

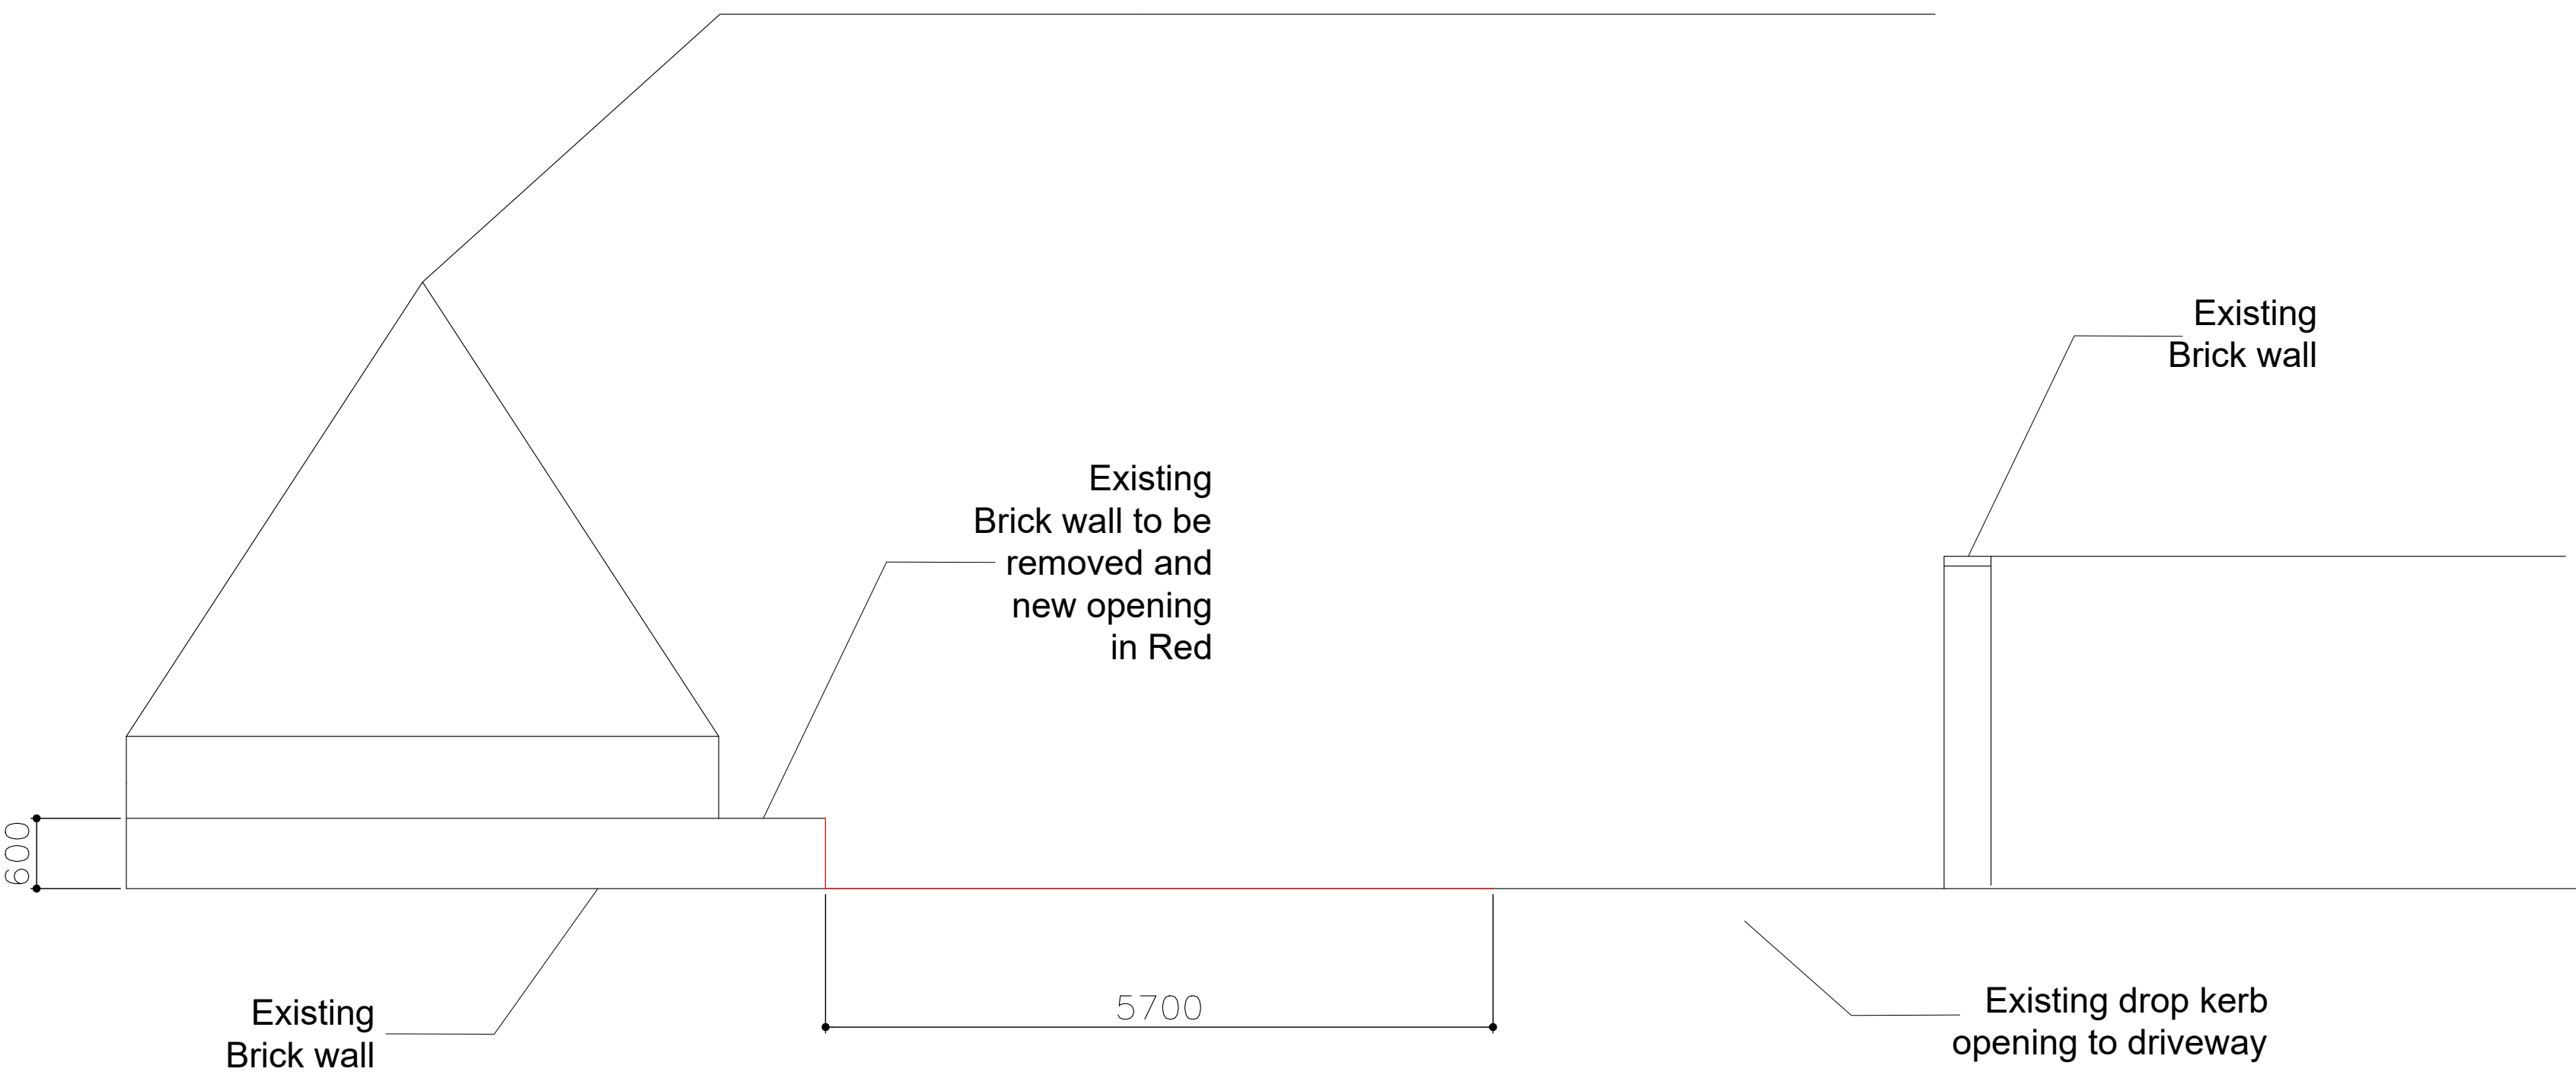


EXISTING AND PROPOSED FRONT ELEVATIONS

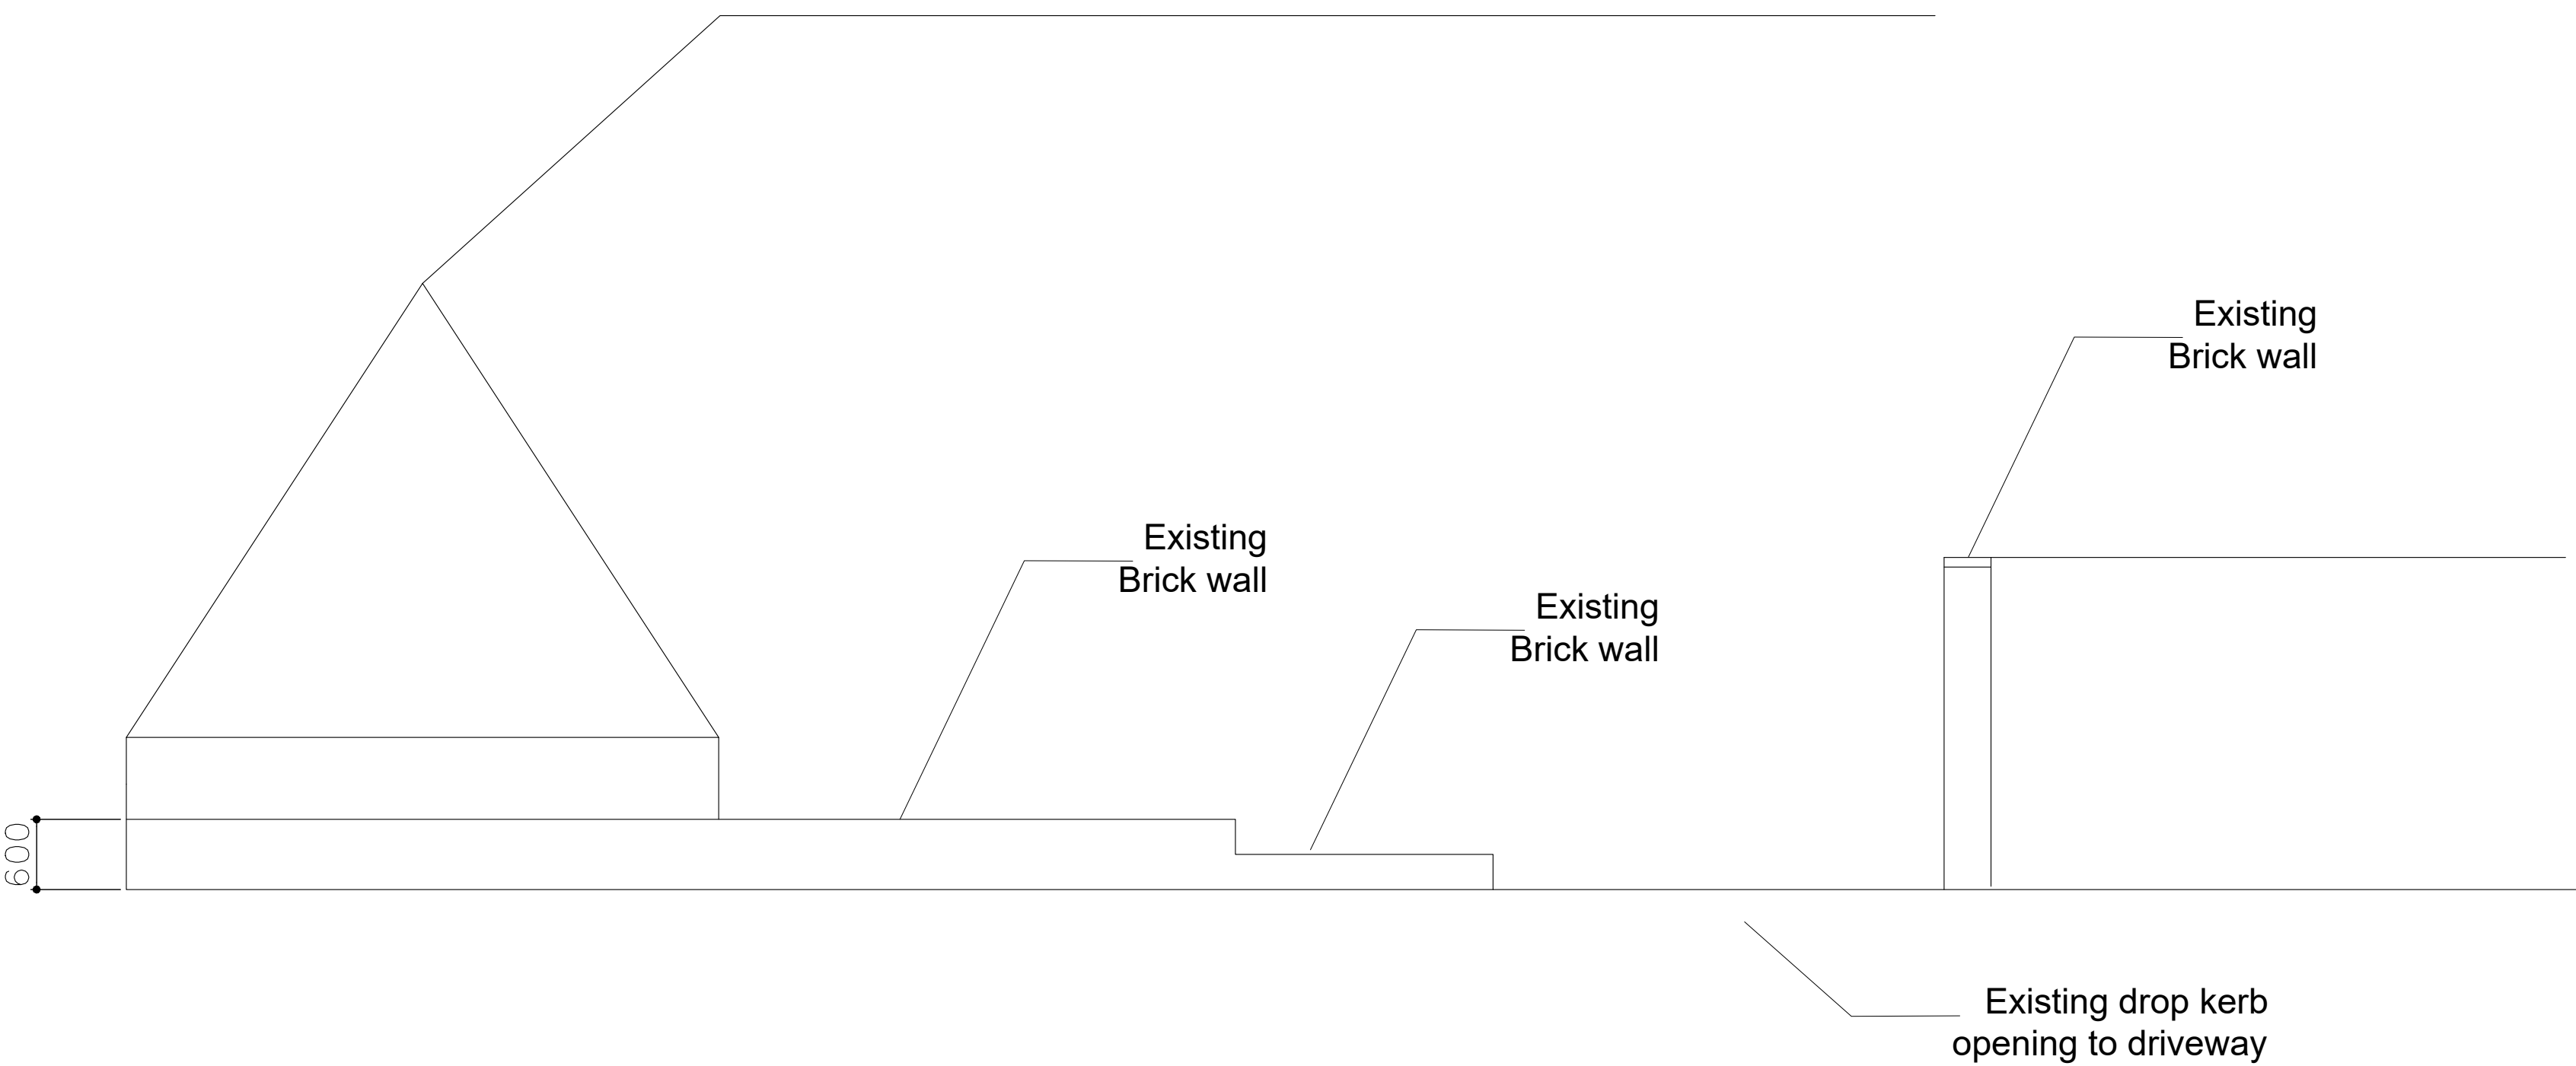

SCALE BAR 1:50

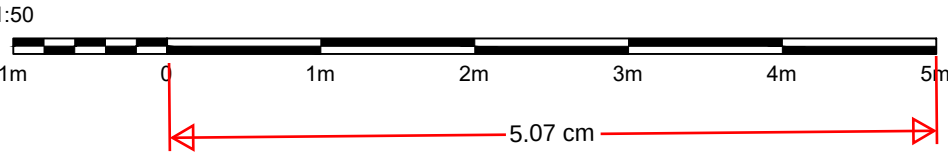

Revision Notes	



SE

38 ASQUITH ROAD

GILLINGHAM, KENT

ME8 0JD

Mobile: 07587 226594

E-Mail: samueleverson7@gmail.com

CLIENT AND PROJECT TITLE	
Client	
LINDA CHAN	
Project	
6 LEITH ROAD, KENT, DA12 1LN	
DRAWING CONTENT	
EXISTING & PROPOSED ELEVATIONS	
DRAWN BY: SE	DATE: 20.09.24
COMP REF: 0007	SCALE: 1:50 @ A1
DRG NO: 0007-D04	REV: o

FOR APPROVAL