




01 Proposed Front Elevation

02 Proposed Rear Elevation

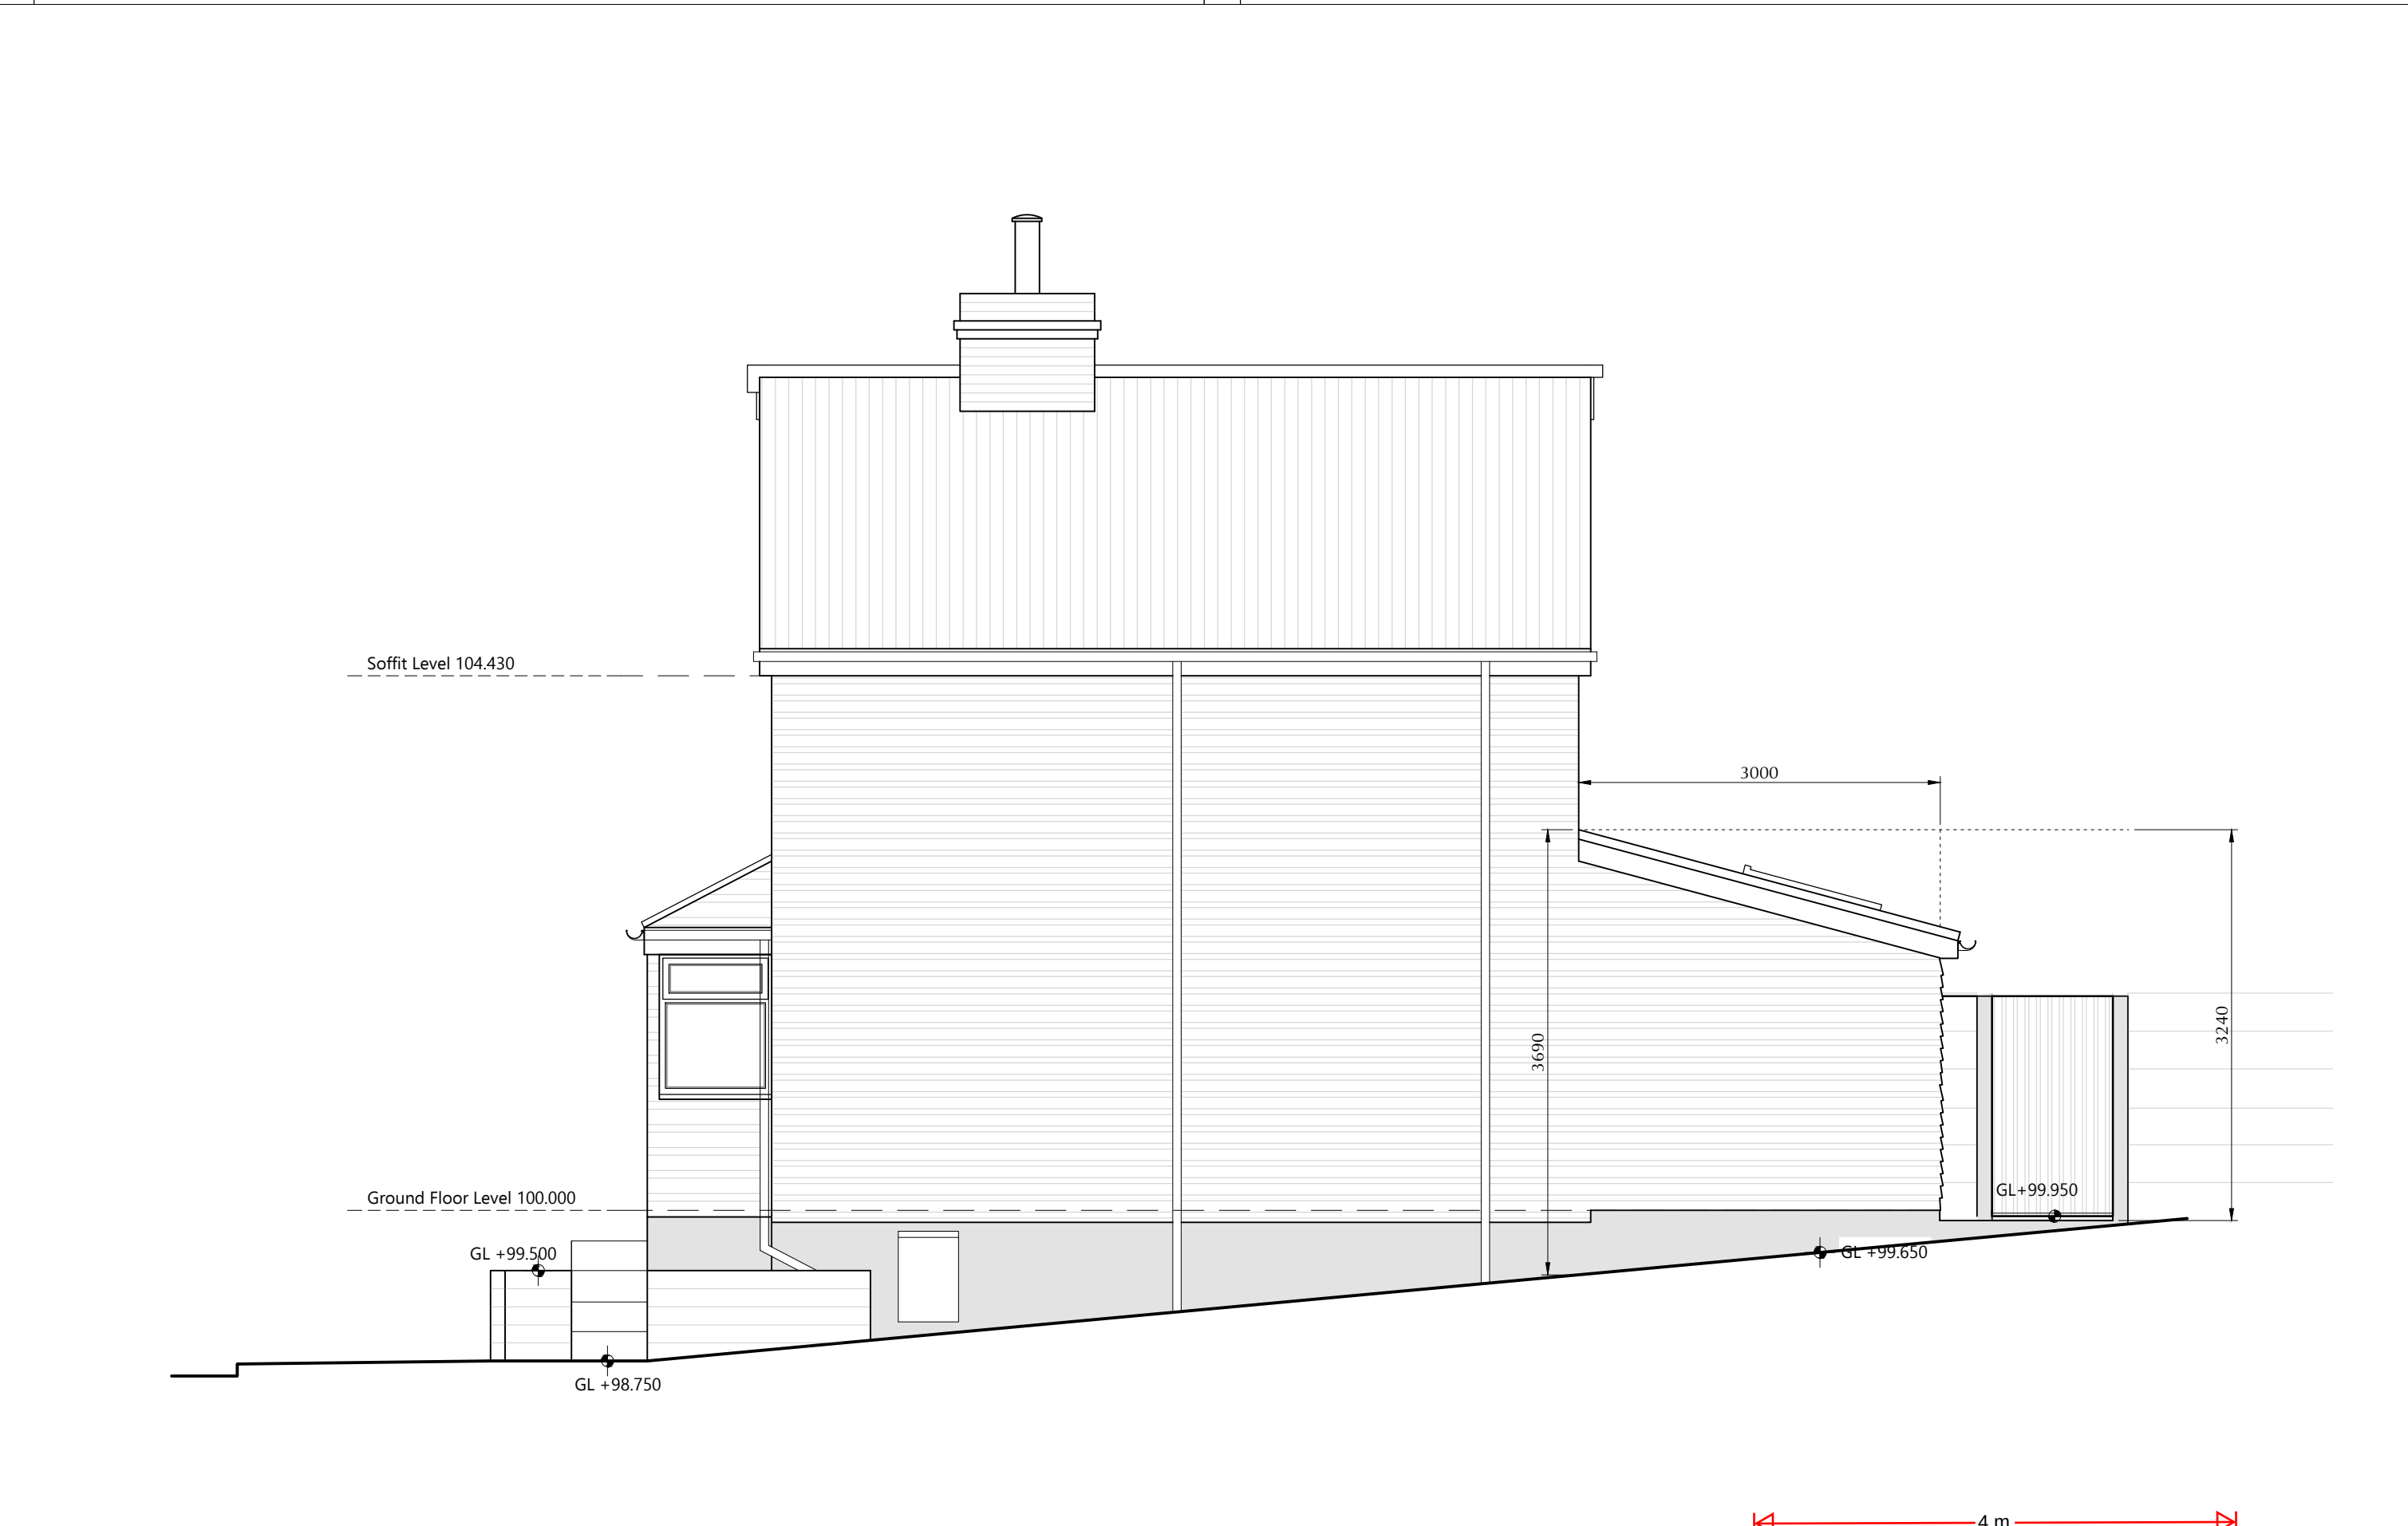

03 Proposed South West Elevation

NOTES

Legal Info

1. ©Macintosh Davies Ltd. Drawing not for construction. Do not scale from this drawing in either paper or digital form. Use written dimensions only. All dimensions are given in millimeters unless otherwise stated.

2. All survey information by others. Check all dimensions on site. Site boundaries to be confirmed by client solicitors with reference to title deeds.

3. This drawing is intended for use by the commissioning client only. Macintosh Davies Ltd do not assume any liability to any third party for the information herein.

REVISIONS		
-	00/00/00	XX
First Issue		

JOB TITLE			
93 Villa Rd, Higham, Kent, ME3 7BX			
DWG TITLE			
Proposed Elevations Scale 1:50			
DATE	BY	CHECKED BY	
24/09/24	EJD	RND	A2
DWG NO.	REV.	STATUS	
M150 20 002		Preliminary	

MacintoshDavies Ltd

Architects, consultants and designers

Studio A,
Quayside House,
Chatham Maritime
ME4 4QZ



01634 963 317

www.macintoshdavies.co.uk