


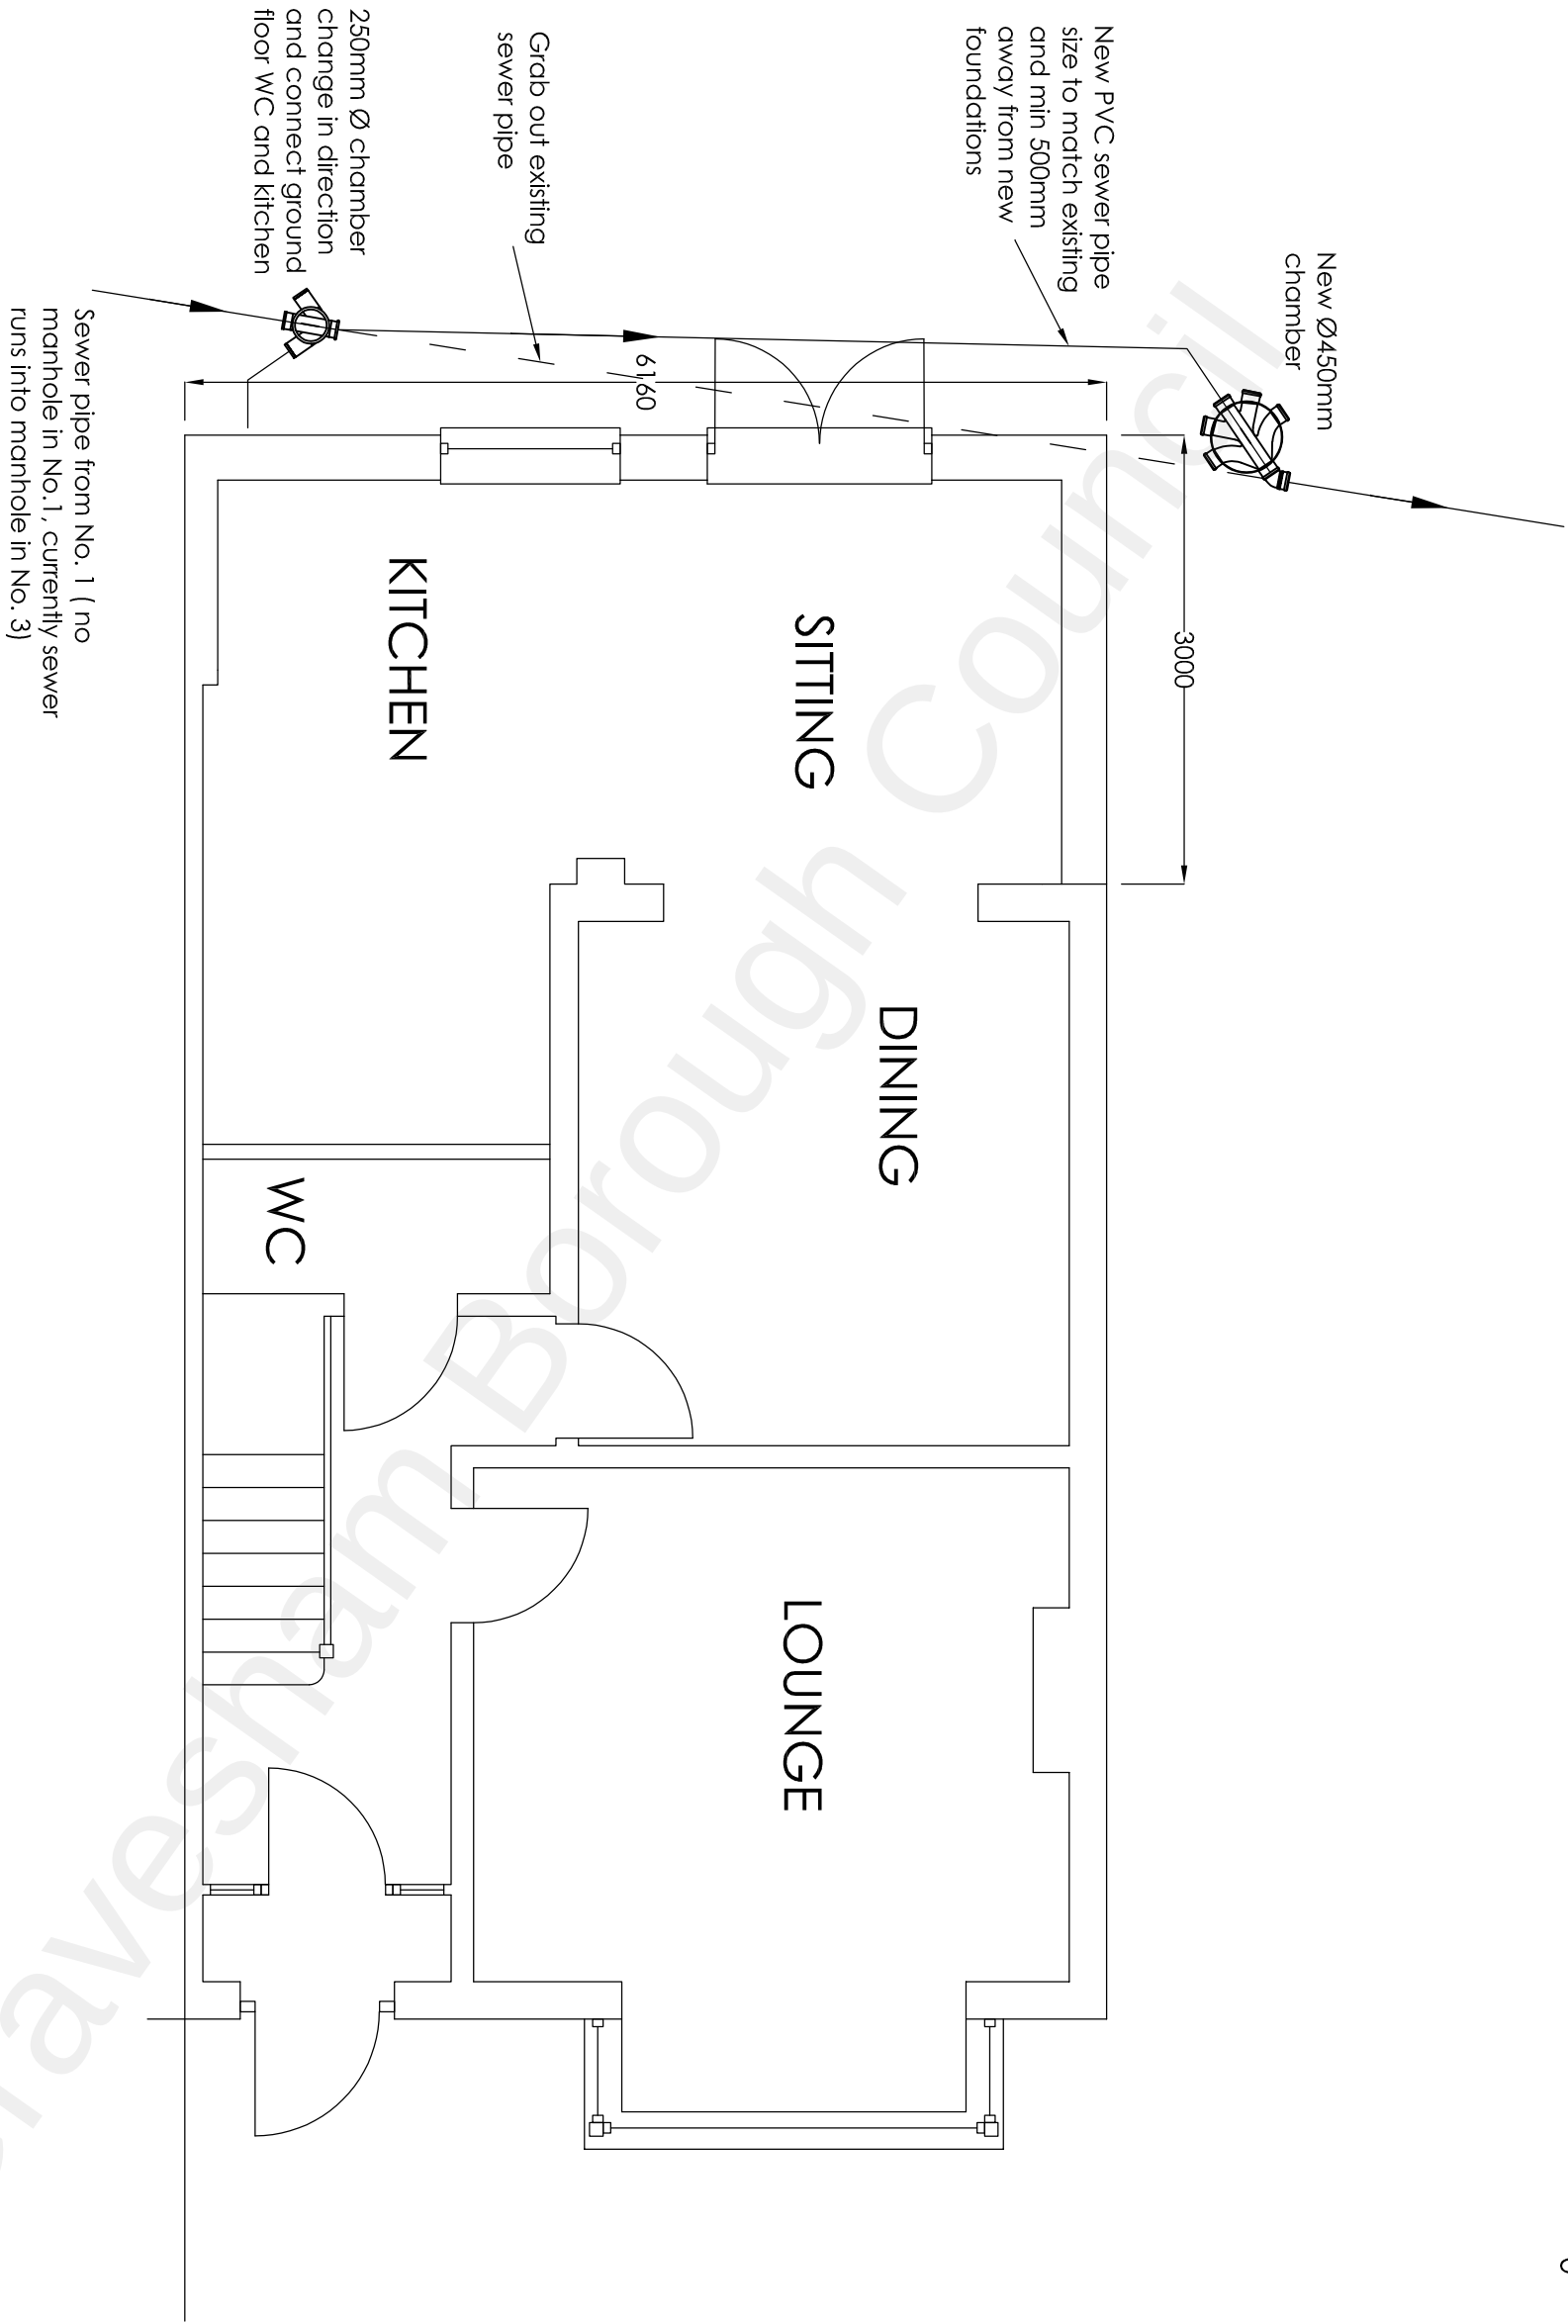

PROPOSED GROUND FLOOR

Project			Mr Kashmir Singh 3 Hall Road Northfleet Gravesend Kent DA11 8AW		
Drawing Title			Two Storey Rear Extension		
Proposed Ground Floor Plan			Rev	Description	Date
			HC	Aug 2021	Scale 1:50
			Drawing No. 3HR/A3/02		

H Channa

Picaroons Maidstone Road Platt Kent TN15 8LB
Tel: 07828277909 E-mail: hbechanna@tiscali.co.uk