



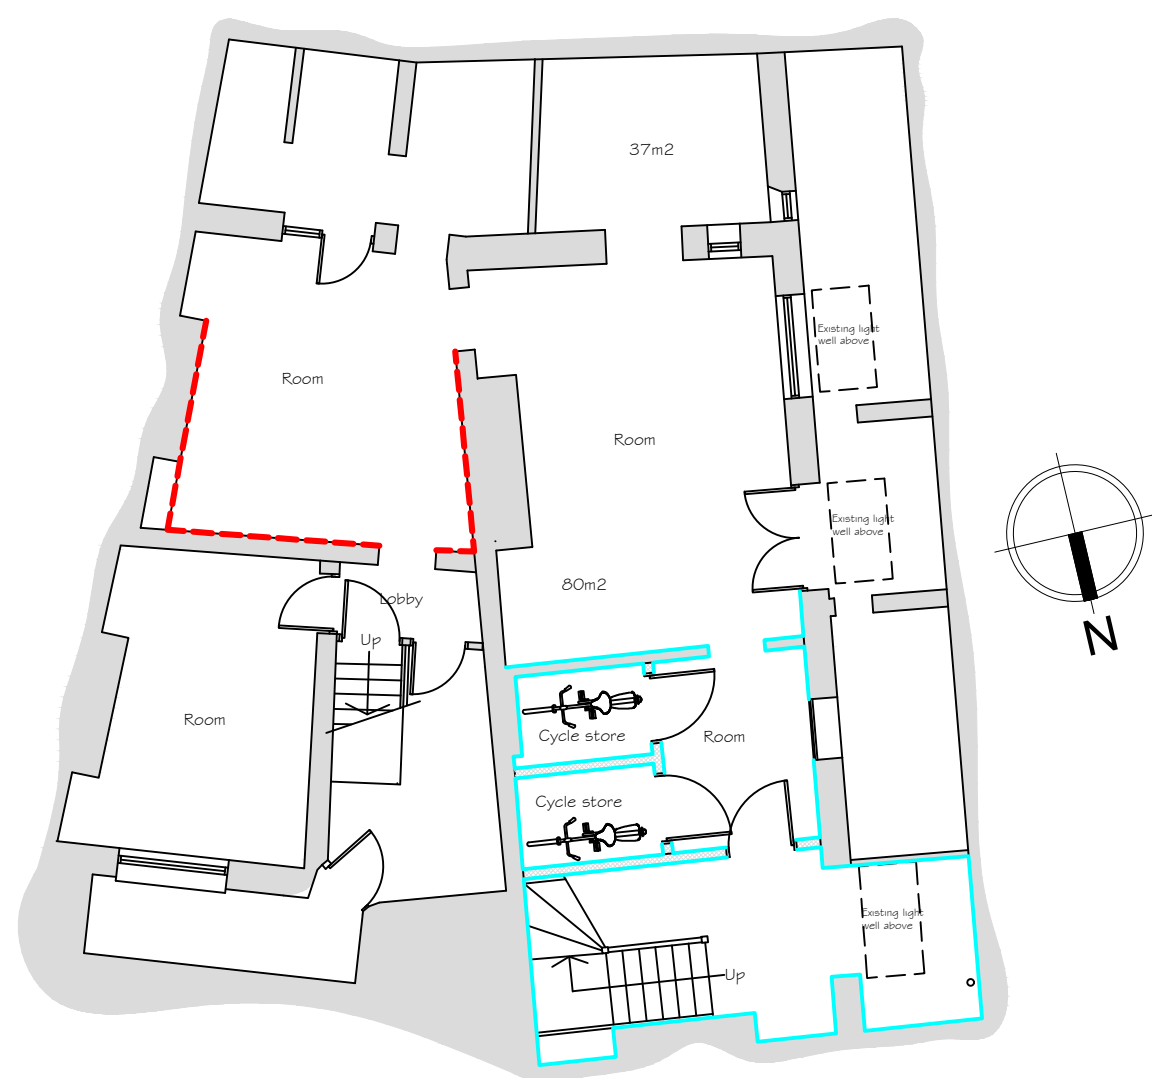


- Original skirting
- Replaced matching skirting
- Replaced non matching skirting


Basement Floor Plan
Scale 1:100

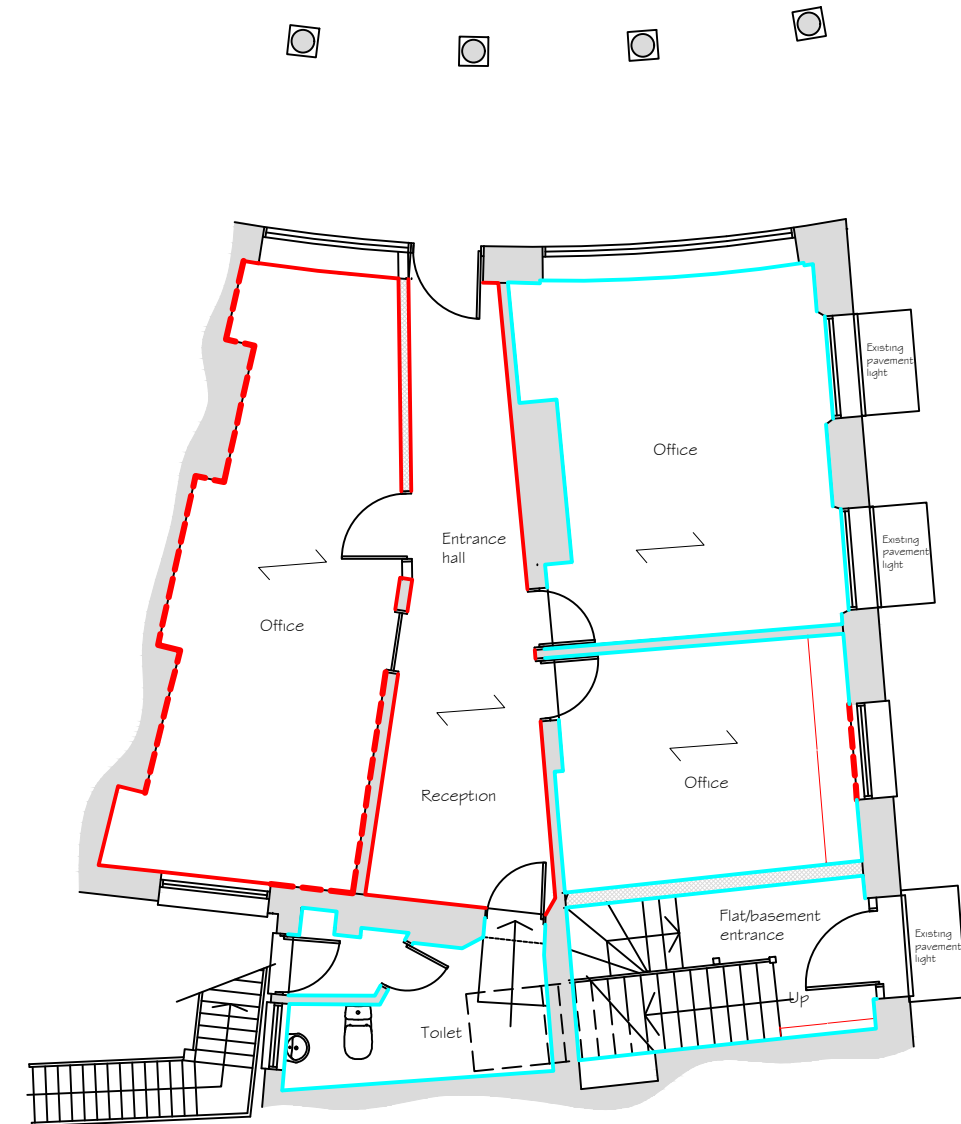


Ground Floor Plan

 


Skirting section
on first floor
Scale 1:2

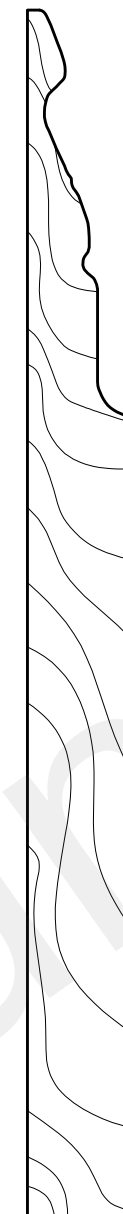

Skirting section
on first floor
Scale 1:2

 

Skirting section on
ground floor
Scale 1:2

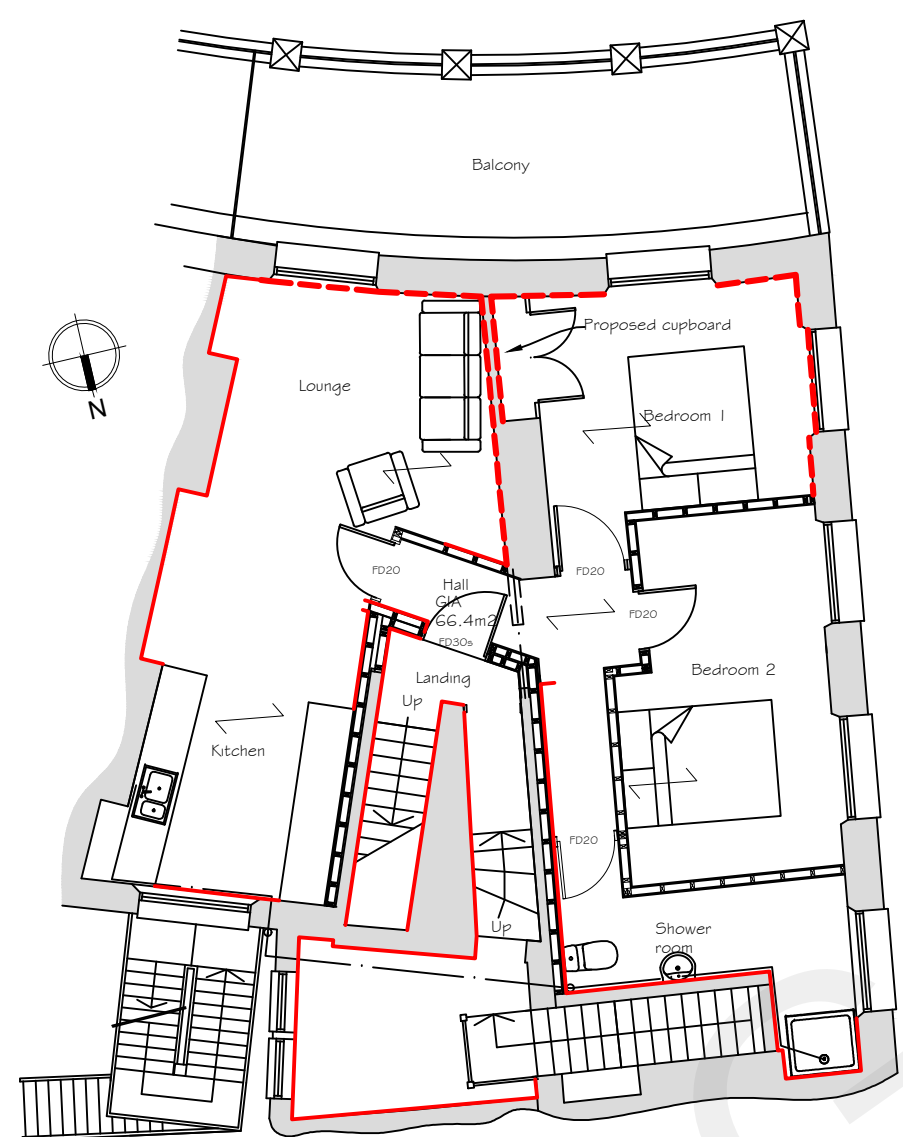

First Floor Plan



Second Floor Plan



Proposed Bull nose
skirting section
Scale 1:2



Proposed
skirting section
Scale 1:2

Synergy Planning & Property Consultants Ltd Suite 6 Laser Quay Mariner City Estate Rochester Kent ME2 4HU		
Client	S Rana & A Asghar	
Address	6 Berkley Crescent Gravesend Kent and 48 Harmer Street Gravesend Kent	
Drawing title	Skirting	
Scale	1:100 at A1	
Date	02 October 2022	Drawn by
Drawing No	20/297/15	