




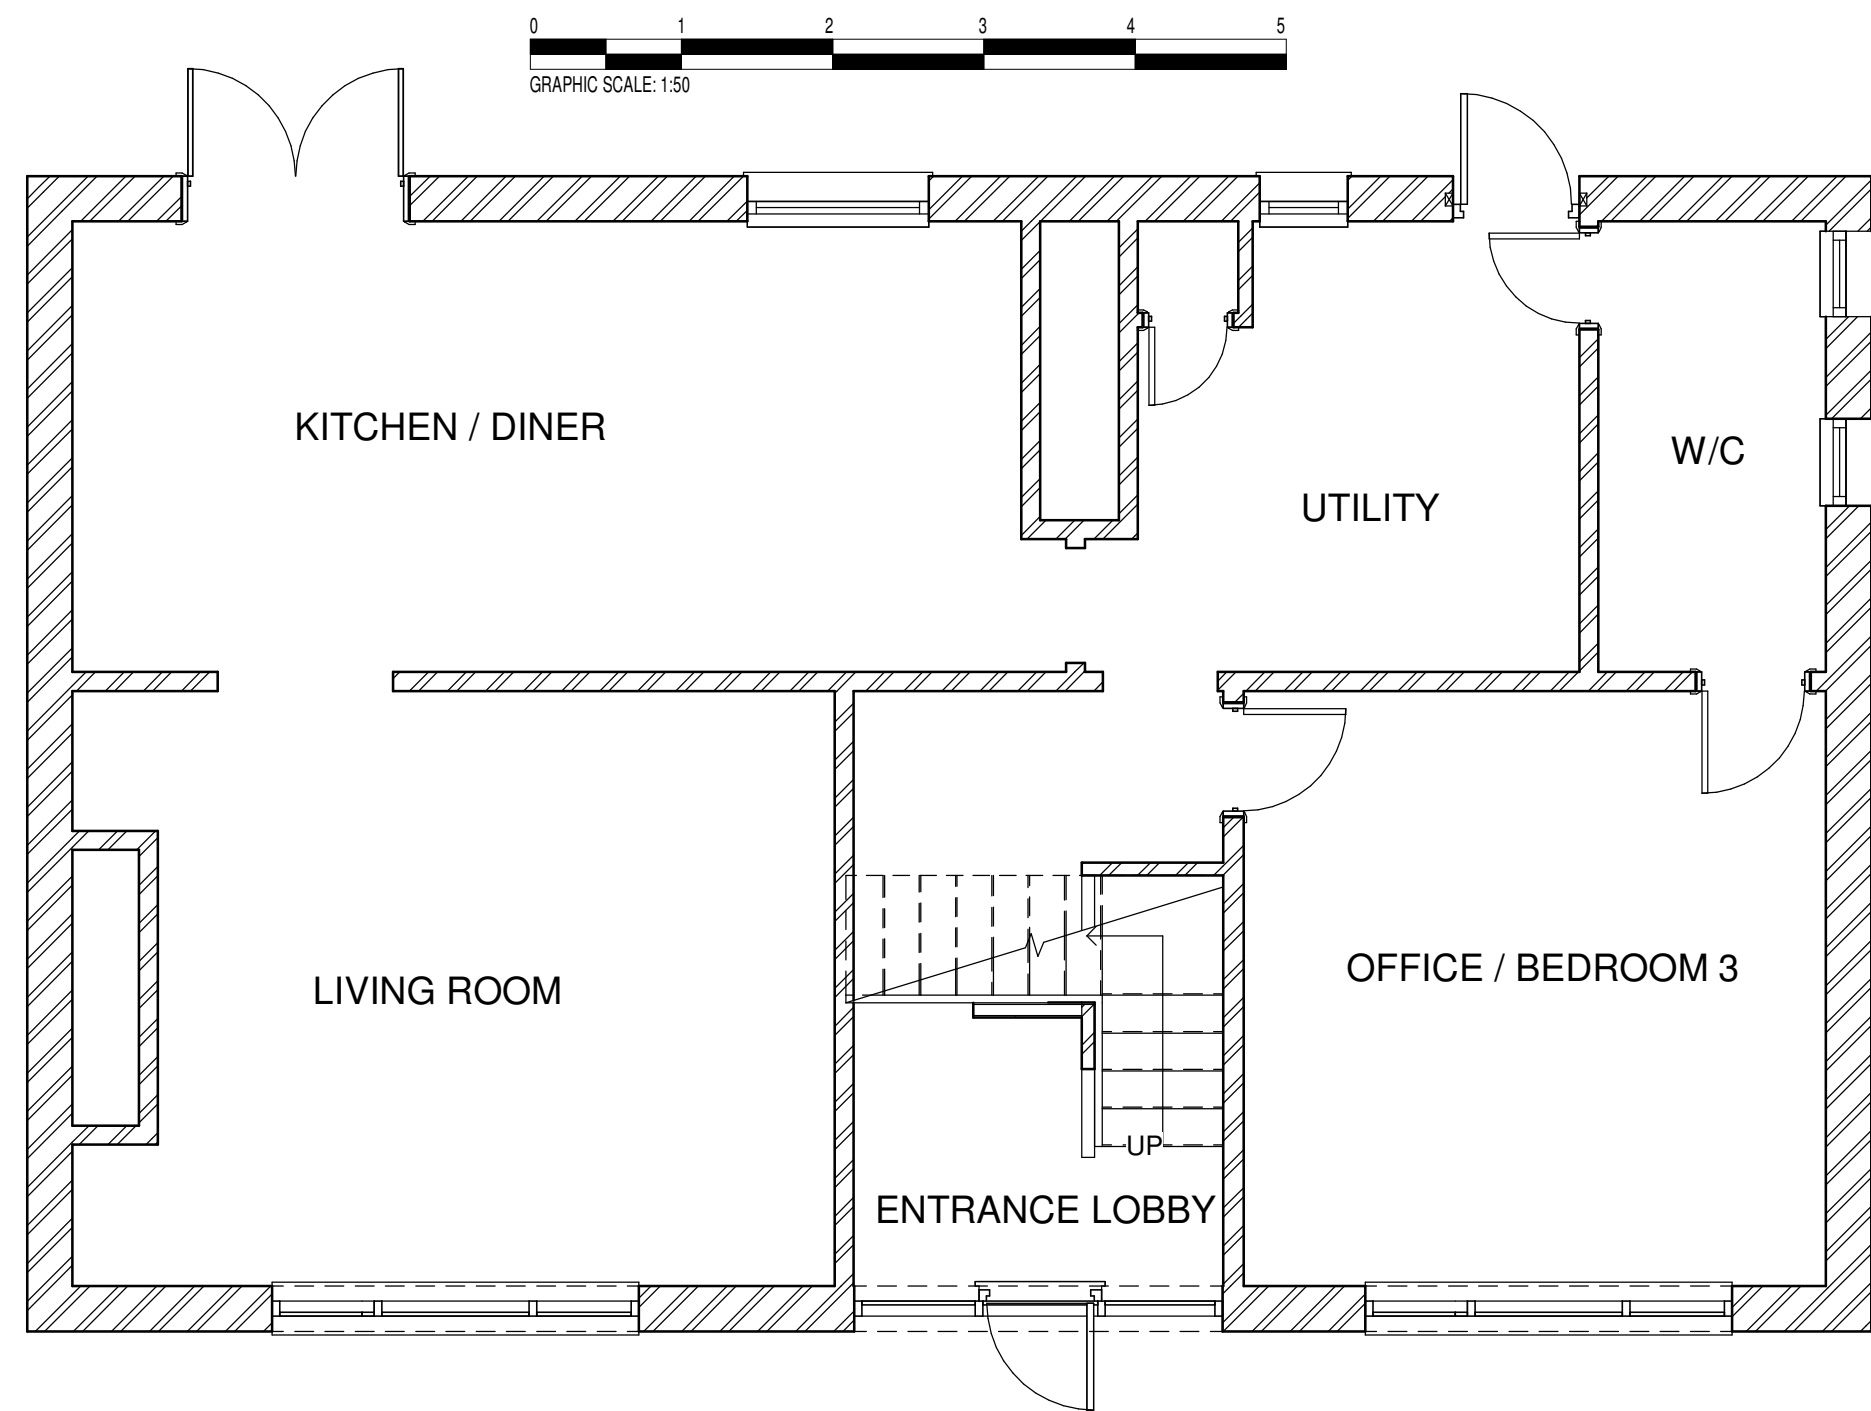


1 **GROUND FLOOR**
1 : 50

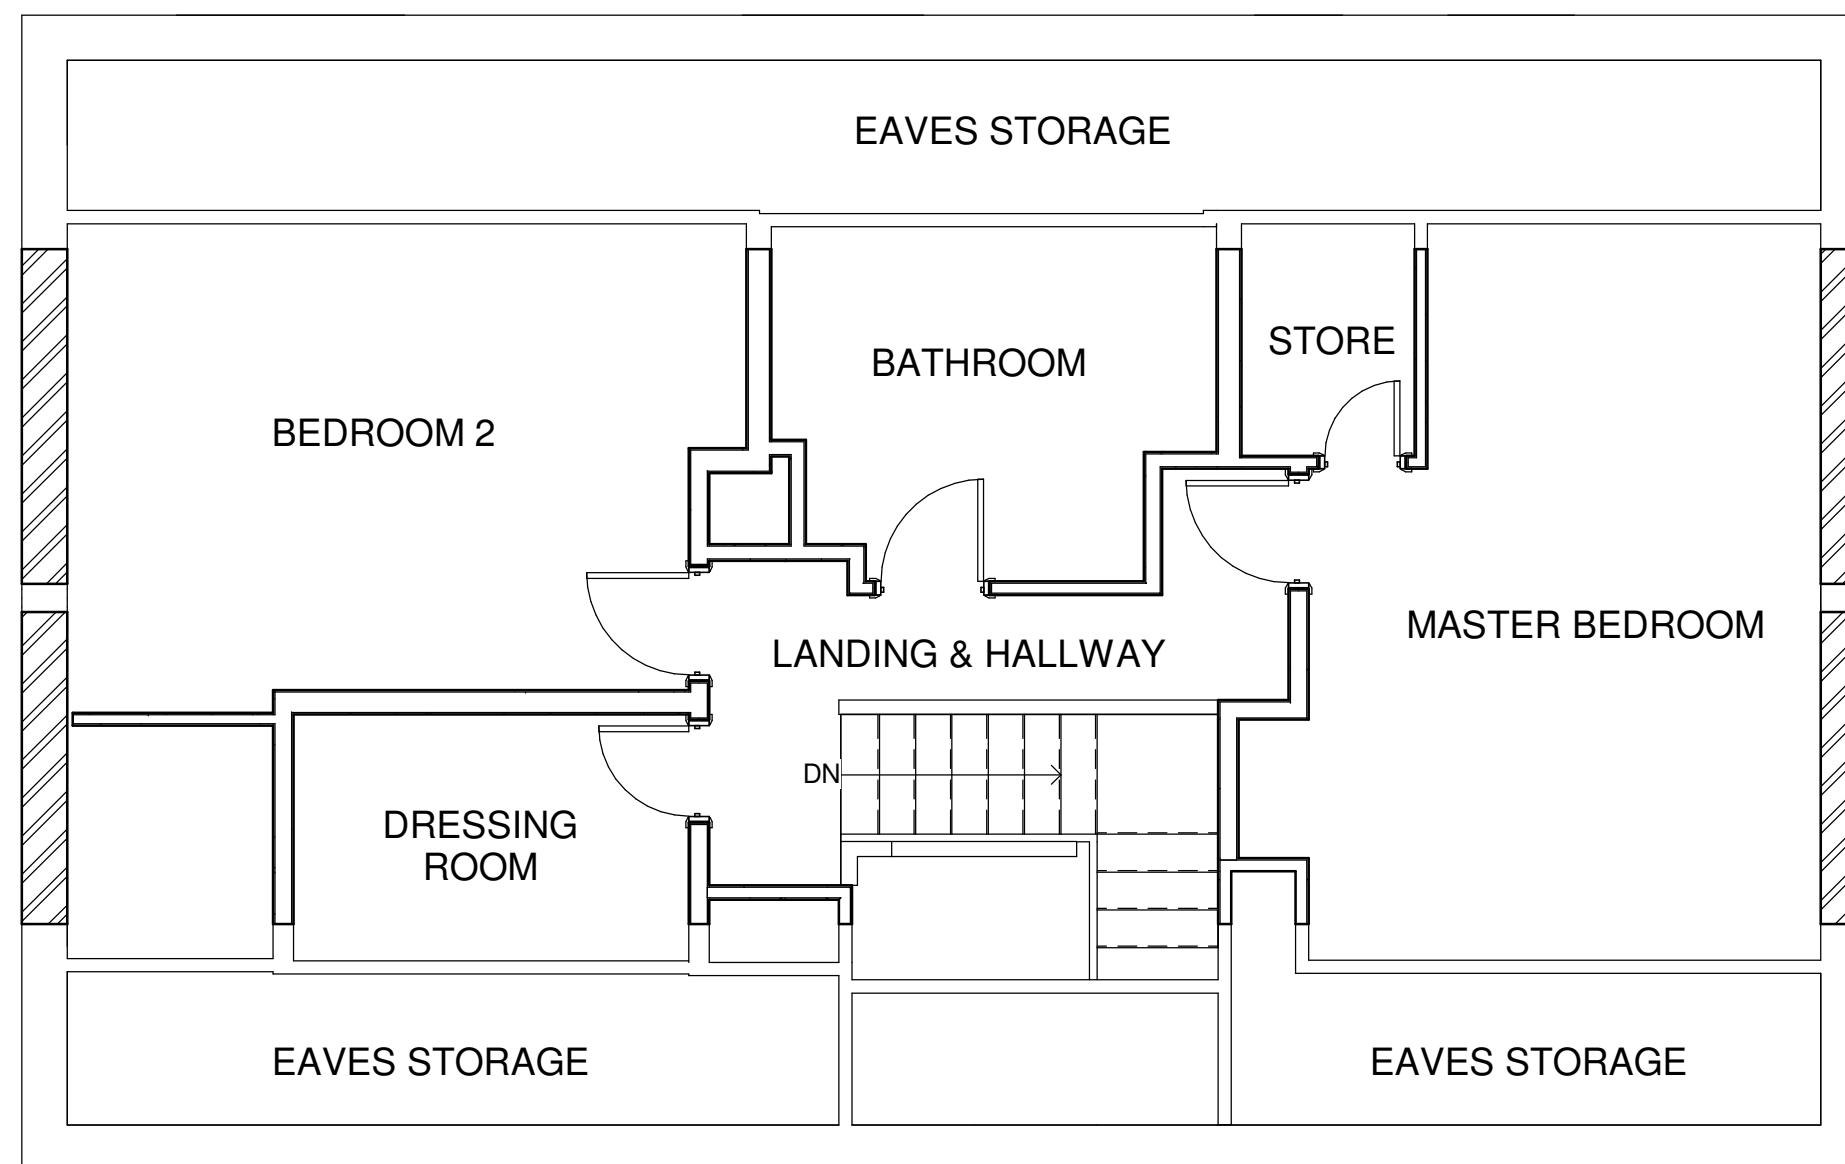


2 **FIRST FLOOR**
1 : 50

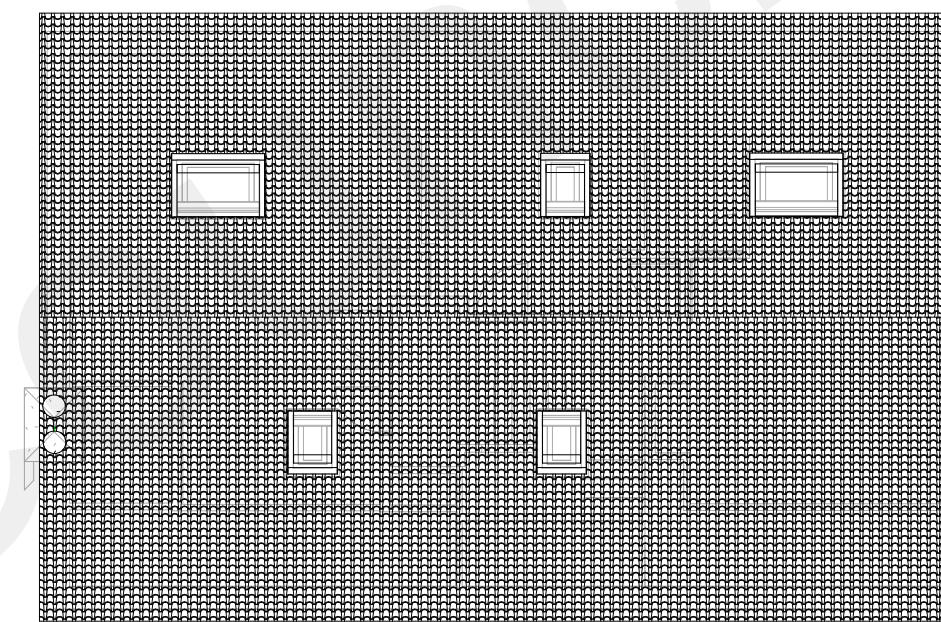


3 **ROOF**
1 : 100

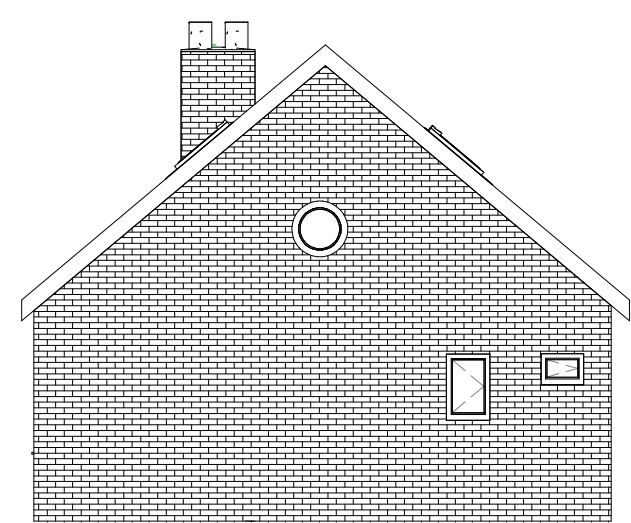


4 **EAST SIDE ELEVATION**
1 : 100

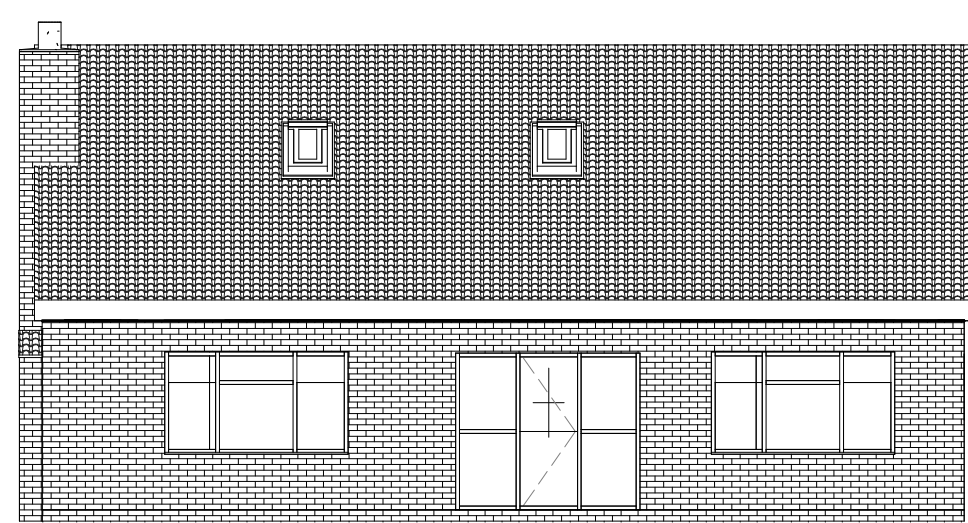


5 **FRONT ELEVATION**
1 : 100

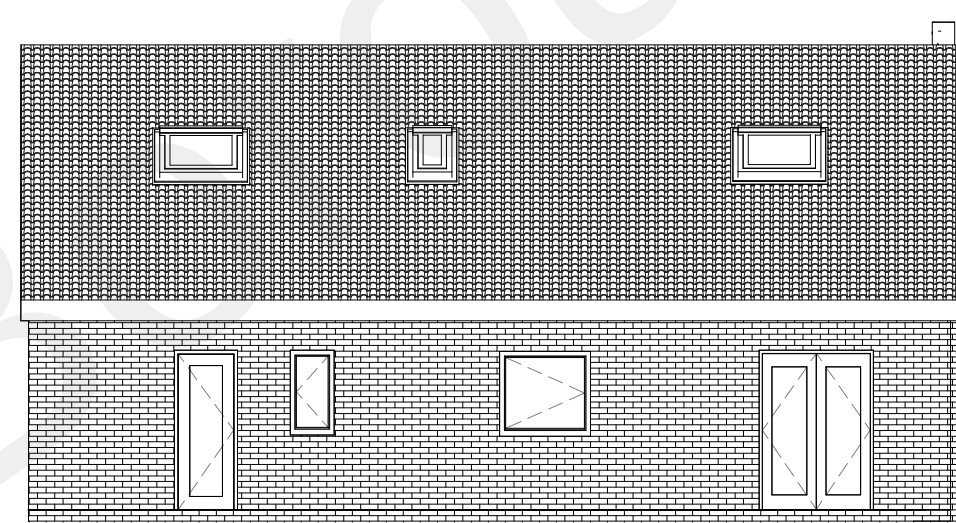


6 **REAR ELEVATION**
1 : 100

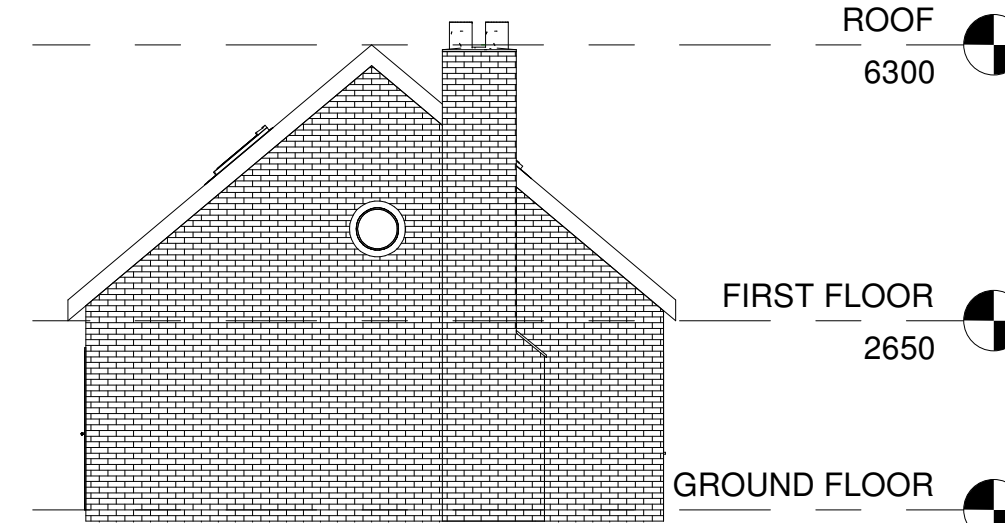


7 **WEST SIDE ELEVATION**
1 : 100

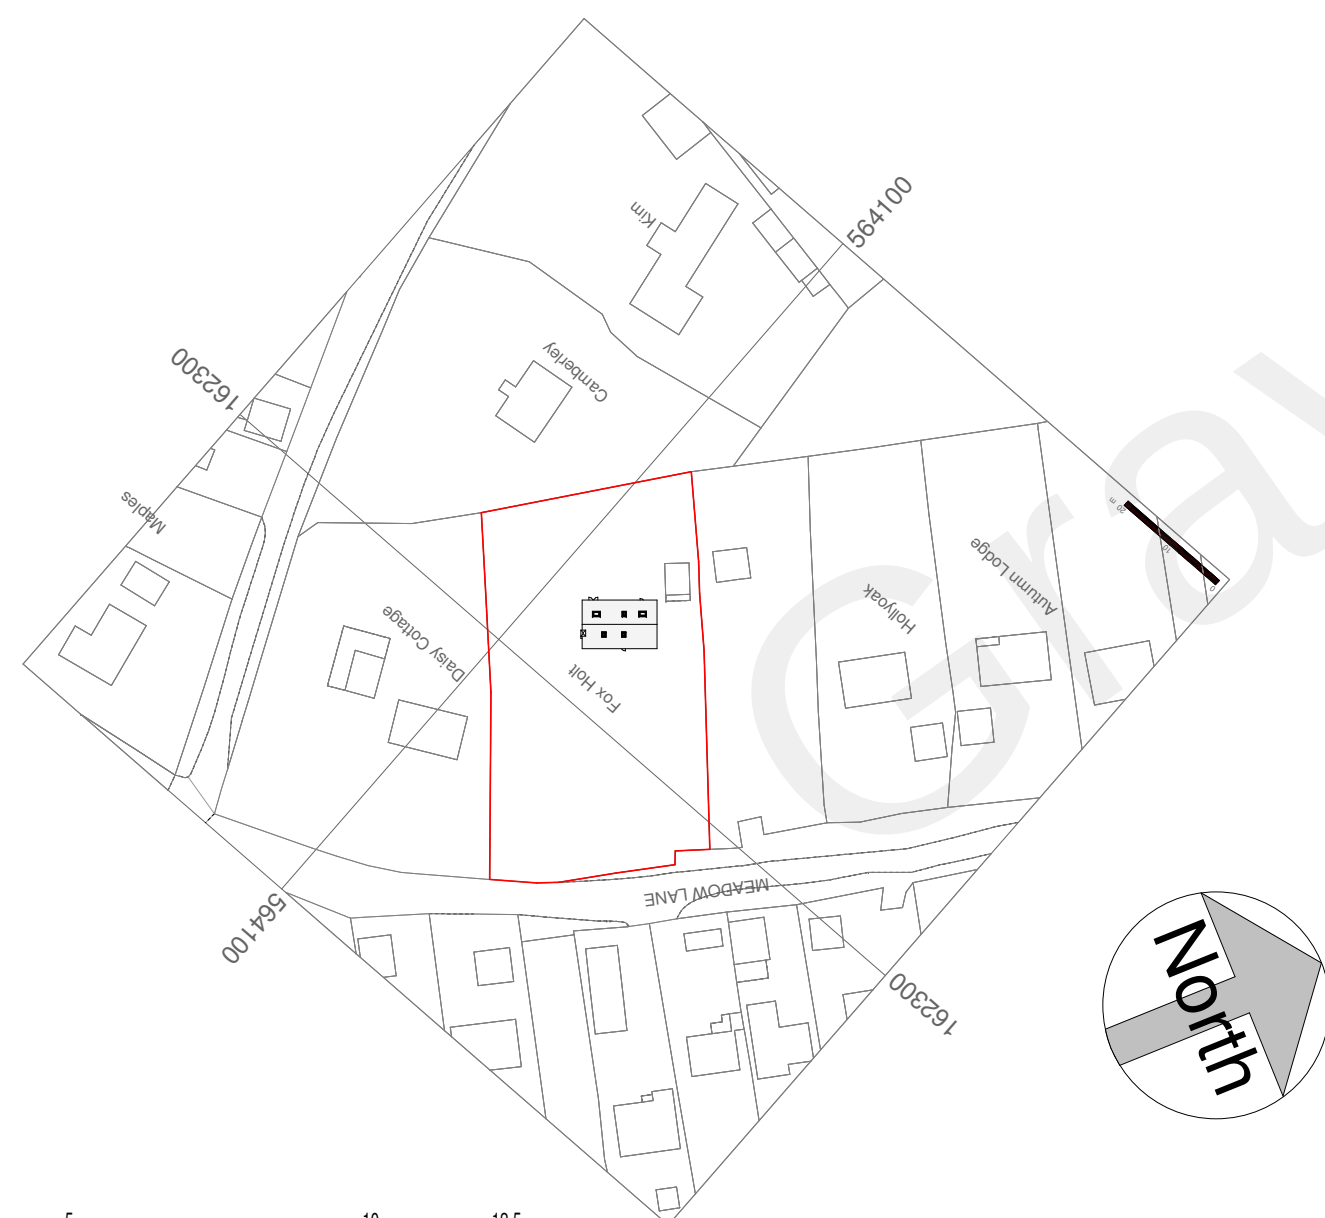


8 **ORDNANCE SURVEY**
1 : 1250

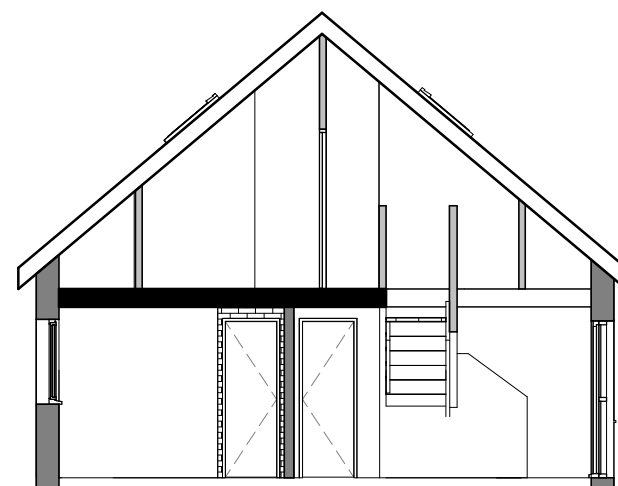

9 **Section 1**
1 : 100

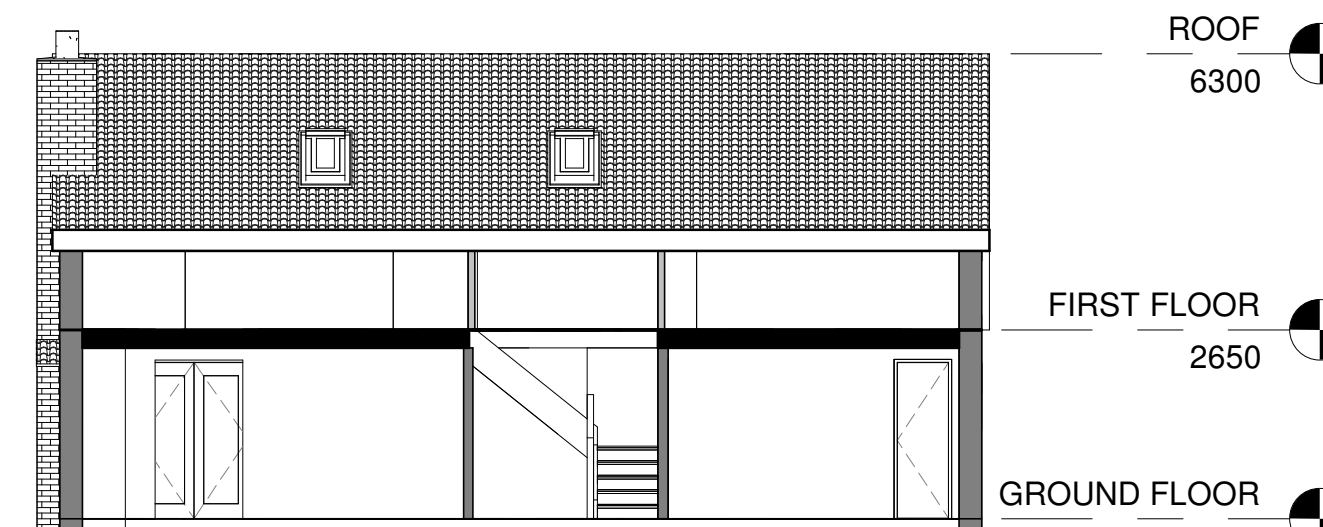

10 **Section 2**
1 : 100

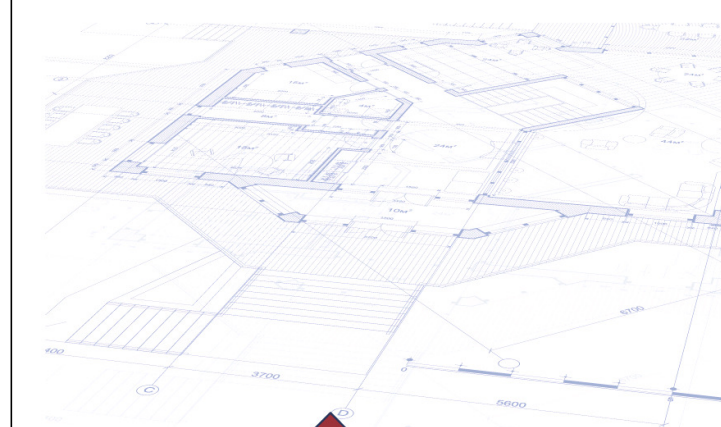

MACK
INTERIORS

OFFICE ADDRESS:
20 GLENMORE ROAD
WELLING
KENT
DA16 3BE

T. 020 8317 7309
M. 07891 769 789

E.mackinteriorslondon@gmail.com
W. g.page/Mack-Interiors

PROJECT
PROPOSED PLANS & ELEVATIONS

TITLE
Foxholt Meadow lane Meopham
DA13 0UN

CLIENT
SAM LLOYD & CHEREE DHAMI

DRAWN BY
SM

CHECKED BY
SM

DATE
10/05/2021

SCALE (@ A1)
As indicated

PROJECT NUMBER
0231

DRAWING NUMBER
2021-04-02-001

REV
A