



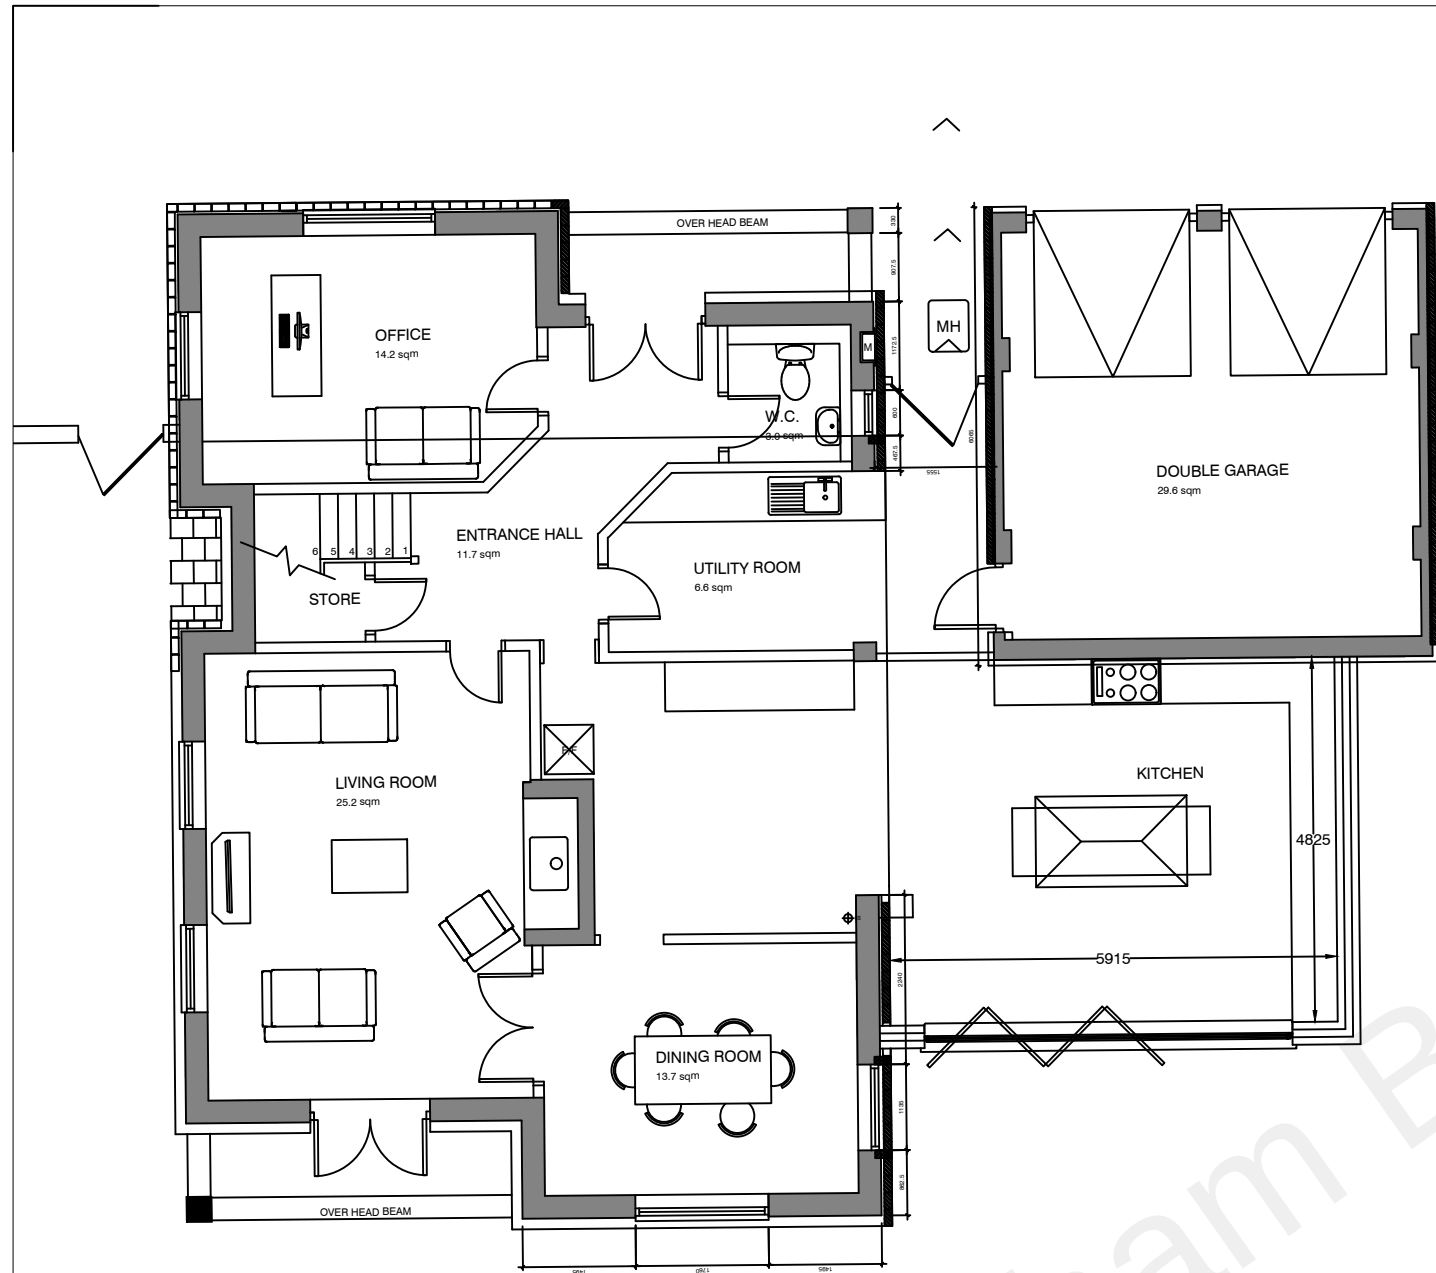

Proposed Ground Floor Plan

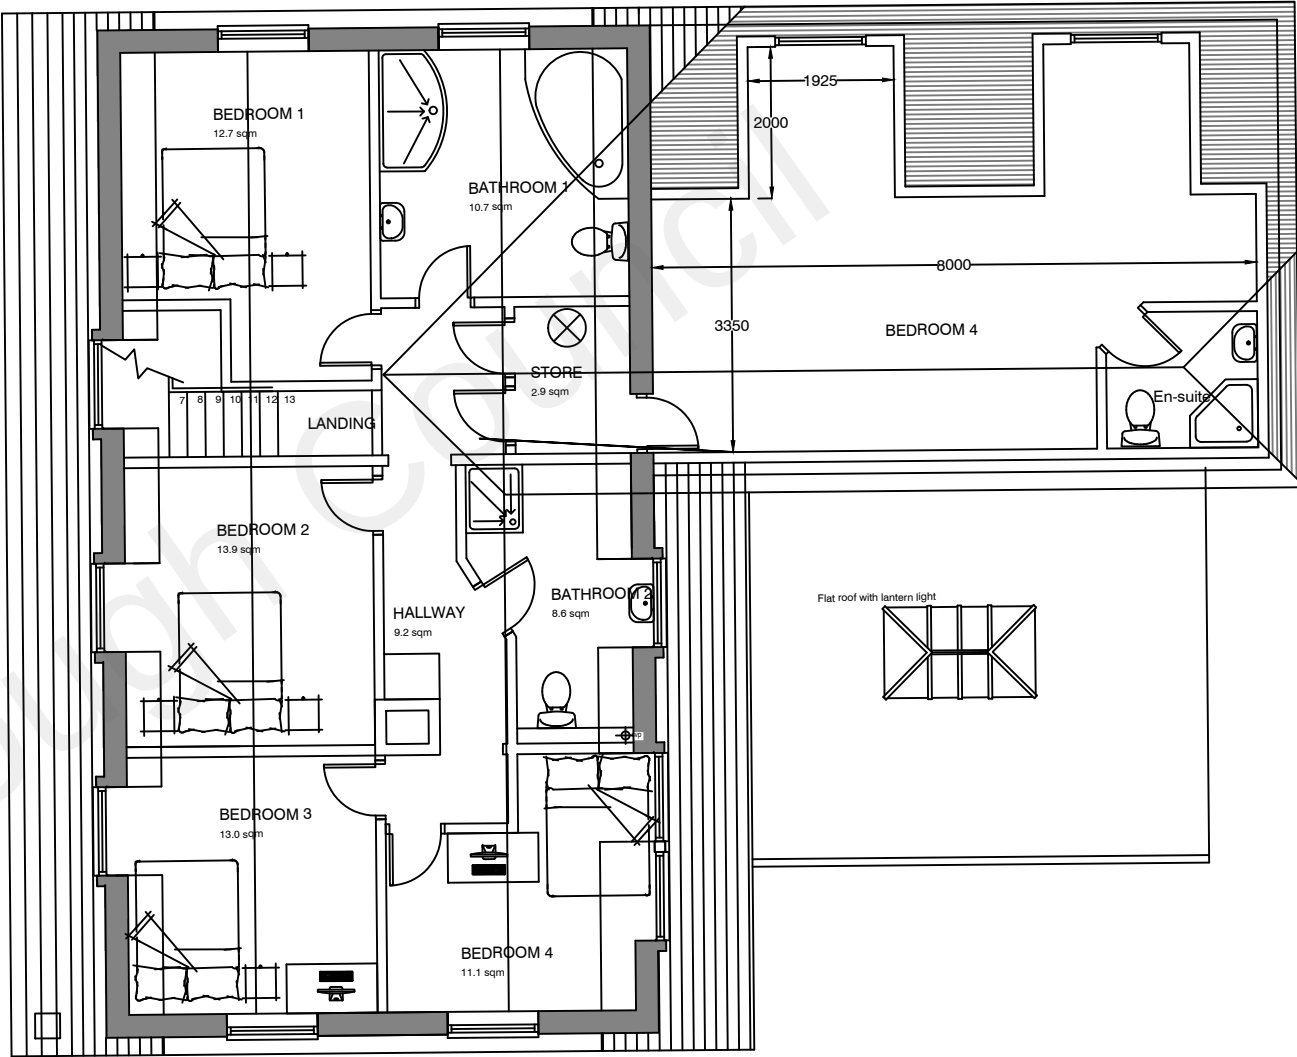

Proposed First Floor Plan



PROPOSED FLOOR PLANS 1:100

DAVID MILLS ARCHITECT
3 Mays Cottages, Platt Common, Platt, Sevenoaks, Kent TN15 8JX
Tel: 07525 863029 - www.djmarchitect.co.uk

CLIENT

Mr Peter Bruin

PROJECT

Proposed extension to existing dwelling
at 2 Foxbury Manor, Old Watling
Street Rochester, Kent ME2 3UG

DRAWING

Proposed Floor Plans

Scale

1:100@A3

Date

08-03-2021

Drg No

M422/P02