
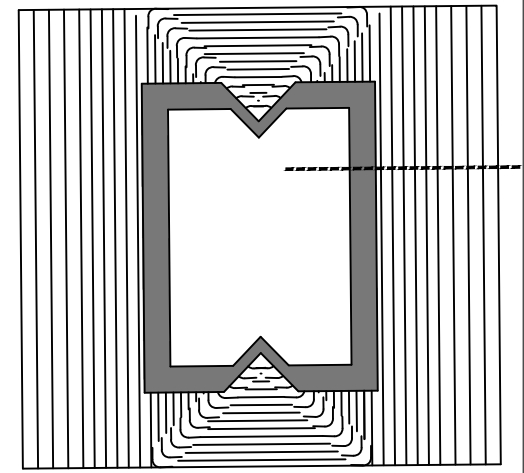
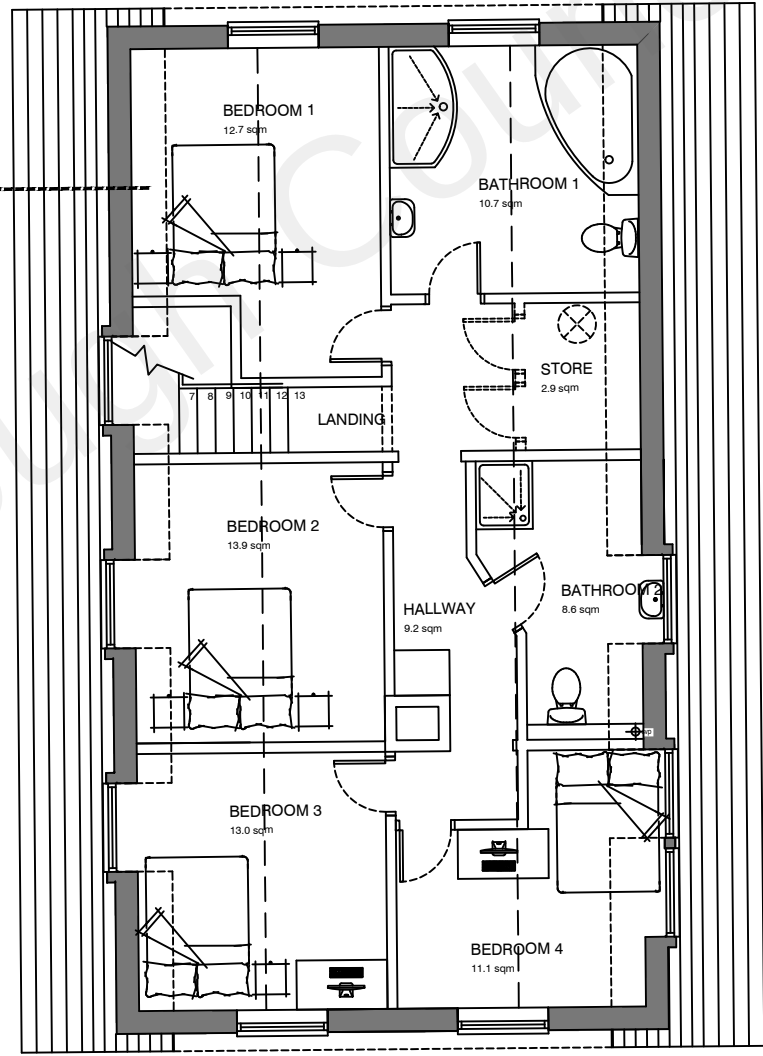


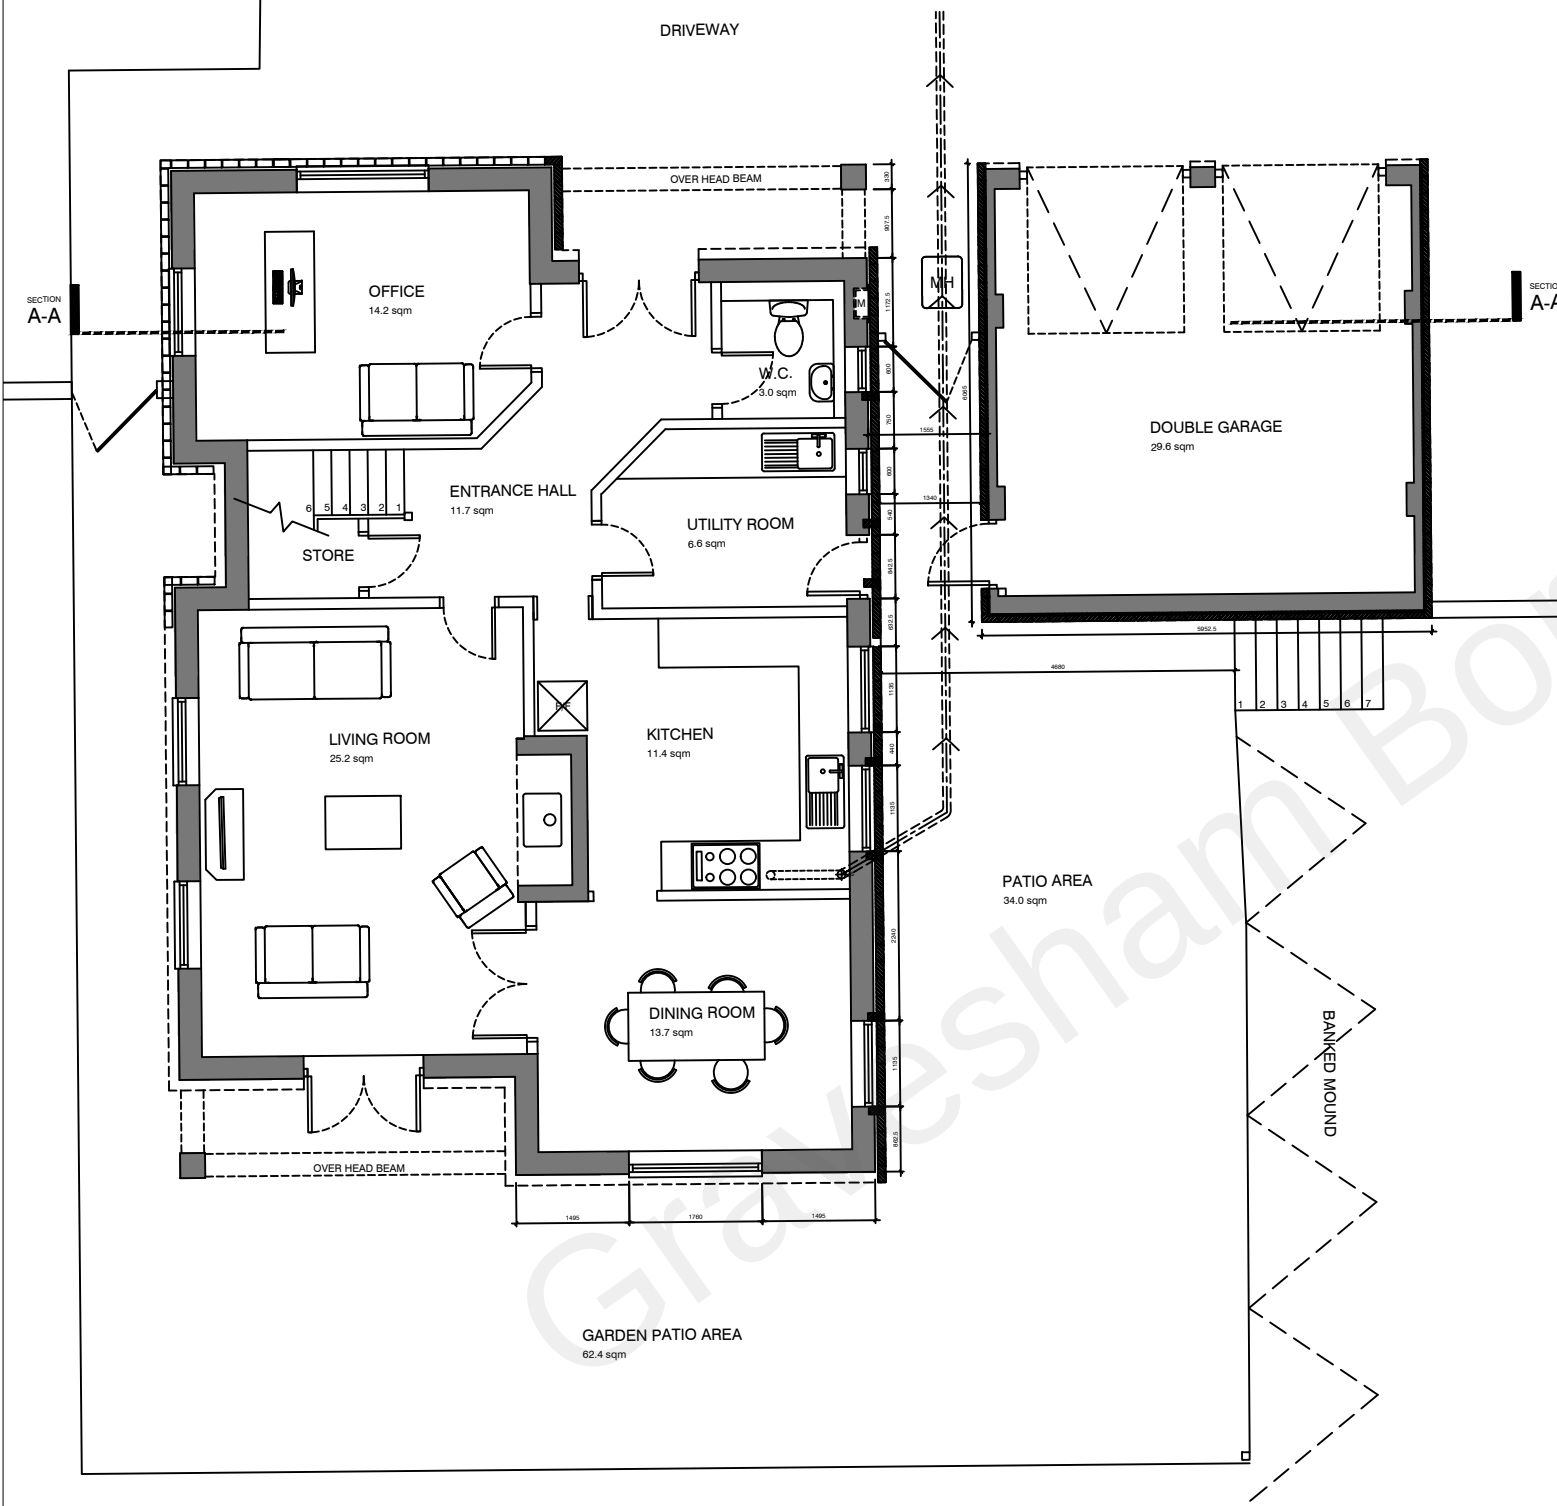

EXISTING FLOOR PLANS 1:100

DAVID MILLS ARCHITECT 3 Mays Cottages, Platt Common, Platt, Sevenoaks, Kent TN15 8JX Tel: 07525 863029 - www.djmarchitect.co.uk		
CLIENT		
Mr Peter Bruin		
PROJECT		
Proposed extension to existing dwelling at 2 Foxbury Manor, Old Watling Street Rochester, Kent ME2 3UG		
DRAWING		
Existing Floor Plans		
Scale	Date	Drg No
1:100@A3	08-03-2021	M422/E02