


IMPORTANT GENERAL NOTE

ALL WORK TO COMPLY WITH
CURRENT BUILDING
REGULATIONS AND CODES OF
PRACTICE.


DO NOT SCALE FROM
DRAWINGS. ALL DIMENSIONS
TO BE CHECKED ON SITE
BEFORE THE START OF ANY
WORK.

THE CONTRACTOR IS
RESPONSIBLE FOR ENSURING
COMPLIANCE WITH THE CDM
REGULATIONS, AND
APPROPRIATE HEALTH &
SAFETY ON SITE.

PROPOSED EXTERNAL FINISH
MATERIALS TO MATCH
EXISTING EXTERNAL FINISH
MATERIALS.

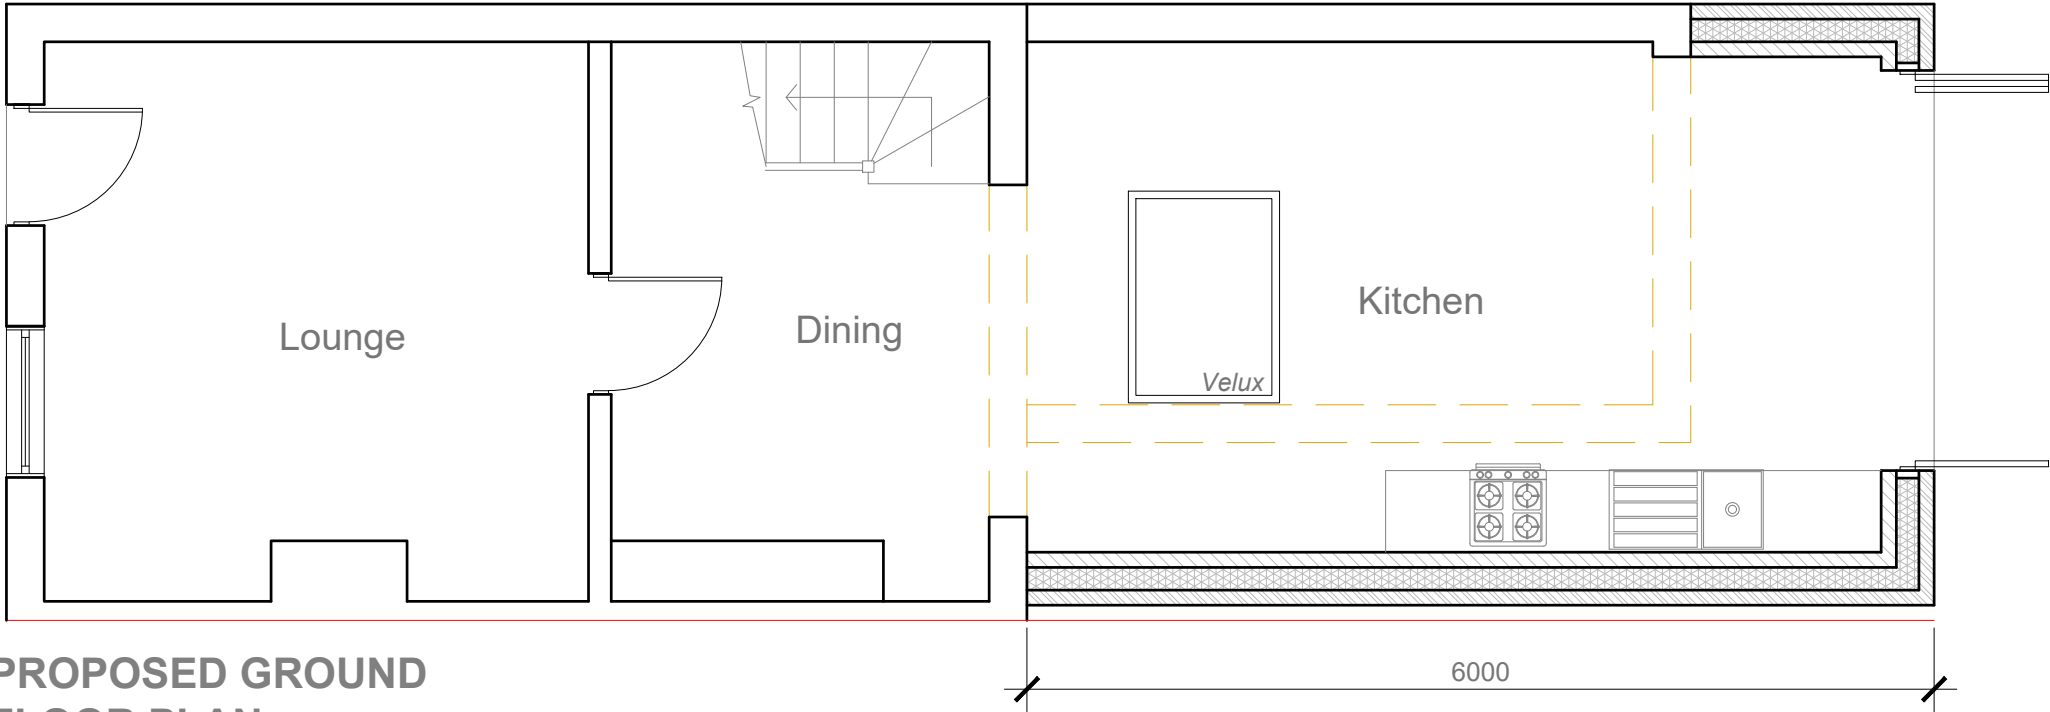

PROPOSED GROUND
FLOOR PLAN
1:50

 

TITLE	SCALE	DWG NO.	PROJECT	REVISION			DATE	Enaid Limited • 2 Devon Court, Sutton at Hone, Dartford, Kent, DA4 9EP • Tel: 07836660302
Proposed Ground Floor Plan	1:50@A3	097 - 02	The Boundary Meopham Green Meopham Gravesend, Kent DA13 0PZ				01.2026	