



Drawings may be scaled for Planning purposes only

ReQuestAPlan  
Map number: TQRQM25307120506006  
Title: 1 Rose cottages  
Map Produced for: Site Plan  
? Crown copyright and database rights 2025 OS 100042766  
Project ID:  
Date of Purchase: 03-11-2025  
1 Years subscription from 03-11-2025 for 1 workstation.

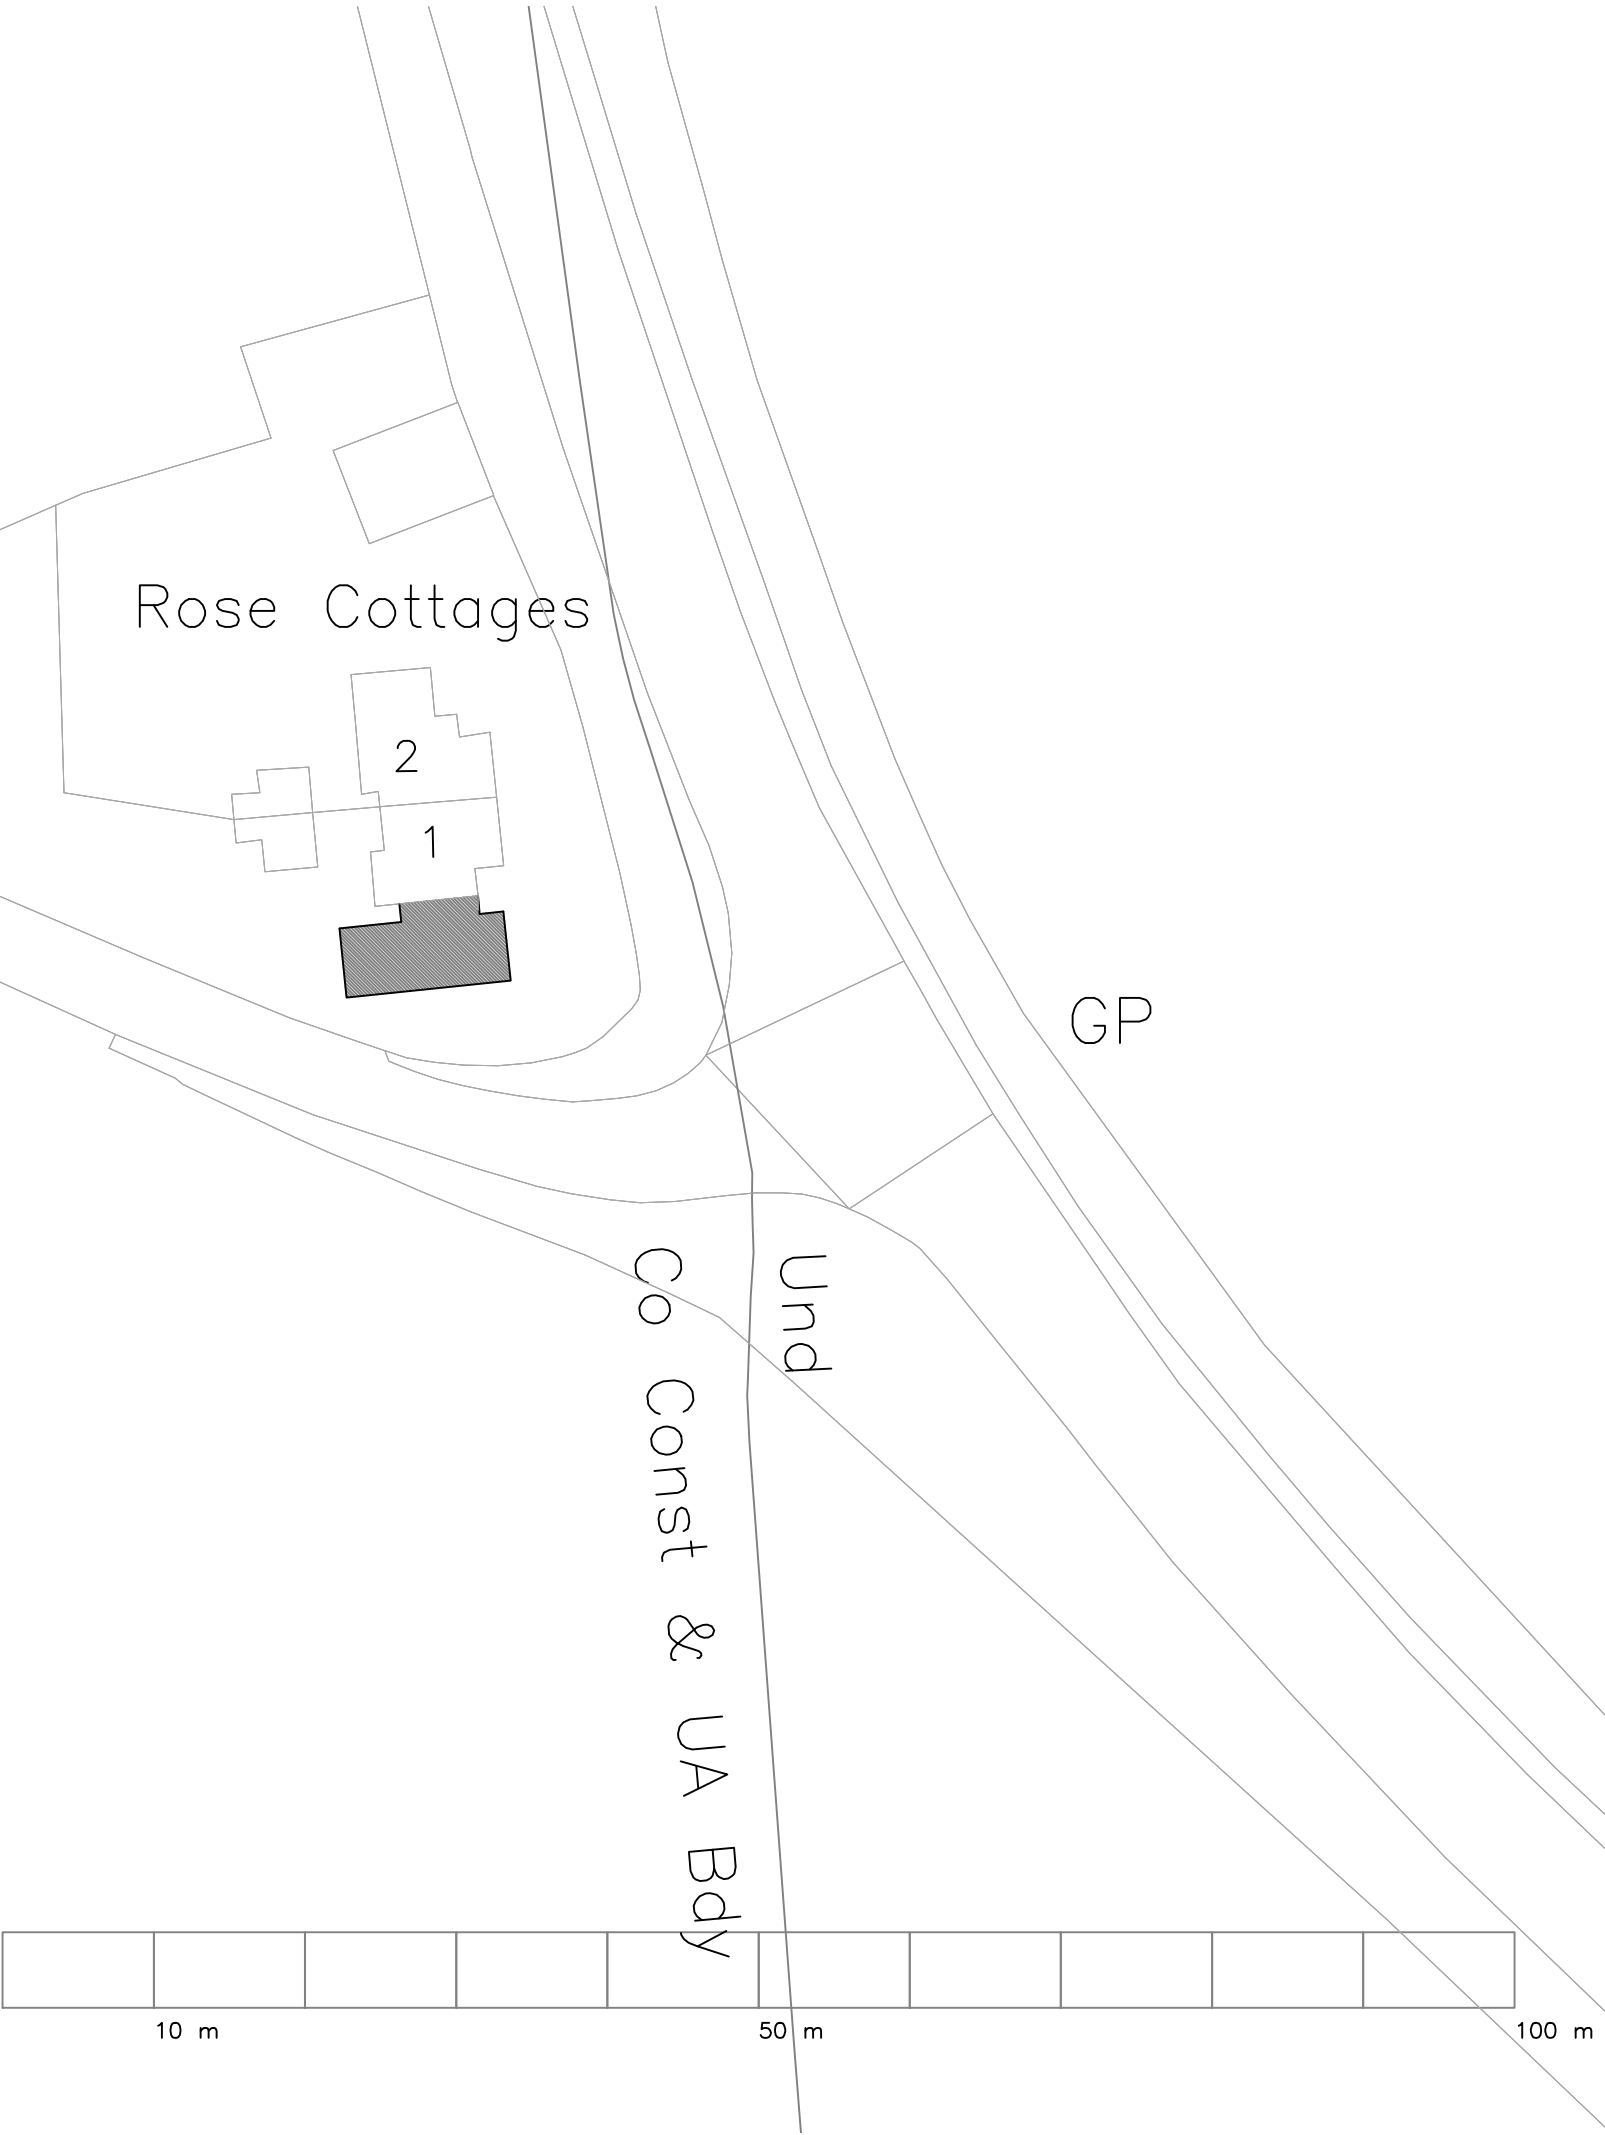

| Rev | Date | Description |
|-----|------|-------------|
|-----|------|-------------|

Note; All dimensions, materials and workmanship in accordance with NHBC standards and Building Regulations.  
Do not scale from this drawing. All dimensions to be verified with the drawing office.  
All dimensions shown are structural unless otherwise stated.

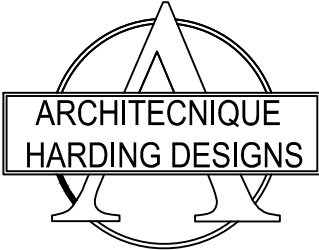

ARCHITECNIQUE  
HARDING DESIGNS

8 BEATTY COTTAGES, STOKE ROAD, ALLHALLOWS, KENT ME3 9PE  
12 CHURCH ROAD, PEMBURY, TUNBRIDGE WELLS, KENT TN2 4BS  
Email: jon.architecnique@btinternet.com Tel : 01634 270555/ 07738 015407  
OR Email chris@hardingdesigns.co.uk, Tel 07946775594.

Project  
Mr M Welford  
1 Rose Cottages, Town Road  
Cliffe Woods, Kent. ME3 8EP

Drawing Title  
Planning Design Drawings  
Green Belt Location Plan  
As Proposed

| Scale    | Date   | Drawn | Approved |
|----------|--------|-------|----------|
| 1/500@A3 | Nov'25 | Jon   | JRC      |

| Drawing No  | Revision |
|-------------|----------|
| 025-007/009 | A        |