




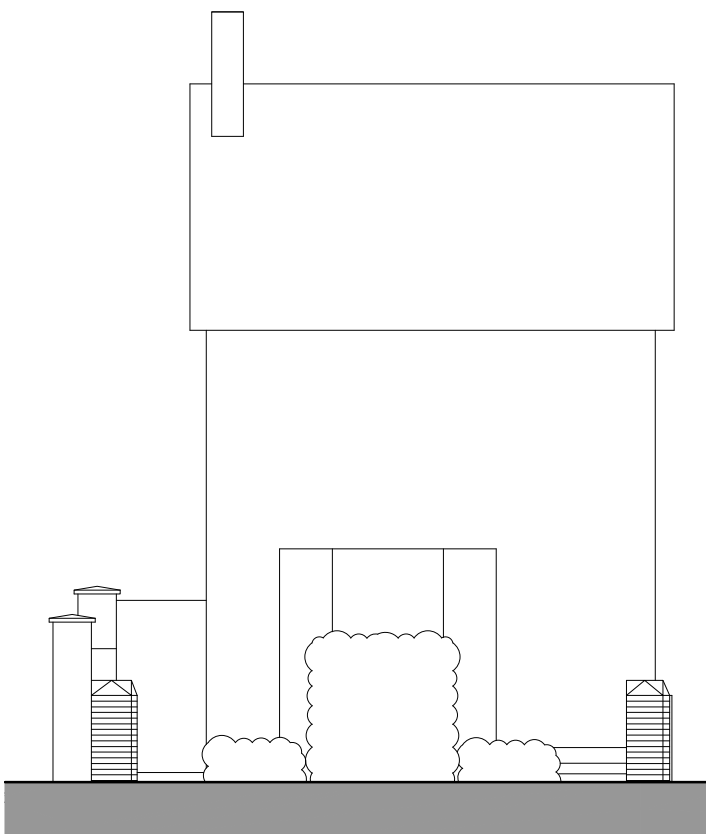


Proposed Front (North) Elevation
1:100

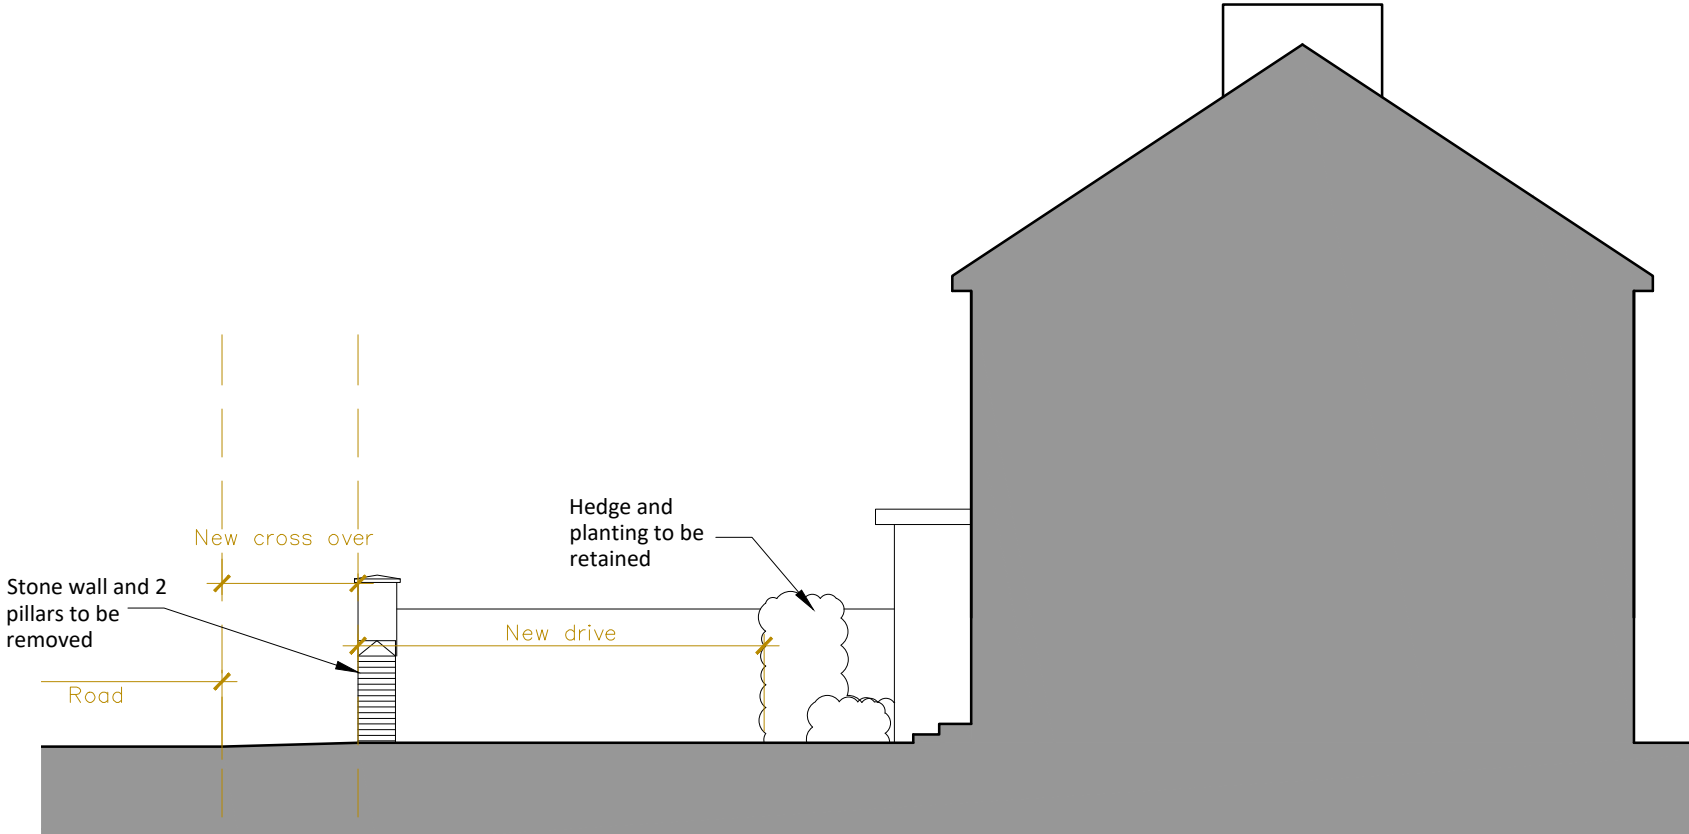


Proposed Side (West) Section A
1:100

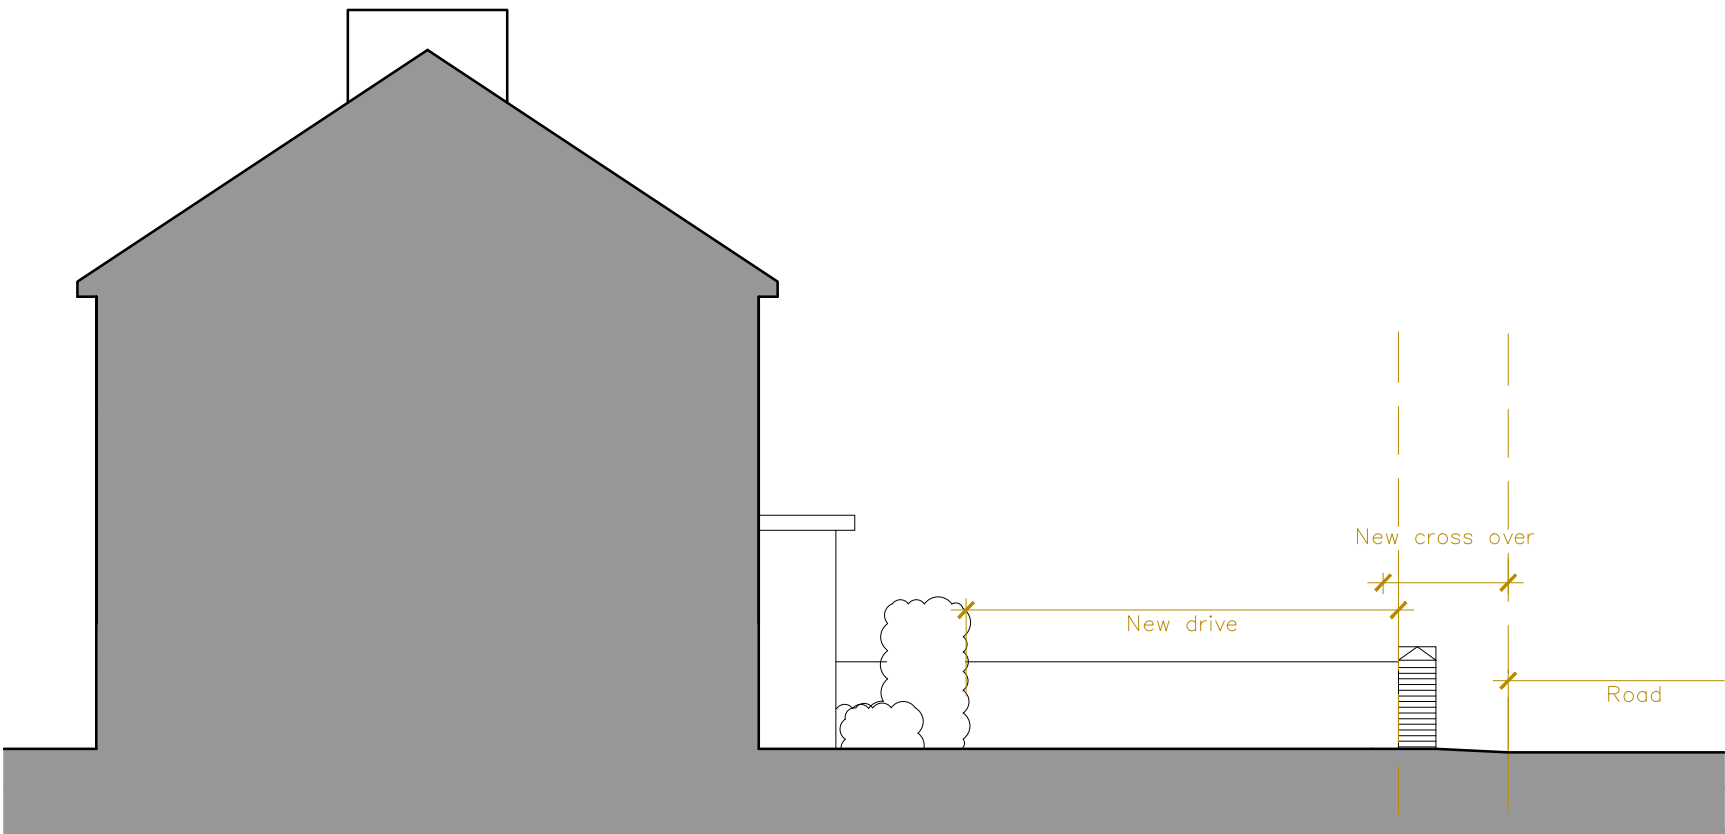

Proposed Side (East) Section B
1:100

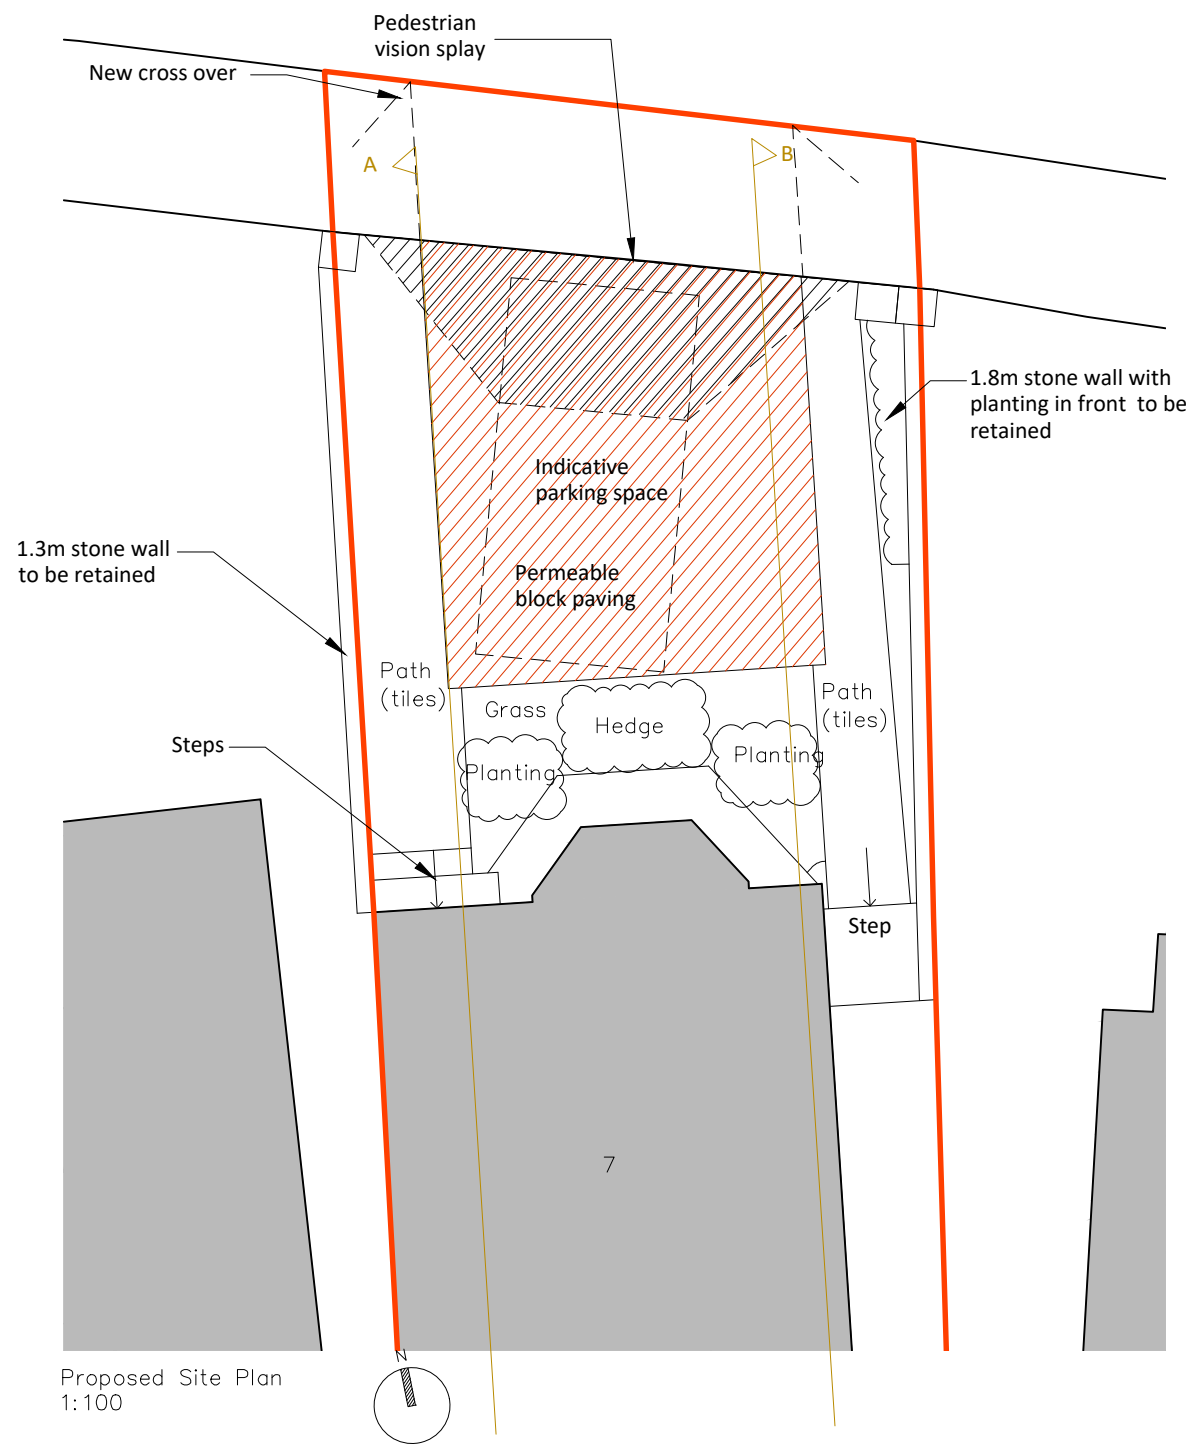

Proposed Site Plan
1:100

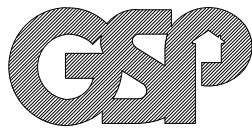

2 The Parade, Ash Road, Hertley
Longfield, Kent DA3 8BG
Tel: 01474 703705
www.gsplanning.uk
Email: office@gsplanning.uk

Project Title 7 Old Road West, Gravesend, DA11 0LH		Job No 4418
Drawing Title Proposed Site Plan and Elevations/Sections	Drawing No 05	Revision A 24.06.2025
Date 05.06.2025	Drawn by MW	Checked by ON
Scale 1:100 @ A2	Note —	
0 1 2 3 4 5 6 1:100metres		