


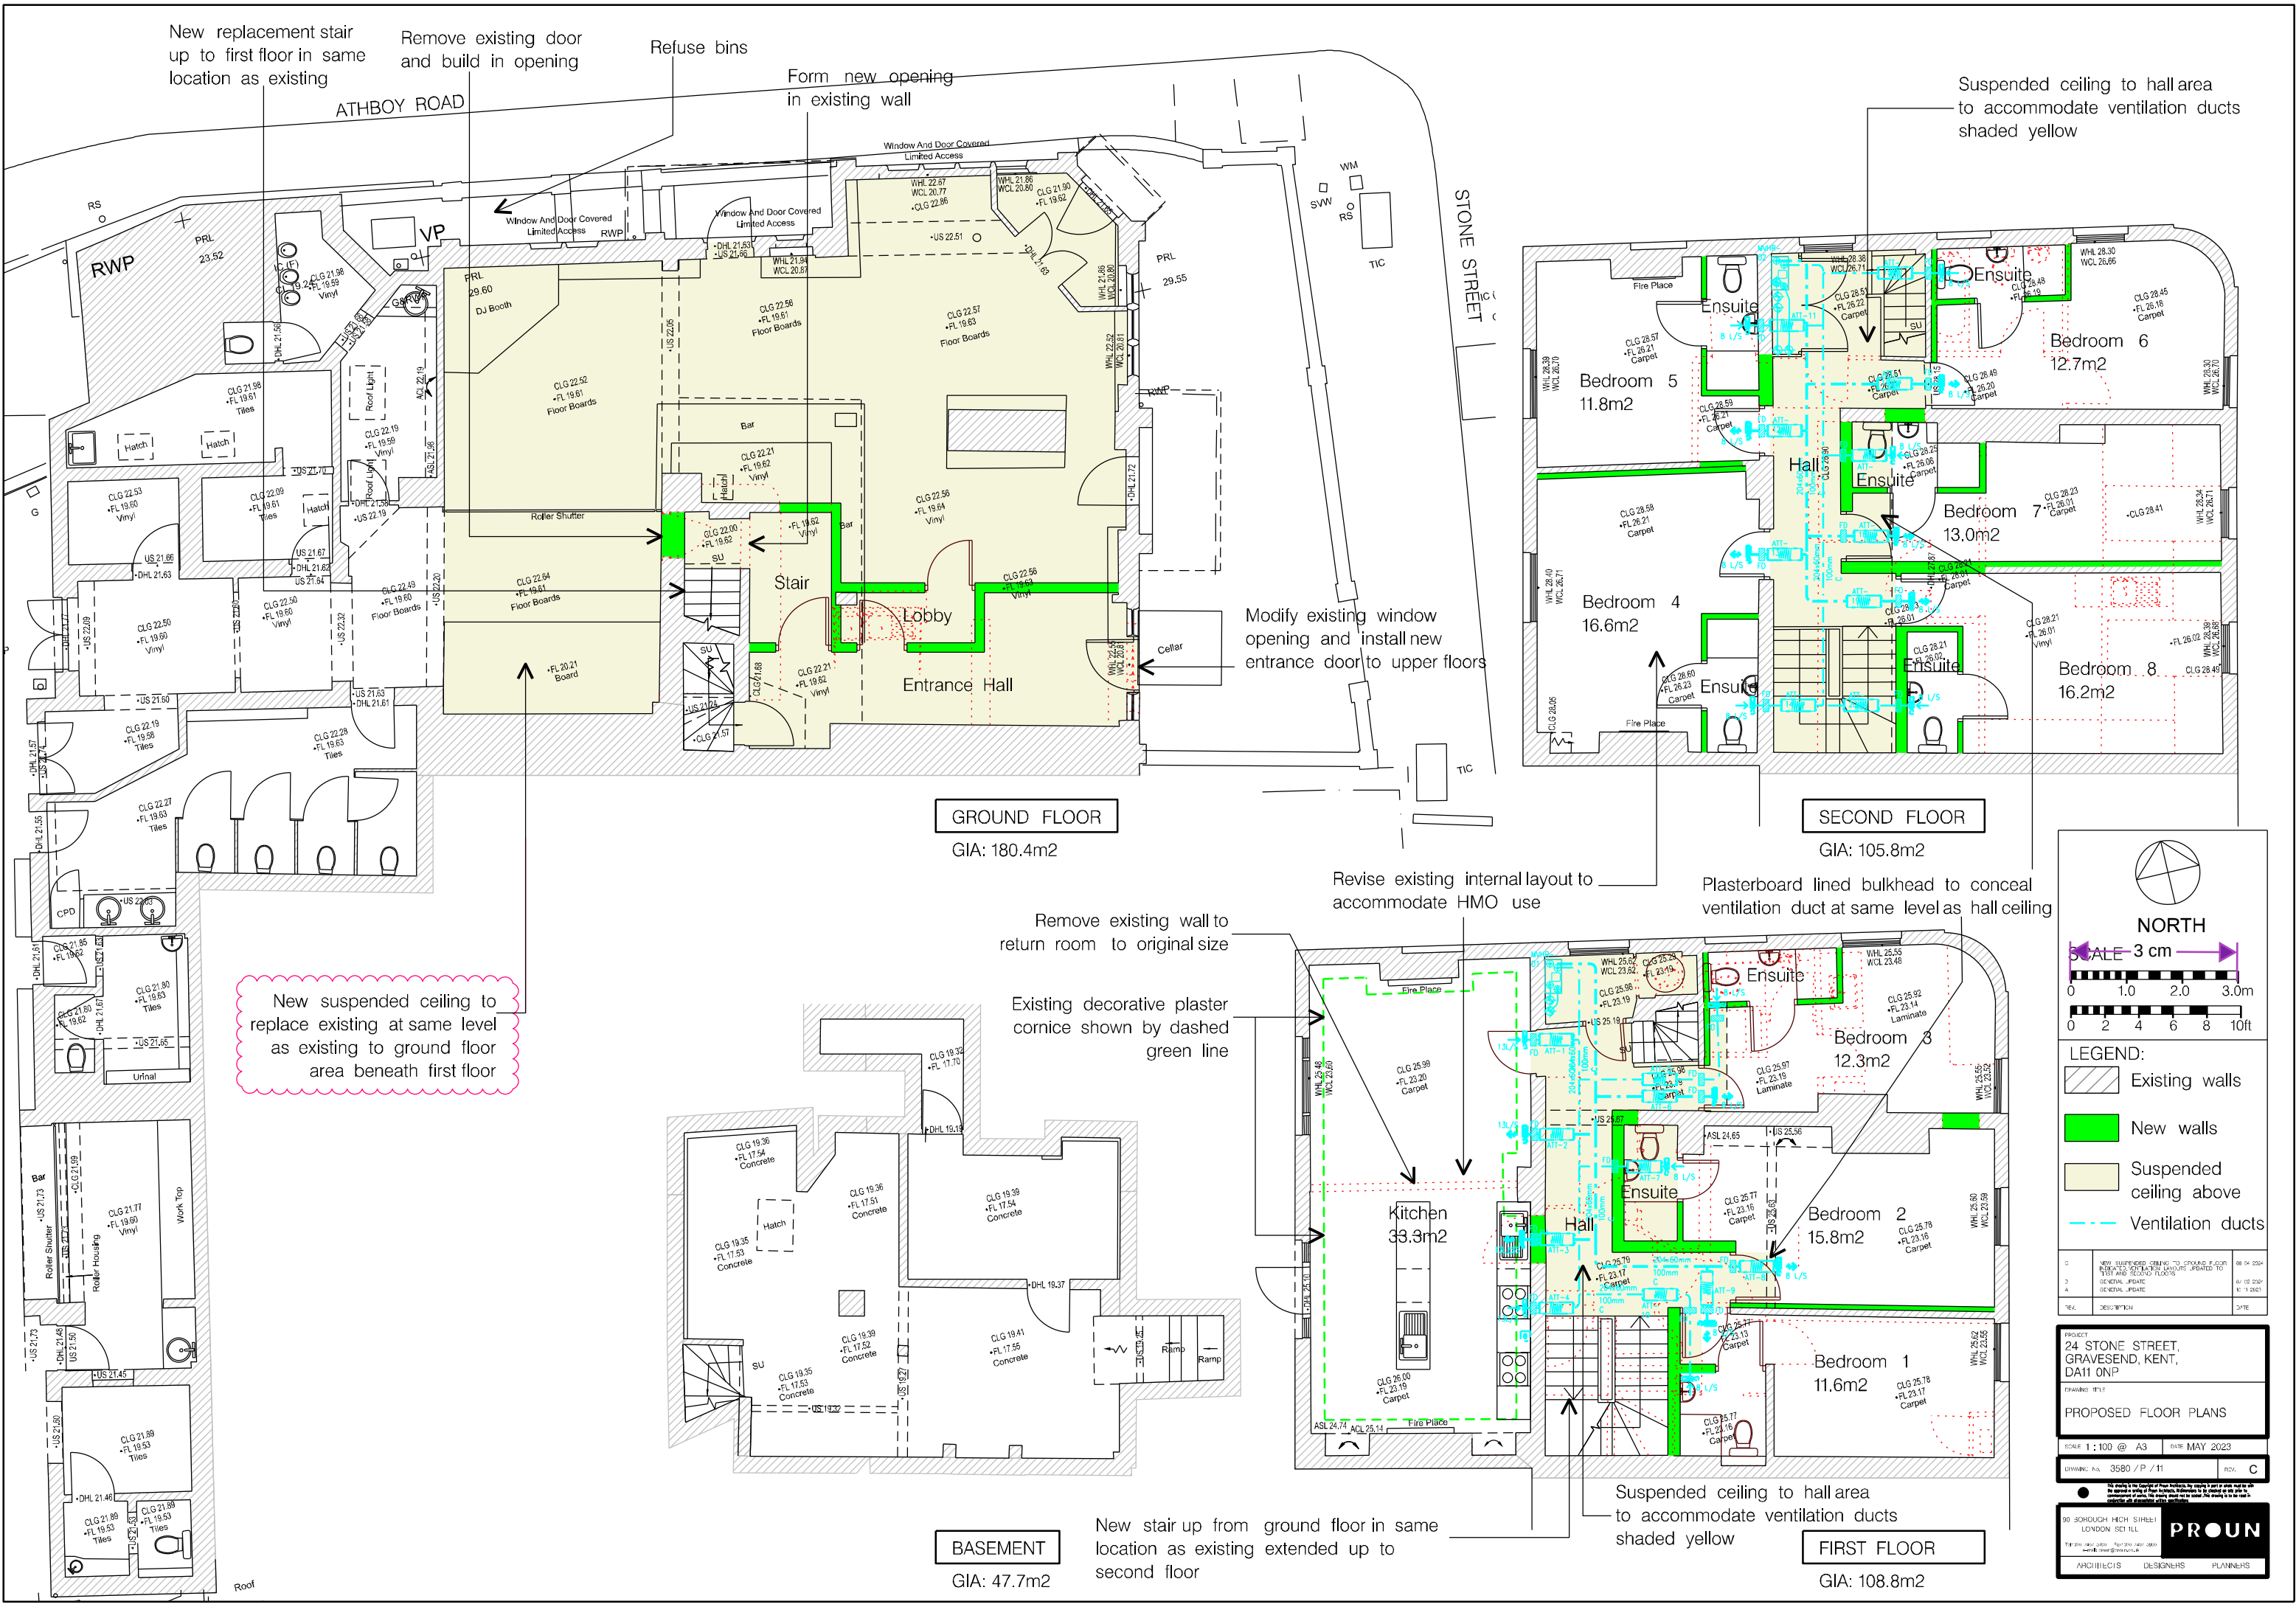

NORTH

3 cm

0 1.0 2.0 3.0m

0 2 4 6 8 10ft

LEGEND:

Existing walls

New walls

Suspended ceiling above

Ventilation ducts

1

NEW SUSPENDED CEILING TO GROUND FLOOR

08/04/2024

2

IMPROVED INTERNAL LAYOUT

10/05/2024

3

INTERNAL REAR WALLS

10/05/2024

4

INTERNAL REAR WALLS

10/05/2024

REV

DESCRIPTION

DATE

PROJECT

24 STONE STREET,
GRAVESEND, KENT,
DA11 0NP

FRAMING TITLE

PROPOSED FLOOR PLANS

SCALE 1:100 @ A3

DATE MAY 2023

DRAWING NO. 3580 / P / 11

REV. C

50 BORDOUGH HIGH STREET
LONDON SE1 1LL

PROUN

ARCHITECTS DESIGNERS PLANNERS