



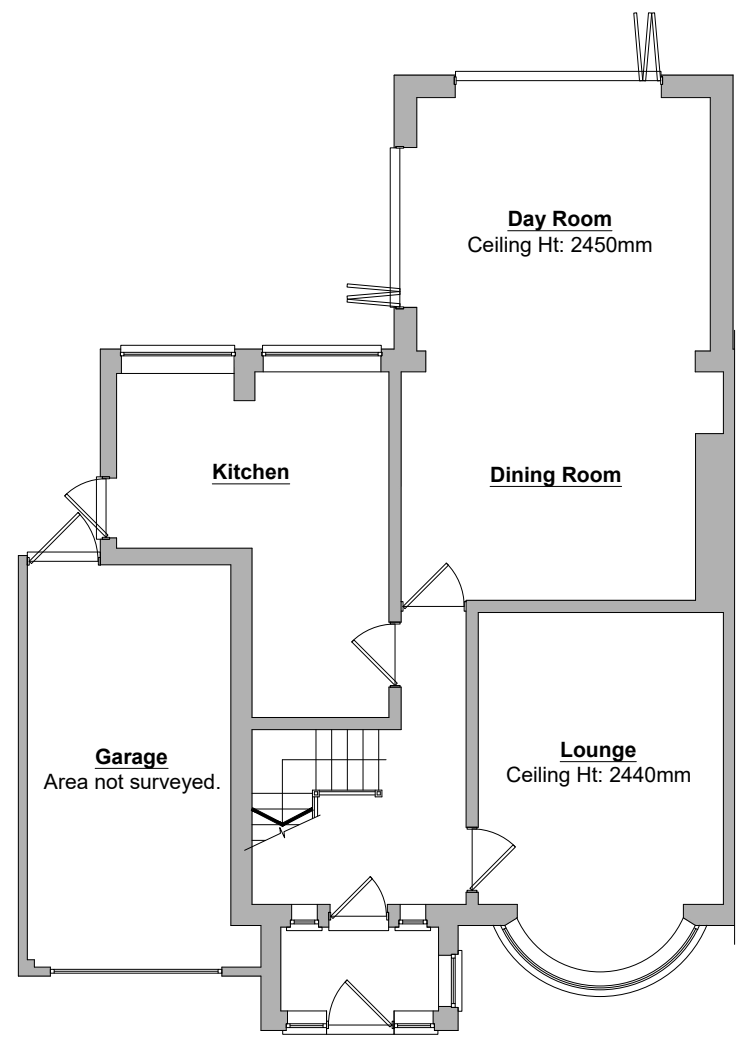

EXISTING GROUND FLOOR LAYOUT PLAN
Scale 1/100

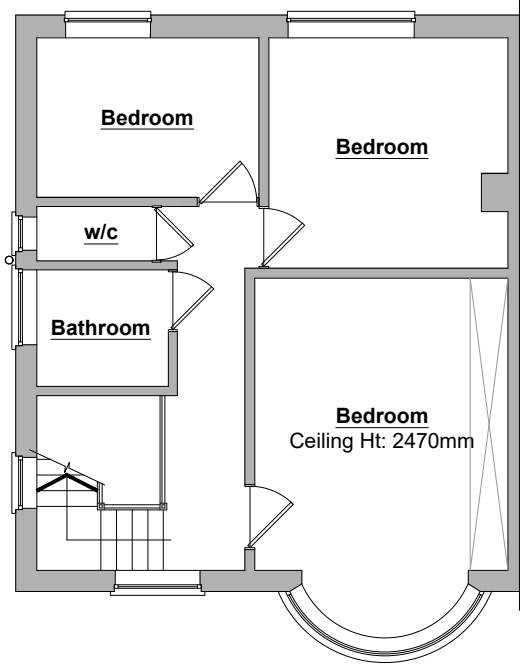

EXISTING FIRST FLOOR LAYOUT PLAN
Scale 1/100




EXISTING WEST ELEVATION
Scale 1/100




EXISTING NORTH ELEVATION
Scale 1/100



EXISTING EAST ELEVATION
Scale 1/100

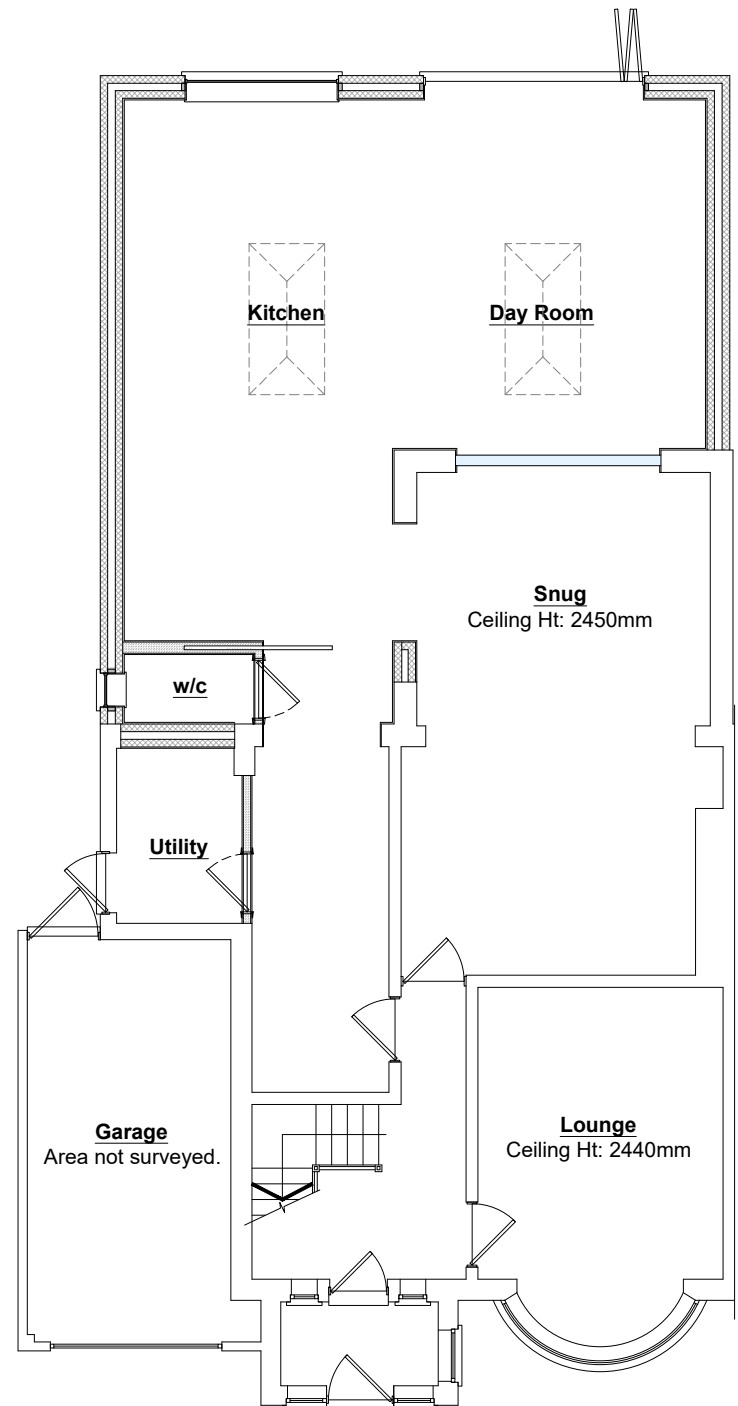


PROPOSED GROUND FLOOR LAYOUT PLAN
Scale 1/100

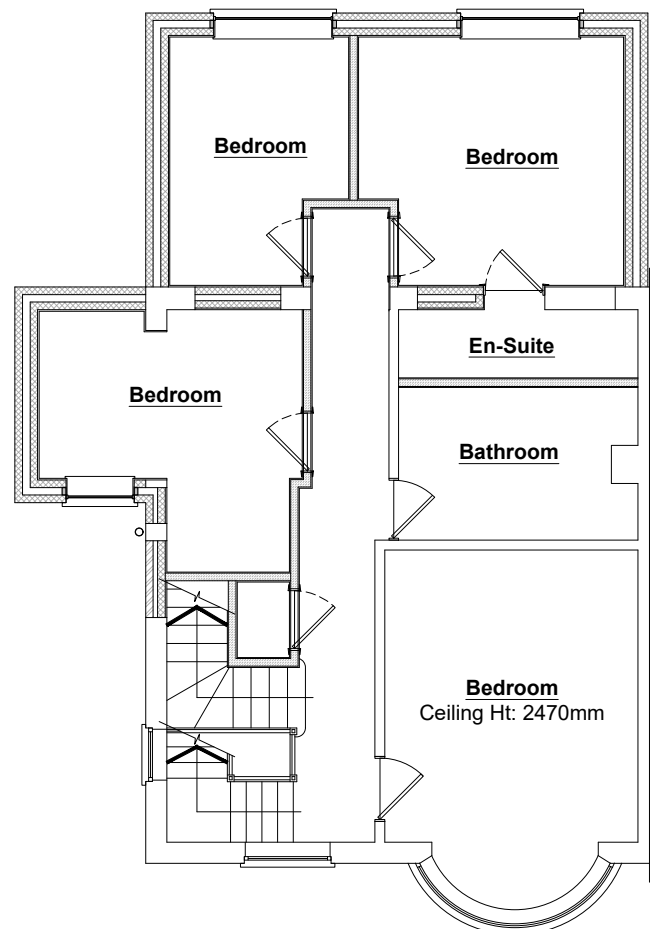

PROPOSED FIRST FLOOR LAYOUT PLAN
Scale 1/100




PROPOSED WEST ELEVATION
Scale 1/100

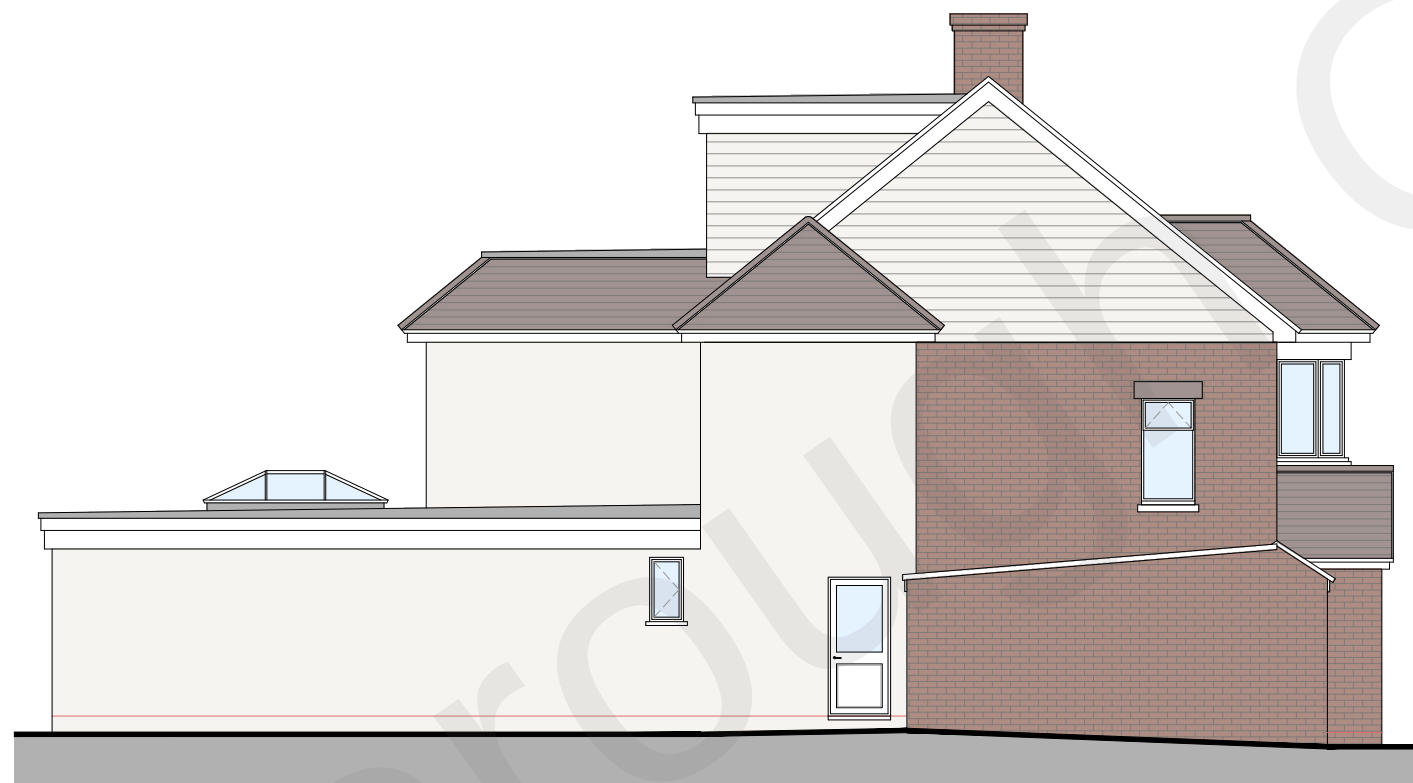


PROPOSED NORTH ELEVATION
Scale 1/100



PROPOSED EAST ELEVATION
Scale 1/100

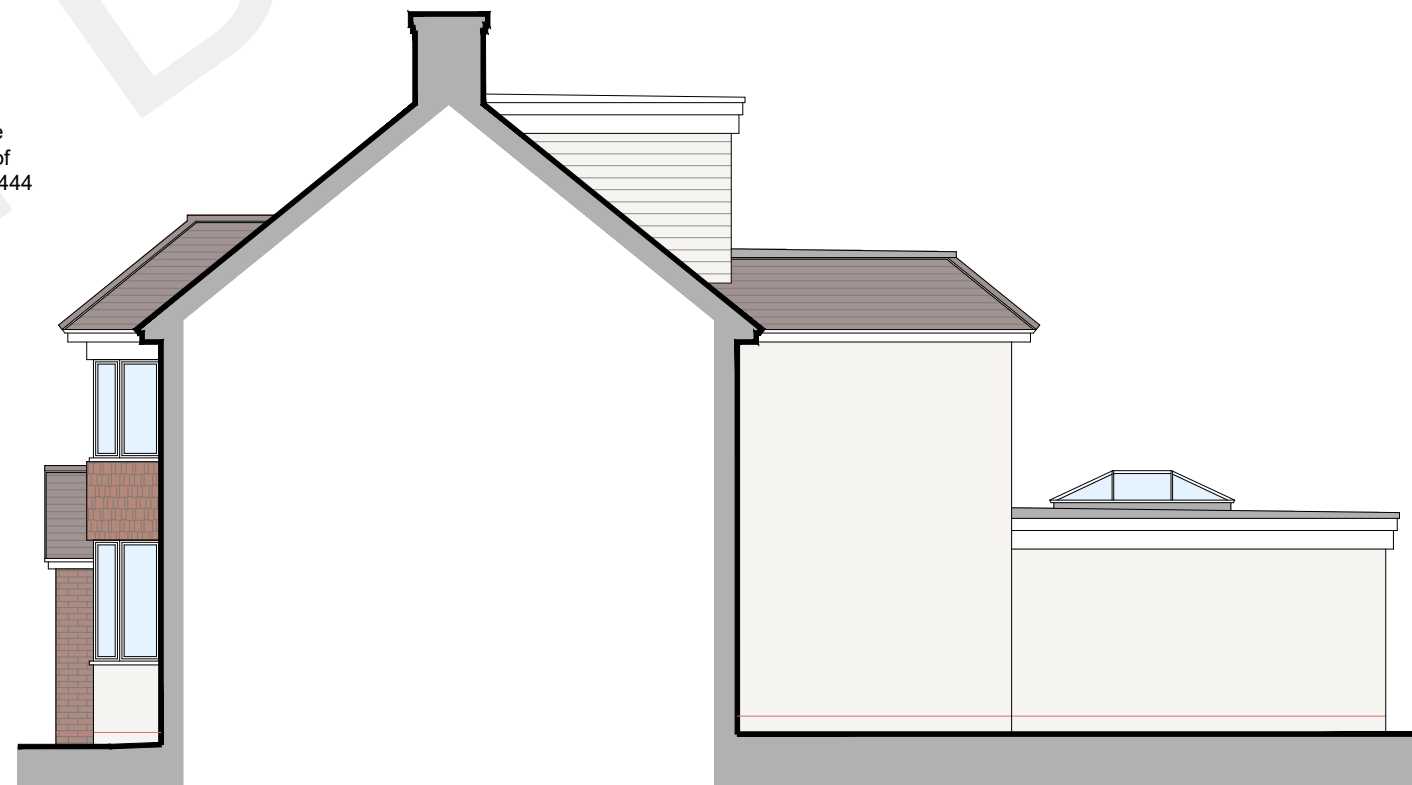

PROPOSED SOUTH ELEVATION
Scale 1/100

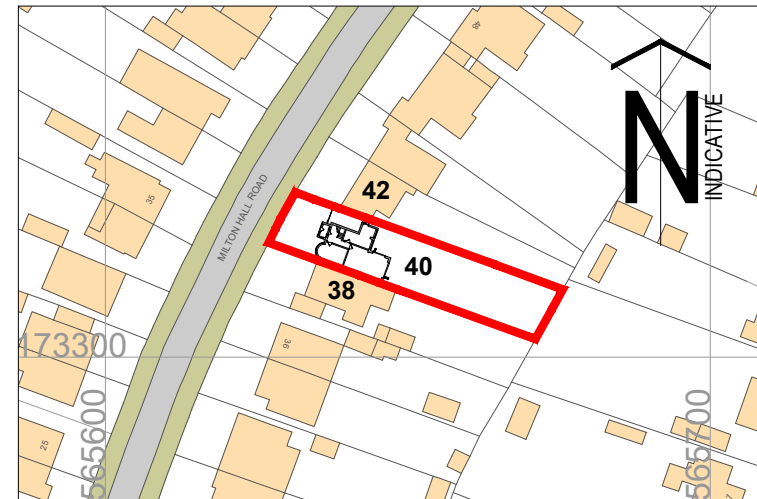


EXISTING SITE LOCATION PLAN
Scale 1/1250




EXISTING SITE BLOCK PLAN
Scale 1/500



PROPOSED SITE BLOCK PLAN
Scale 1/500

 

This drawing is the copyright of BURLENS. All dimensions must be verified on site prior to construction. Do not scale this drawing except for Planning purposes. OS Licence Map number: 0100031673		
Revision	Description	Date
00	First issue	Feb'21
01	Planning amendments	Sep'21

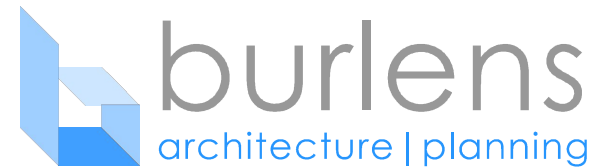

Dei Gratia | Bromley Green Road | Kent | TN26 2EF
web: www.burlens.com | email: info@burlens.com

Client
Mr & Mrs Bola,
40 Milton Hall Road, Gravesend, Kent,
DA12 1QW.

Project
Proposed part single and two storey side/ rear extension.

Drawing title
Existing and proposed layout plans with elevations.

Status	Scale	
PLANNING October 2021	As Shown @ A1	
Drawing No.	Revision	Date
BA-21-09-01	01	Feb 2021

Burlens © - All rights reserved