


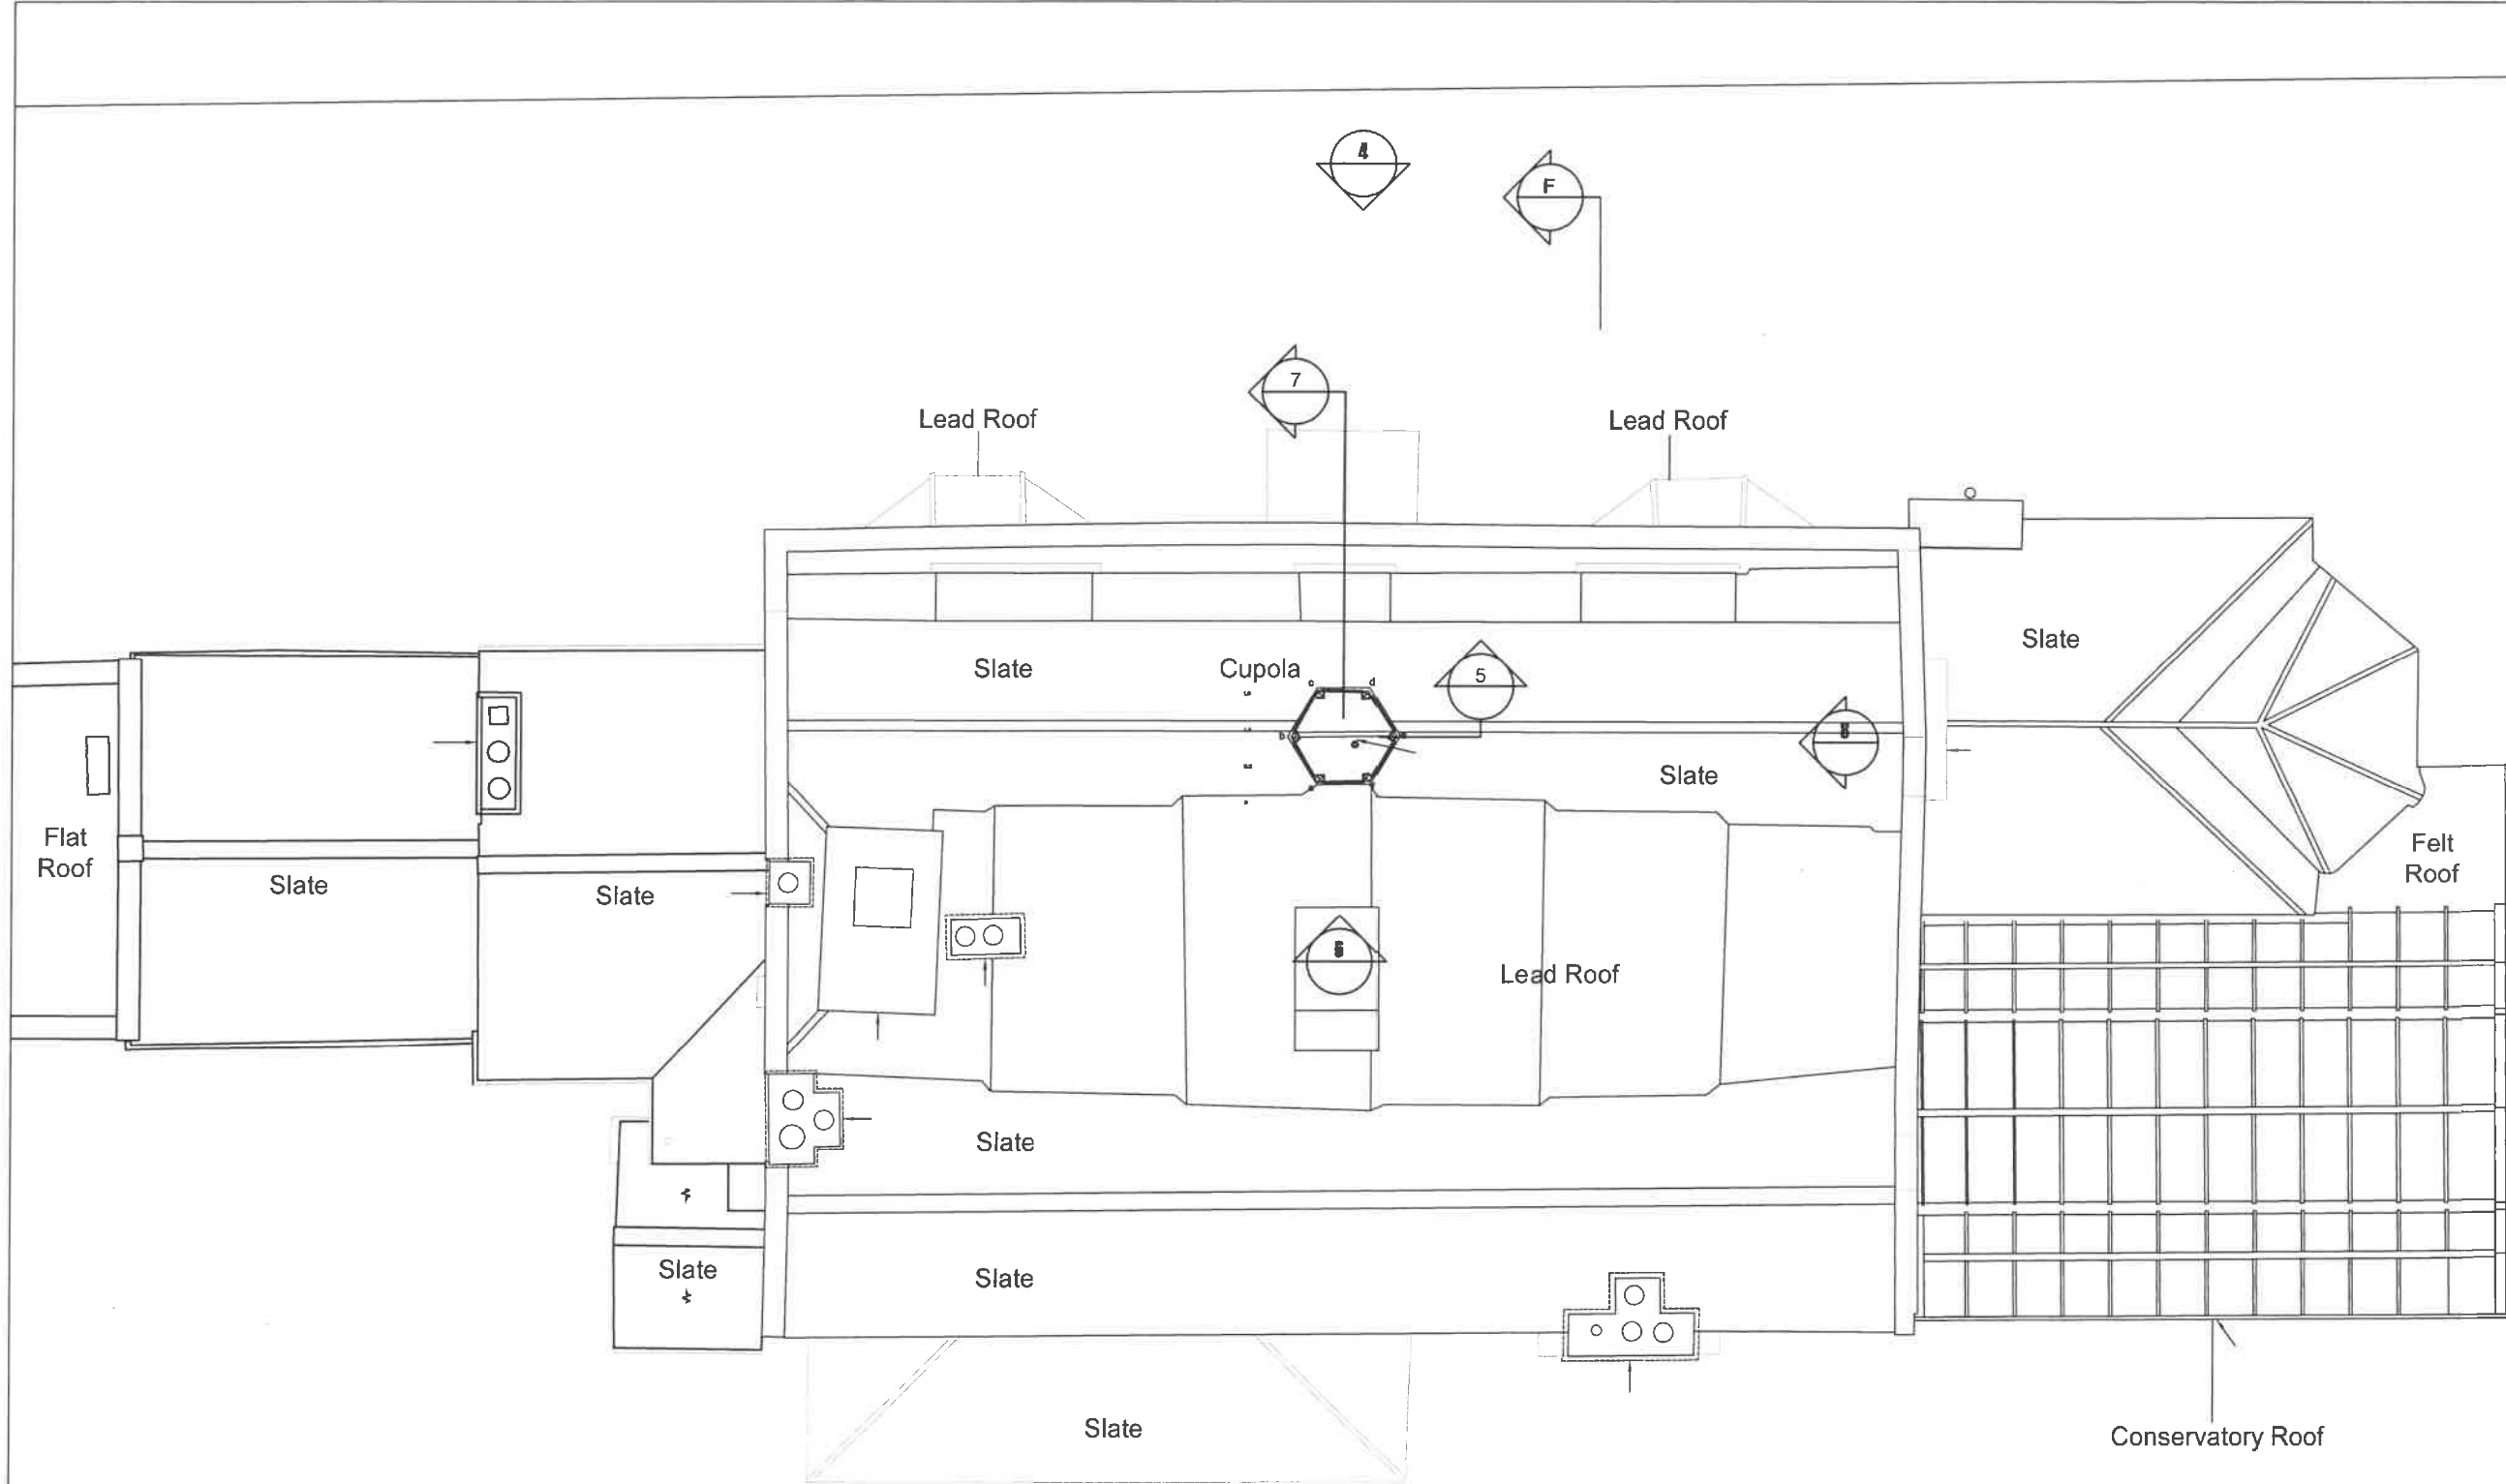


130

GAD'S HILL PLACE (H) EXISTING ROOF PLAN

1:100

0 1 2 3 4 5m

 

Project

GAD'S HILL SCHOOL, HIGHAM

GAD'S HILL PLACE REPAIRS

Client

GAD'S HILL SCHOOL

Copyright belongs to Clay Architecture Ltd. All dimensions are to be verified by the contractor before commencing works.

Rev.

Date

By

Notes

A	02.03.23	SW	Annotation added
---	----------	----	------------------

Scale

1:100

@ A3 size

Title

CUPOLA REPAIRS

Date

29/08/2023

Drawn

GEN

Authorised

CP

Revision

/

T: 01634 573 017

www.clayarchitecture.com

E: design@clayarchitects.com

Drawing No.

5284/PL/130

clay architecture

Great Lines Studios, Marlborough Road, Gillingham, Kent ME7 5HB