


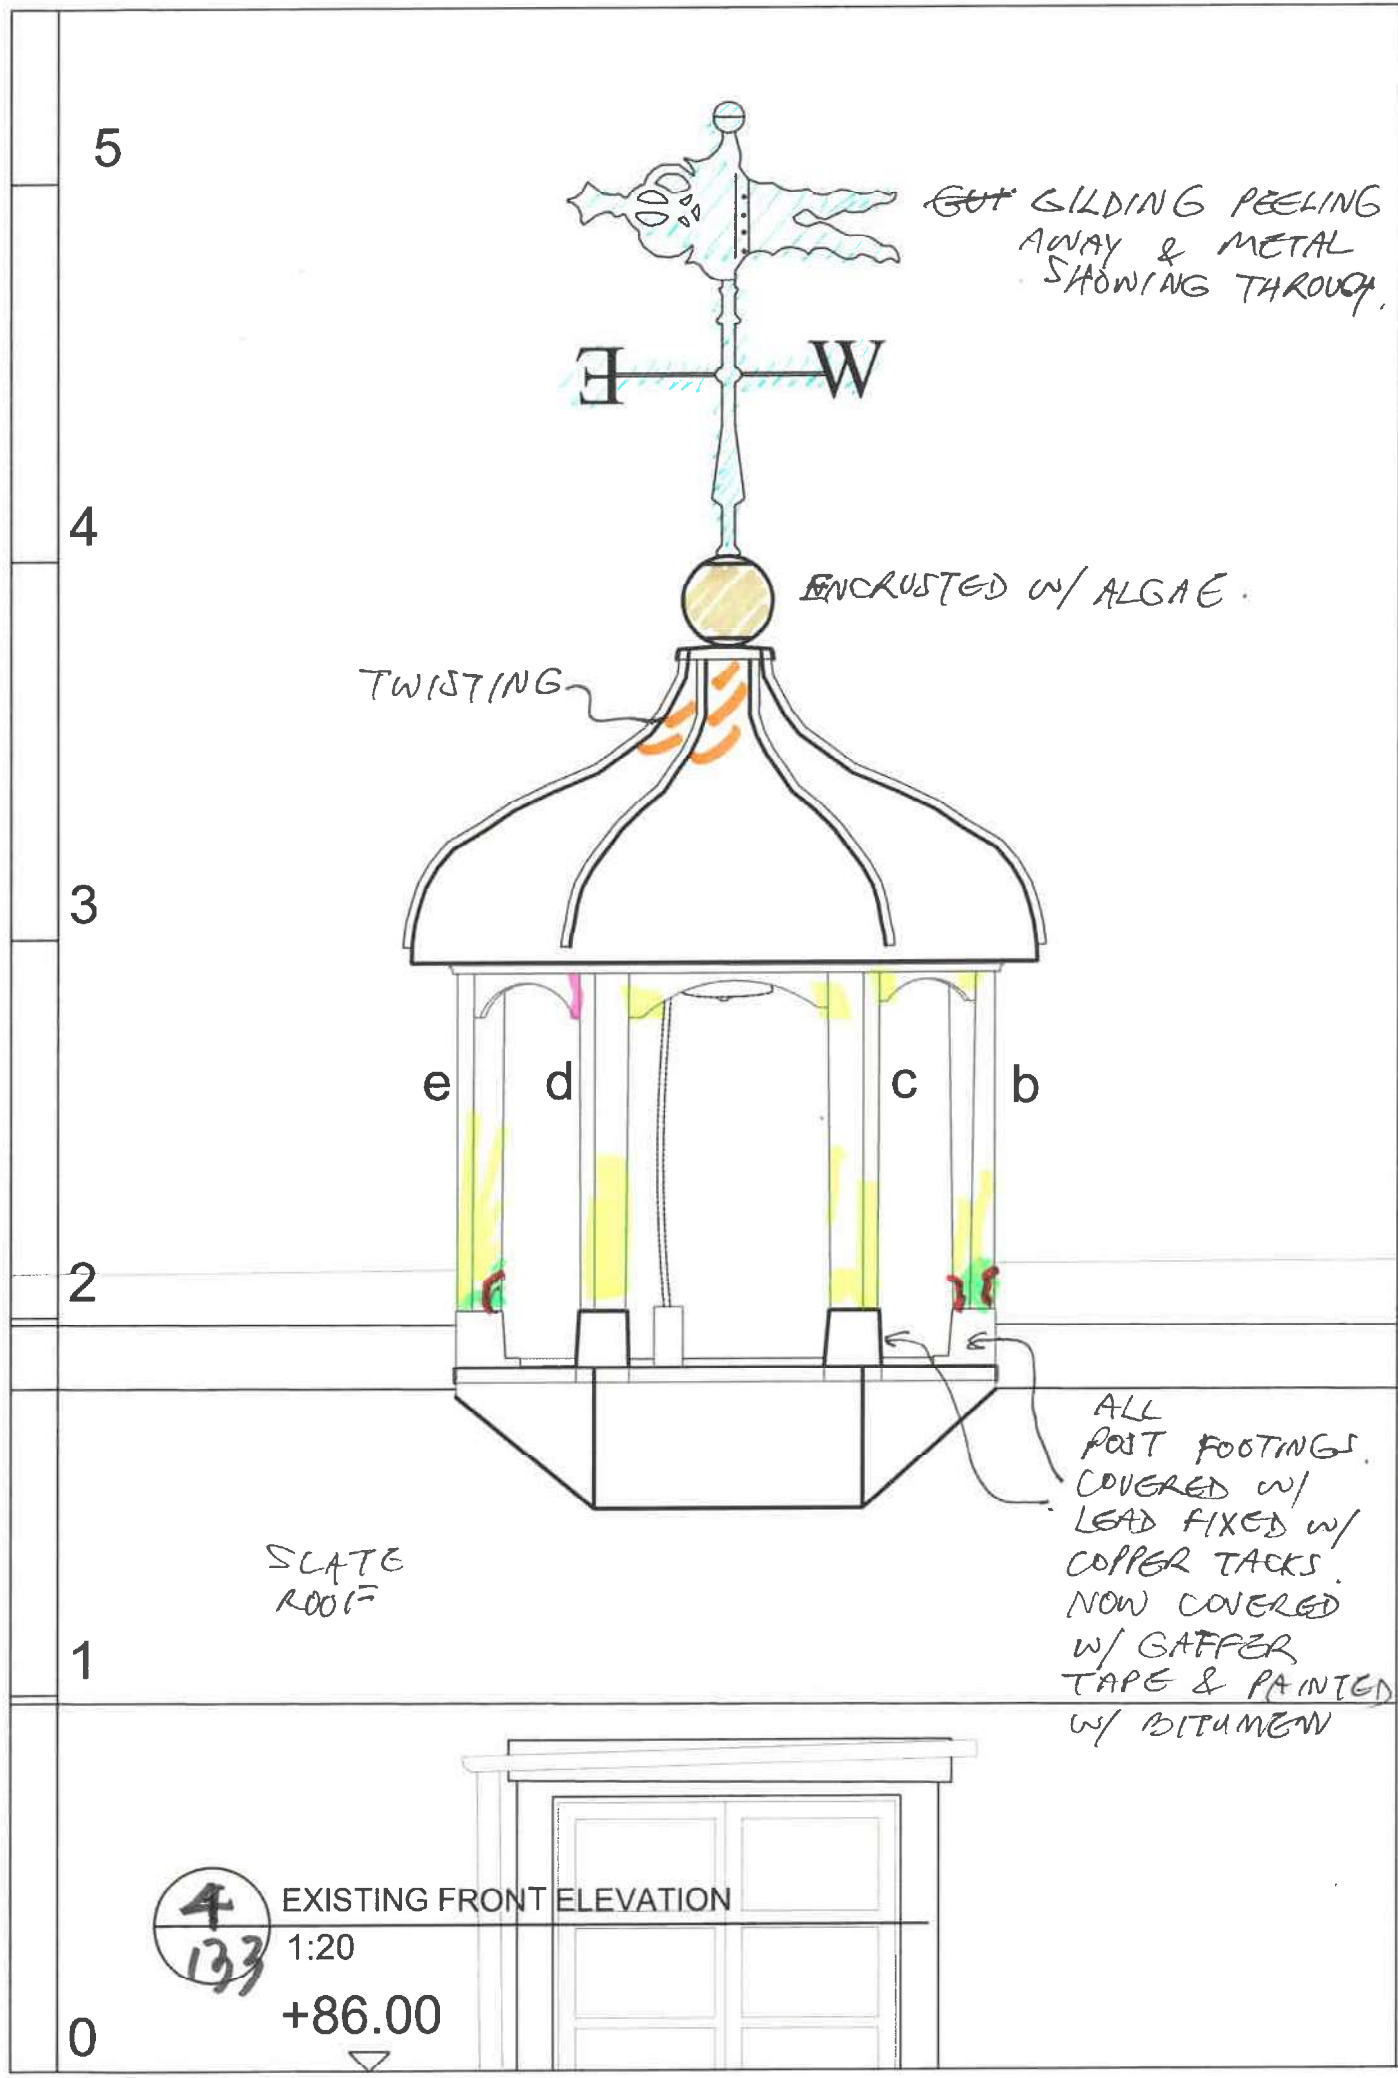

SPLIT.

CRAACKED & PEELING PAINT. EXPOSED TIMBER.

3 ROTTED REMAINING STRUCTURE

ALL POST FOOTINGS COVERED W/ LEAD FIXED W/ COPPER TACKS. NOW COVERED W/ GAFFER TAPE & PAINTED W/ BITUMEN

SLATE ROOF

ENCRUSTED W/ ALGAE

TWISTING

GUT GILDING PEELING AWAY & METAL SHOWING THROUGH

E W


e d c b

4 133

EXISTING FRONT ELEVATION

1:20

+86.00

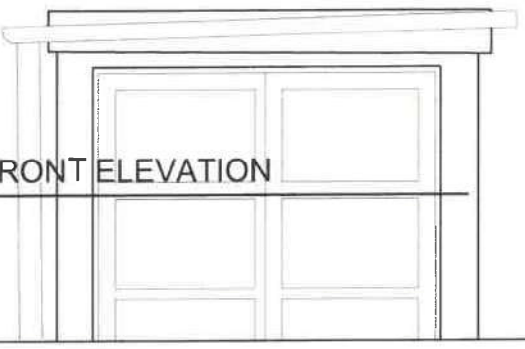

Rev. Date By Notes

Client GAD'S HILL SCHOOL

Project GAD'S HILL SCHOOL, HIGHAM
GAD'S HILL PLACE REPAIRS

Copyright belongs to Clay Architecture Ltd. All dimensions are to be verified by the contractor before commencing works.

Title CUPOLA REPAIRS
EXISTING FRONT ELEVATION
Drawing No. 5284/PL/133
T: 01634 573 017
www.clayarchitecture.com
E: design@clayarchitects.com

Scale 1:20 @ A3 size
Date 29/08/2023
Drawn GEN
Authorised CP
Revision 1

clay architecture
Great Lines Studios, Marlborough Road, Gillingham, Kent ME7 5HB