
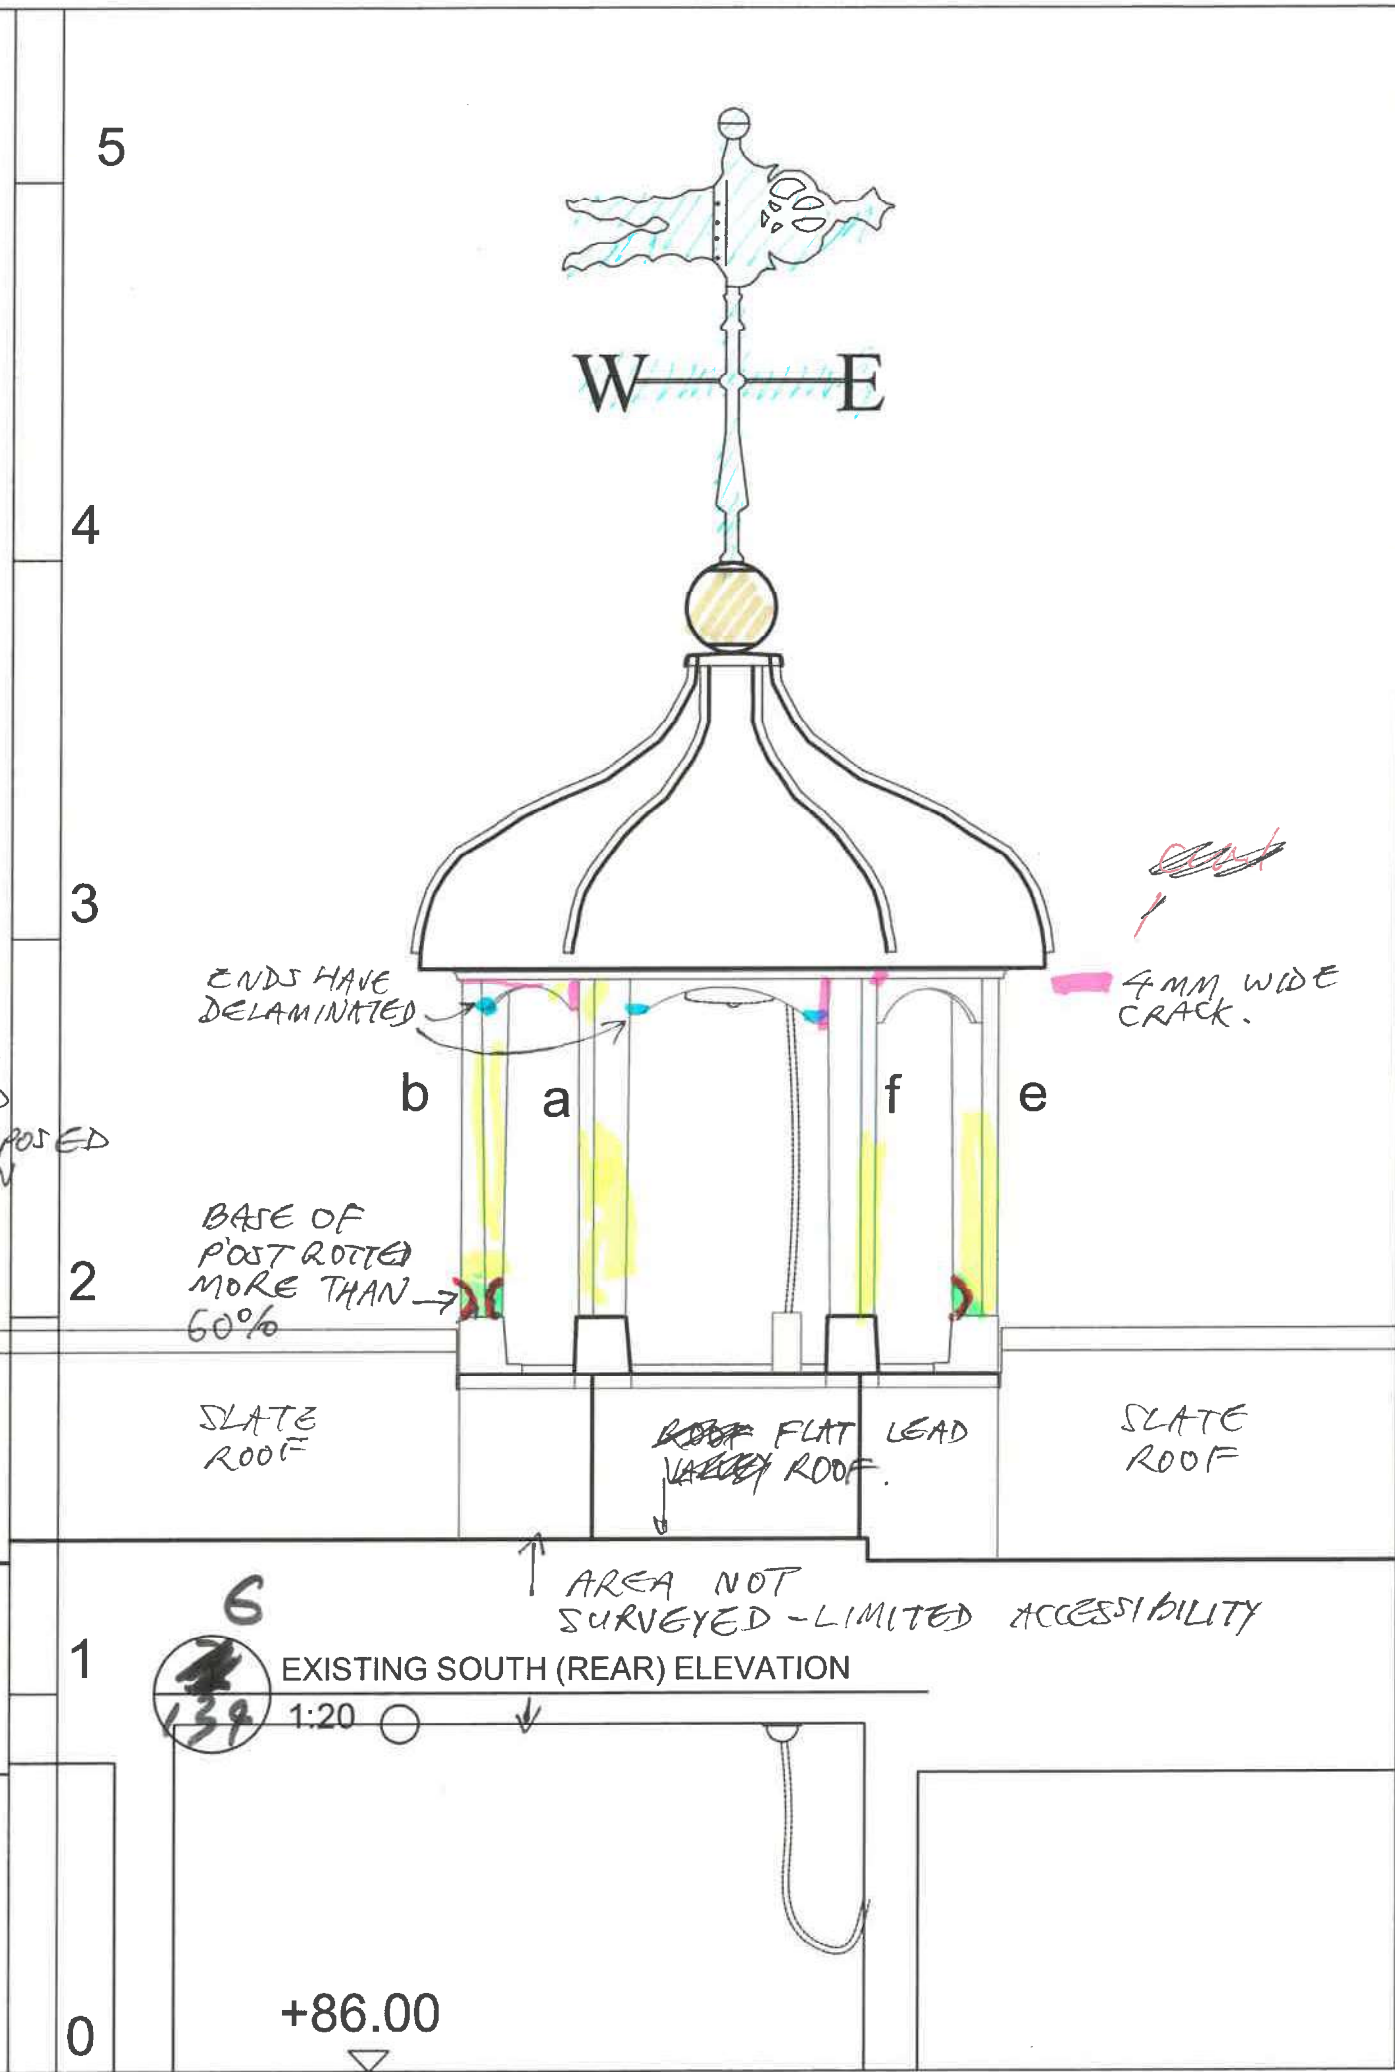


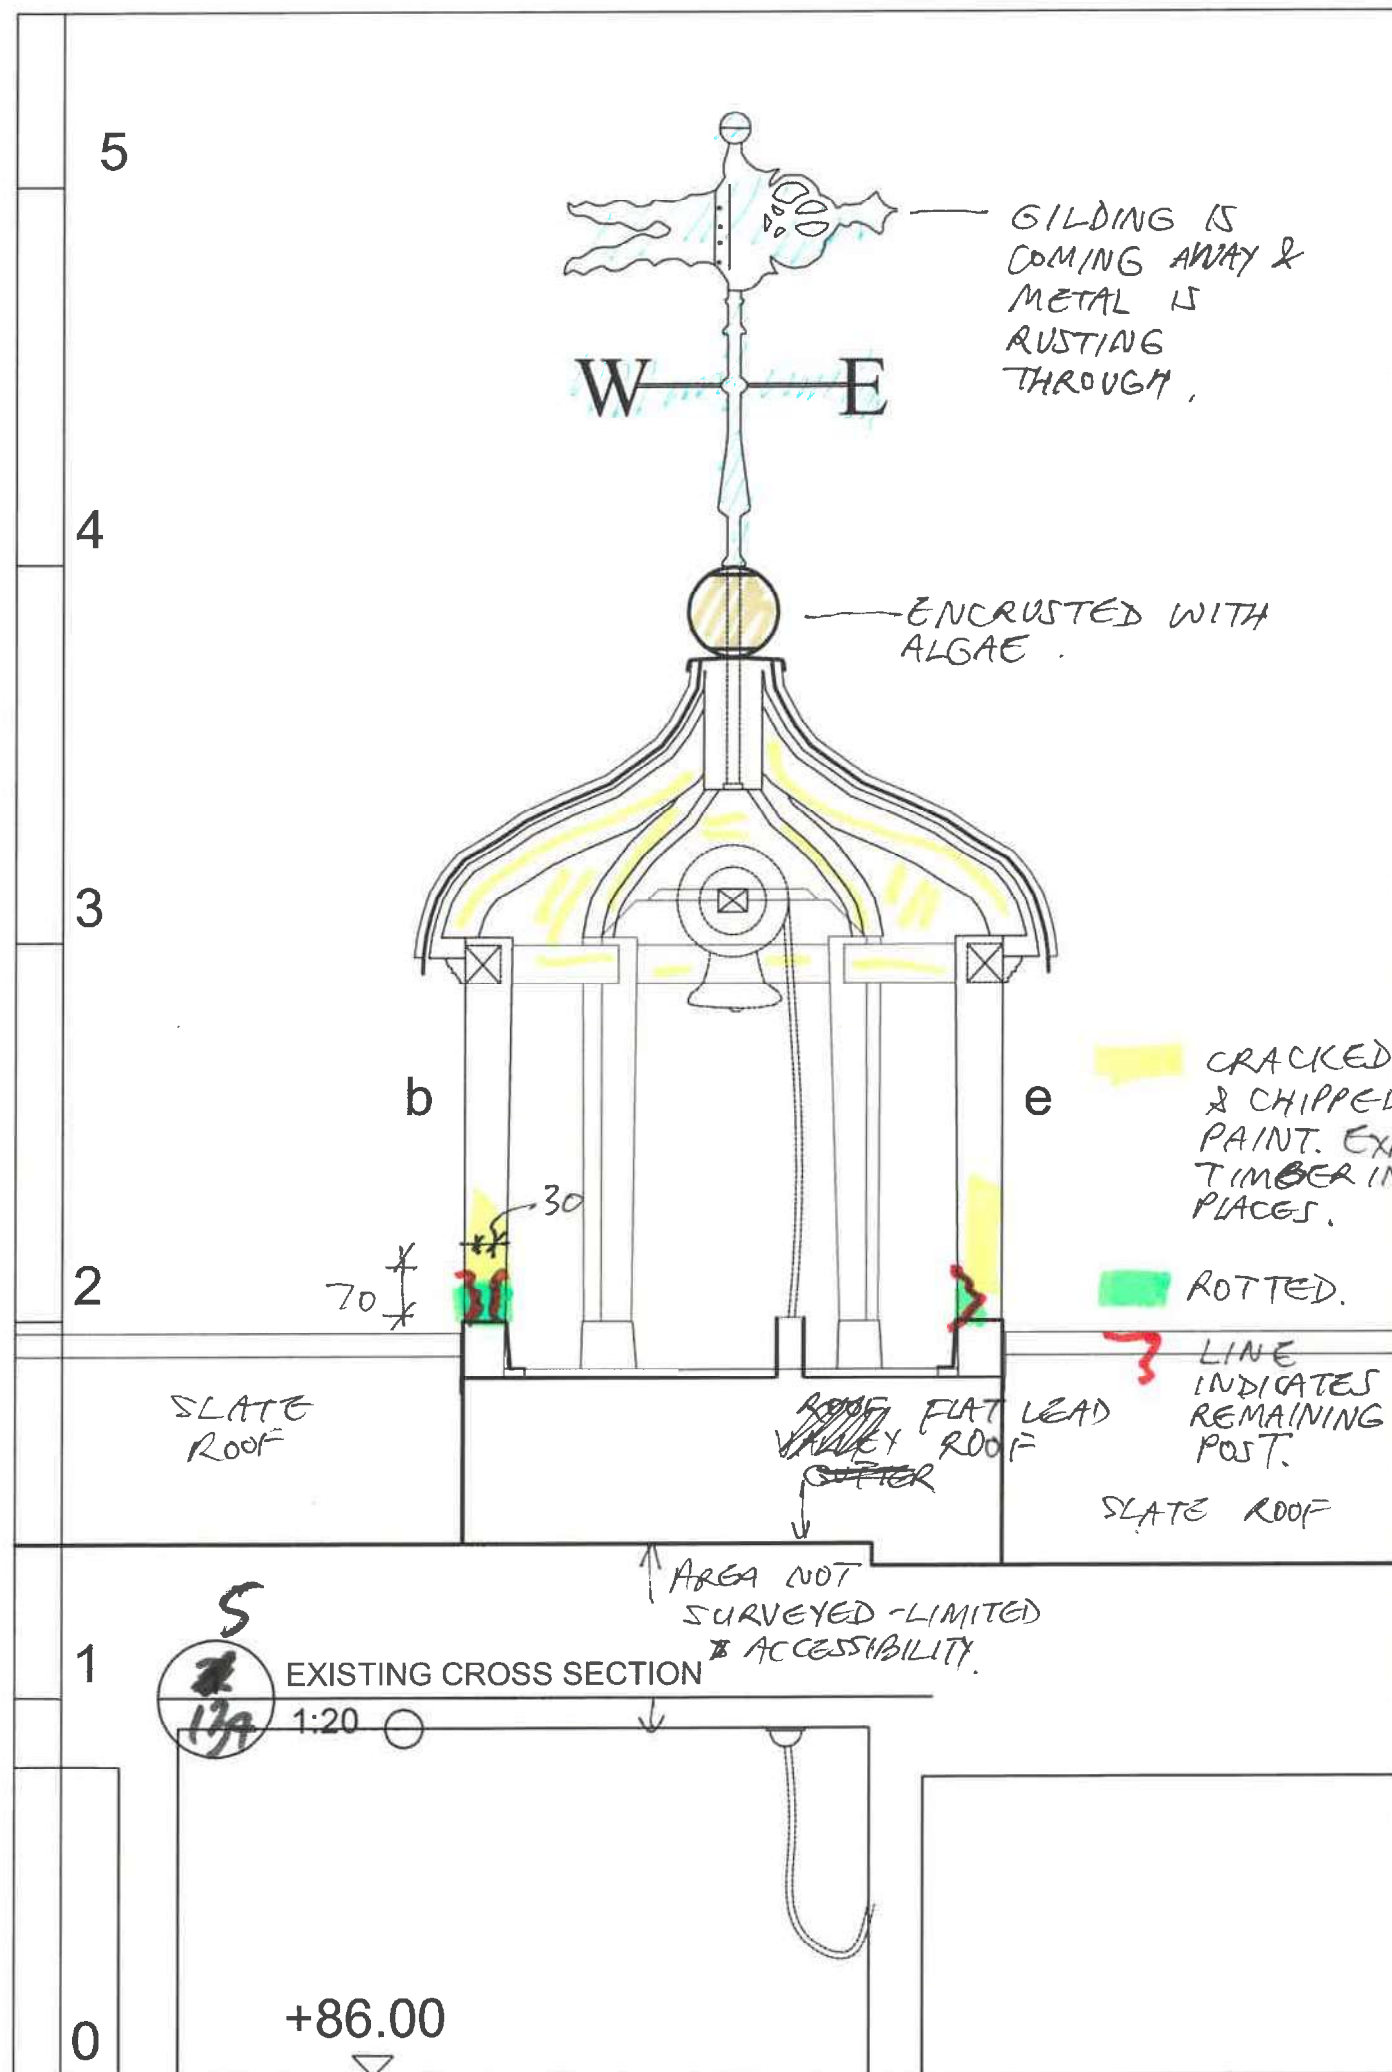

Rev. Date By Notes

Client
GAD'S HILL SCHOOL

Copyright belongs to Clay Architecture Ltd. All dimensions are to be verified by the contractor before commencing works.

Scale 1:20 @ A3 size
Date 29/08/2023
Drawn GEN
Authorised CP
Title CUPOLA REPAIRS
EXISTING SECTION AND REAR ELEVATION
Drawing No. 5284/PL/13/13

Project
GAD'S HILL SCHOOL, HIGHAM
GAD'S HILL PLACE REPAIRS

clay architecture
Great Lines Studios, Marlborough Road, Gillingham, Kent ME7 5HB