




New obscure window opening above FFL 1.7m

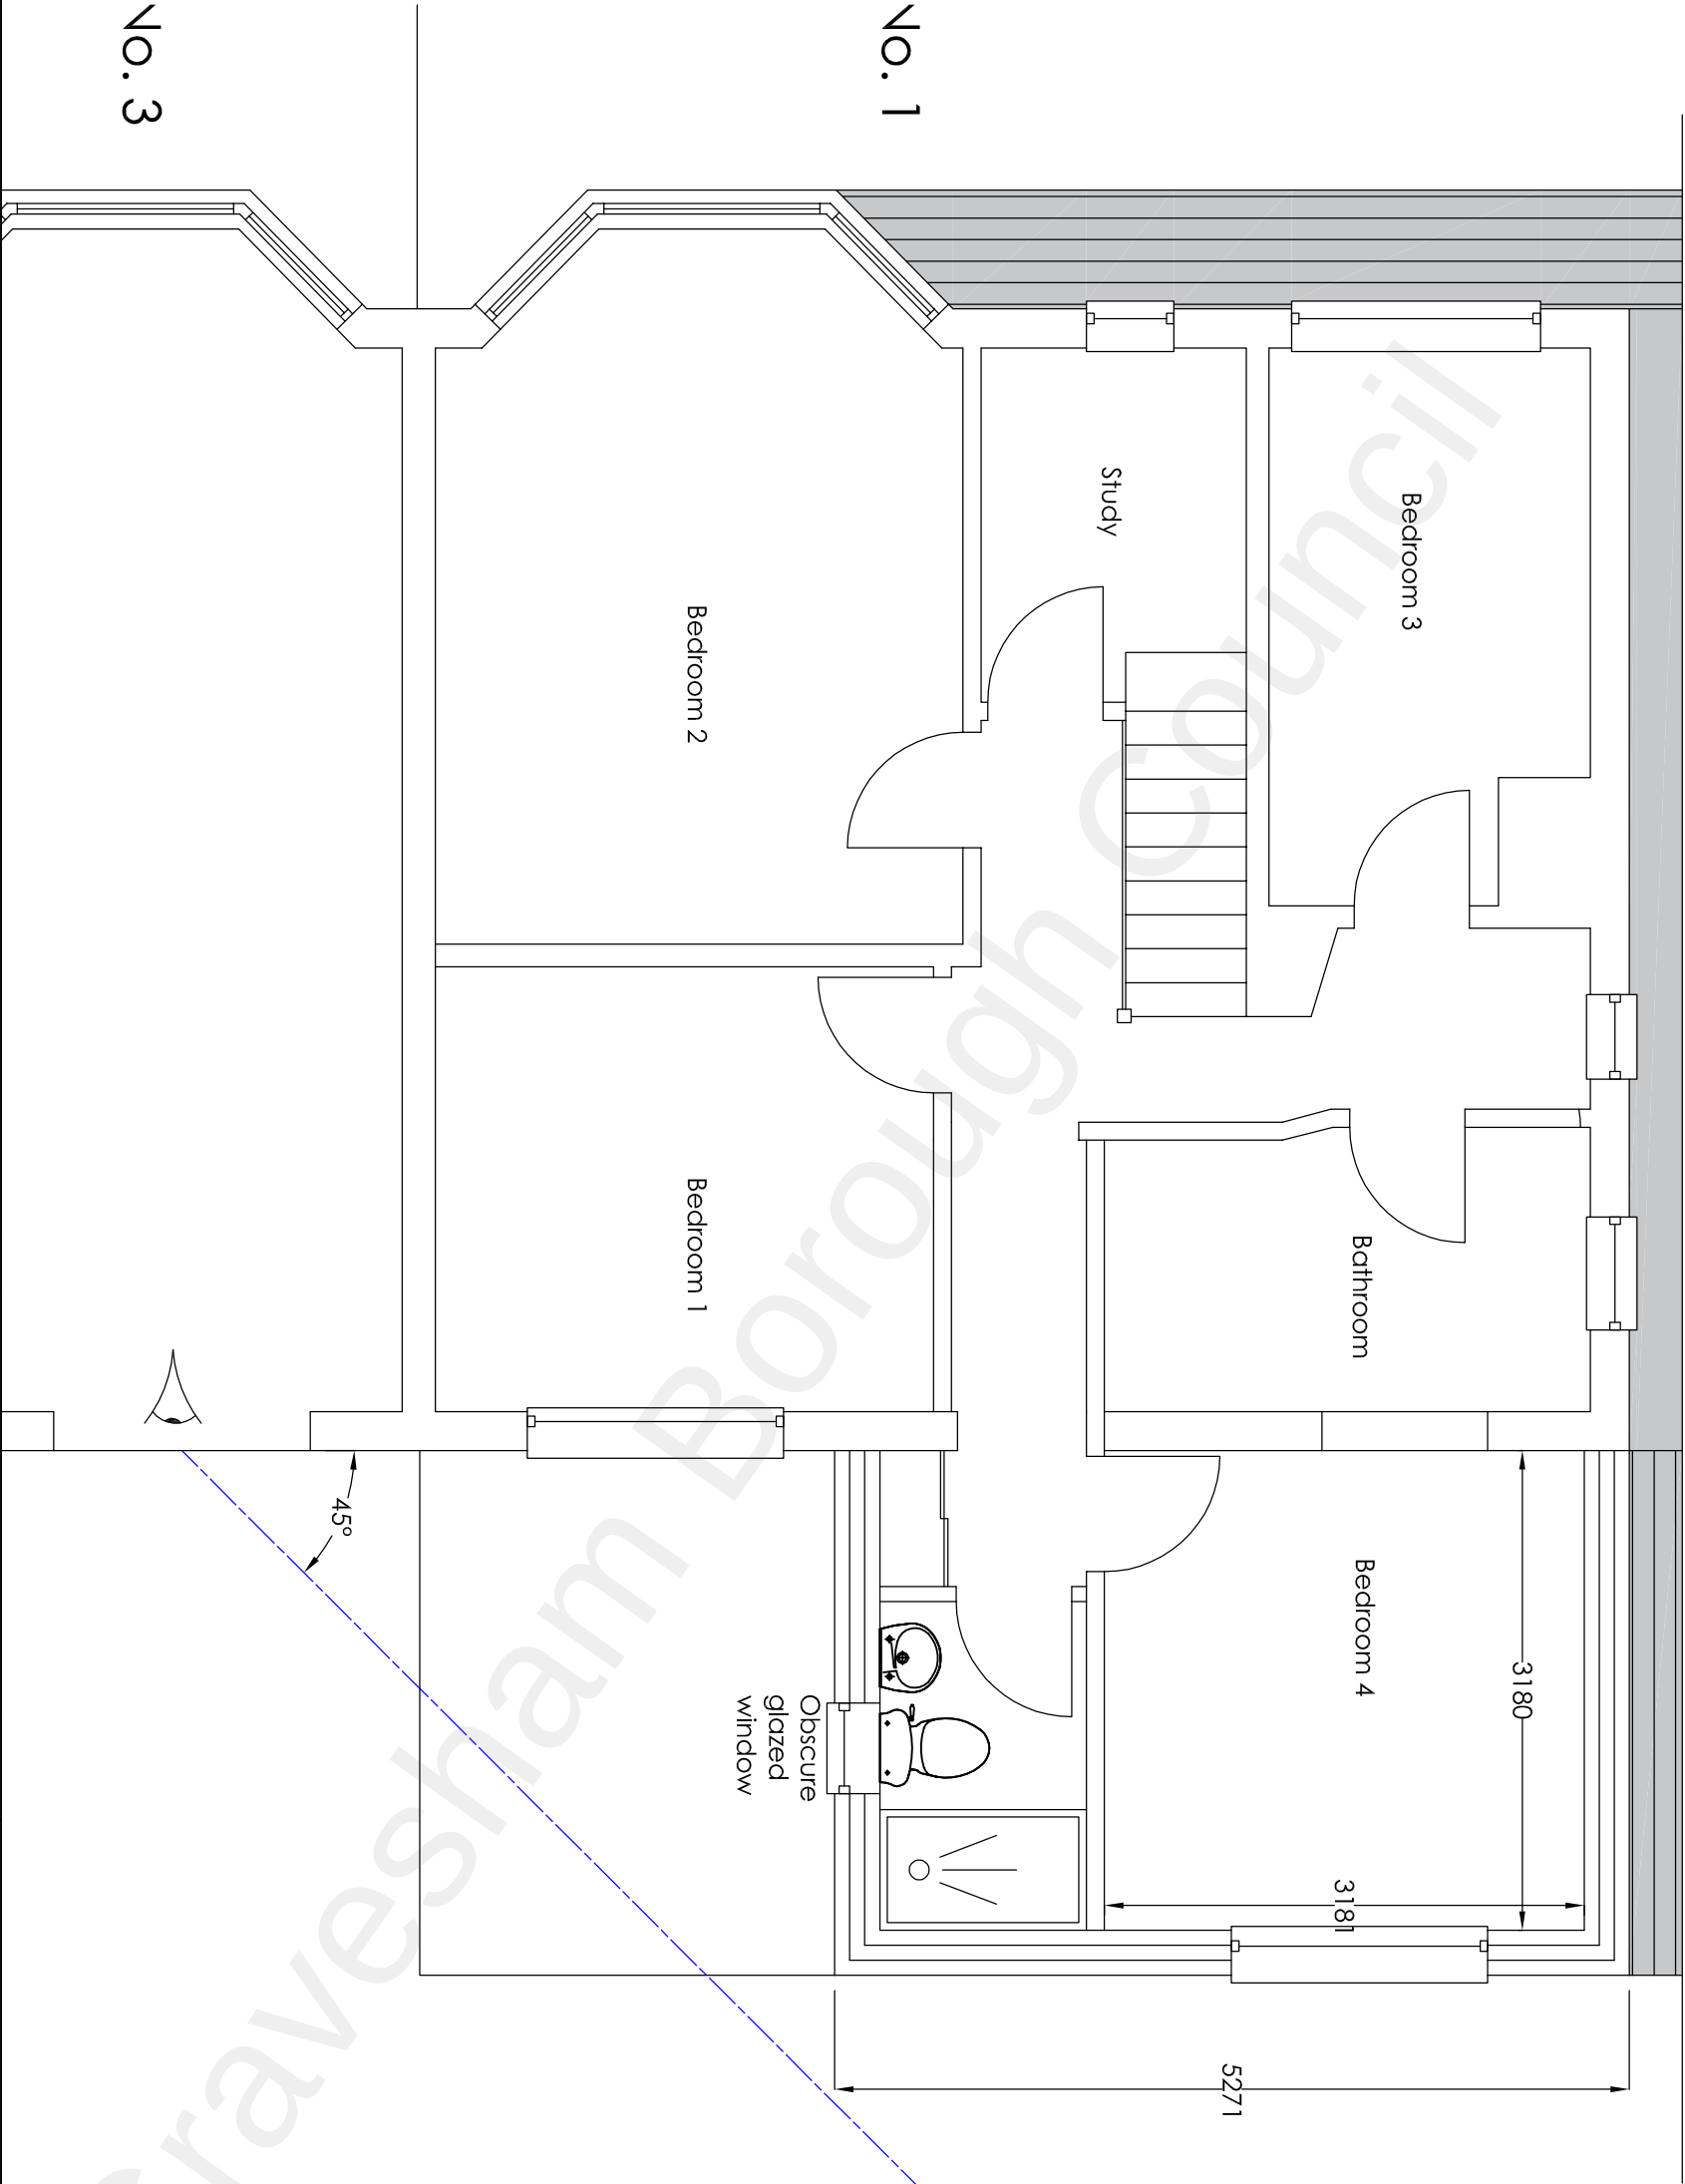

Project

1 Valley Drive Gravesend Kent DA12 5RR
Convert Garage into Granny Annexe plus Store and Part First Floor Rear Extension

Drawing Title
Proposed First Floor Plan

A

Revise plans

Aug 22

H Channa

Picaroons Maidstone Road Platt Kent TN15 8LB
Tel: 07828277909 E-mail: hchanna@tiscali.co.uk

Drawn
HC

Date
May 2022

Scale
1:50

Drawing No.
1VD/A3/O3A