



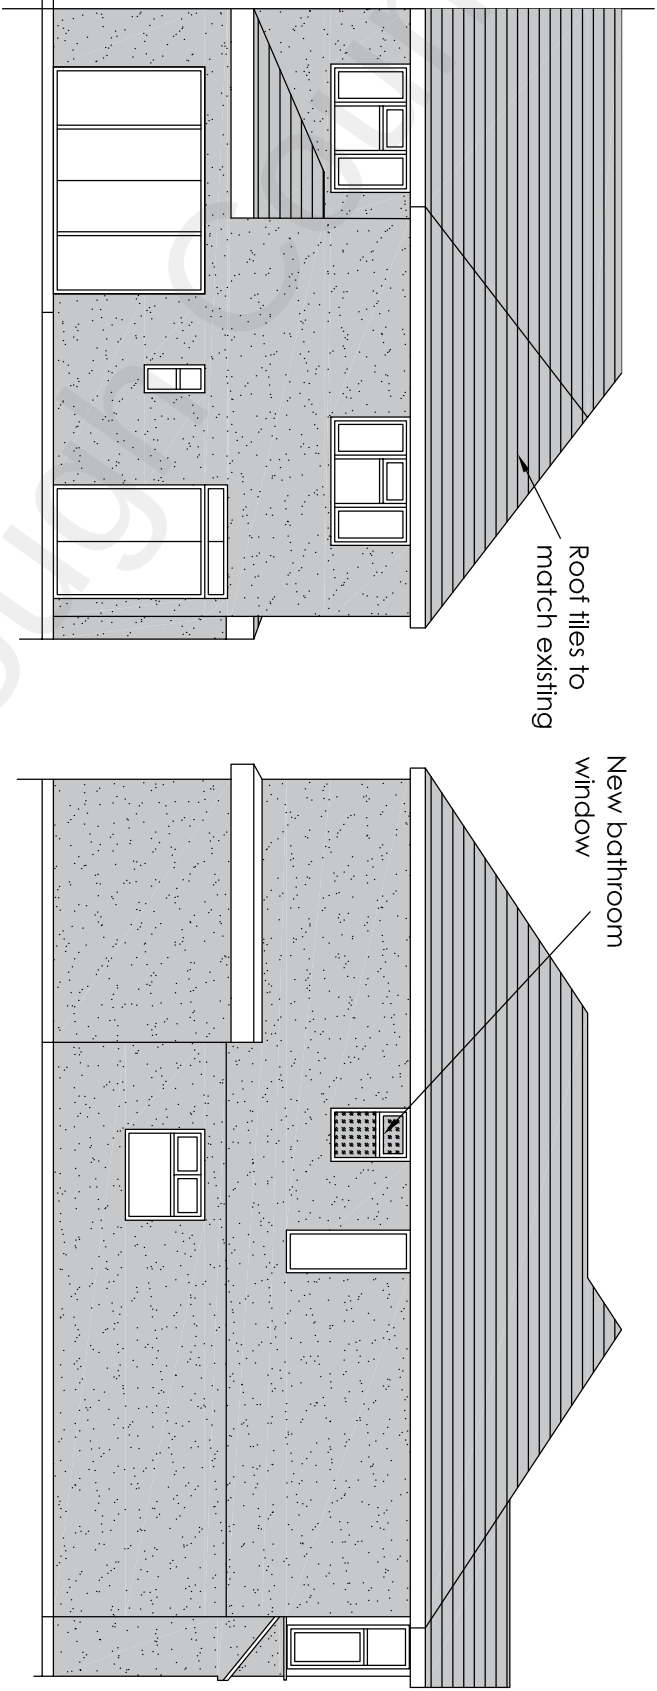

Rear Elevation

Side Elevation

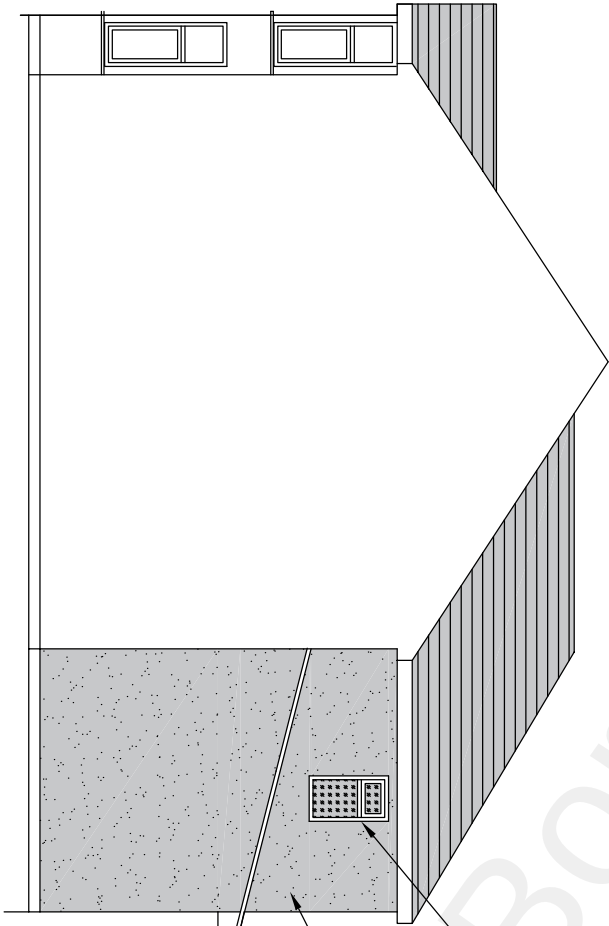

Side Elevation

Project		Drawing Title		Rev		Aug 22 Date		H Channa Picaroons Maidstone Road Platt Kent TN15 8LB Tel: 07828277909 E-mail: hbchanna@tiscali.co.uk							
I Valley Drive Gravesend Kent DA12 5RR Convert Garage into Granny Annexe plus Store and Part First Floor Rear Extension		Revise plans		Description		Aug 22 Date		Drawn		Date		Scale		Drawing No.	
		A		Rev		HC		May 2022		1:100		1 VD/A3/O4A			