

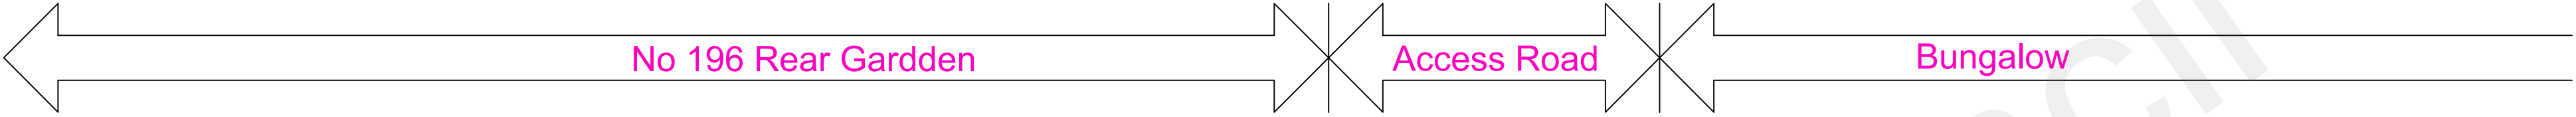
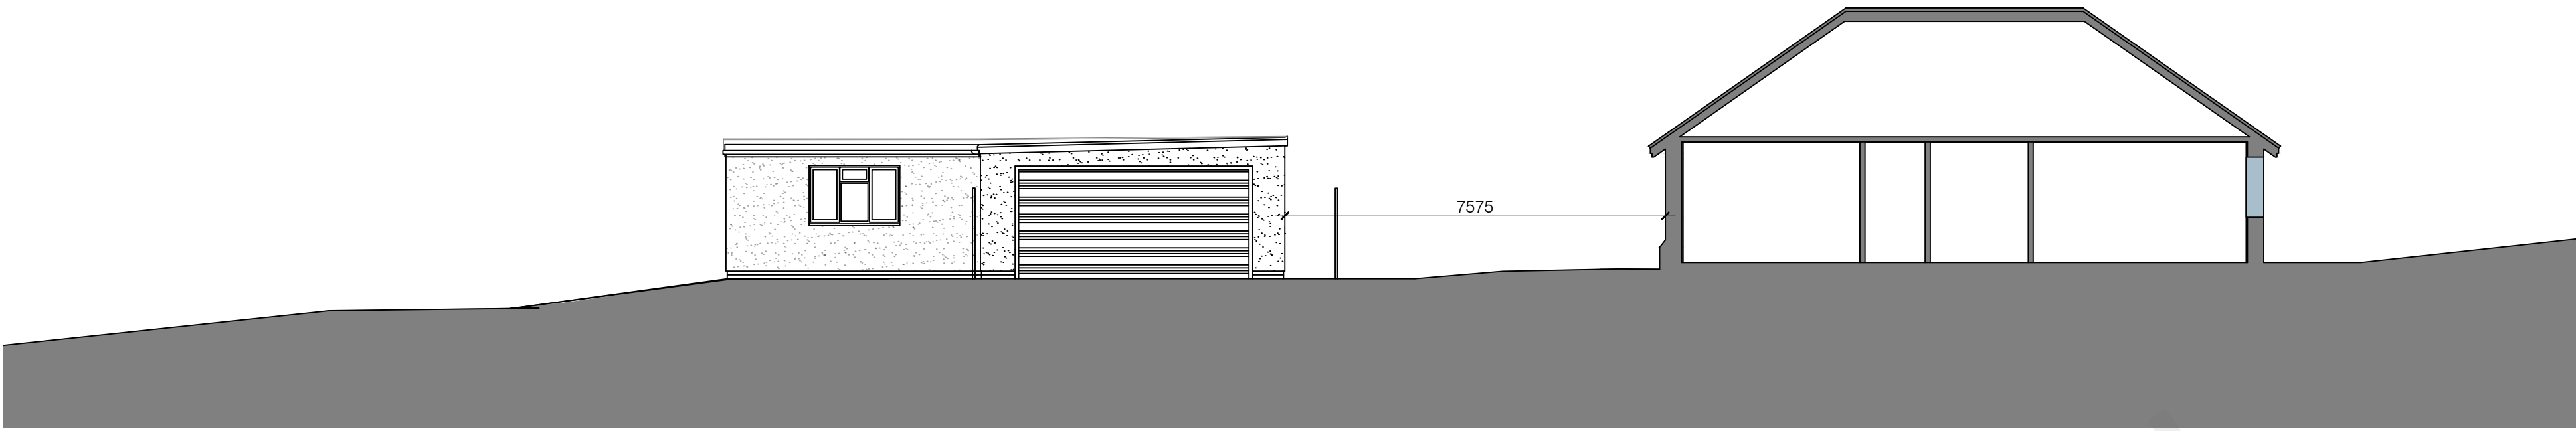


PROPOSED SITE PLAN &
PROPOSED SITE SECTION A-A

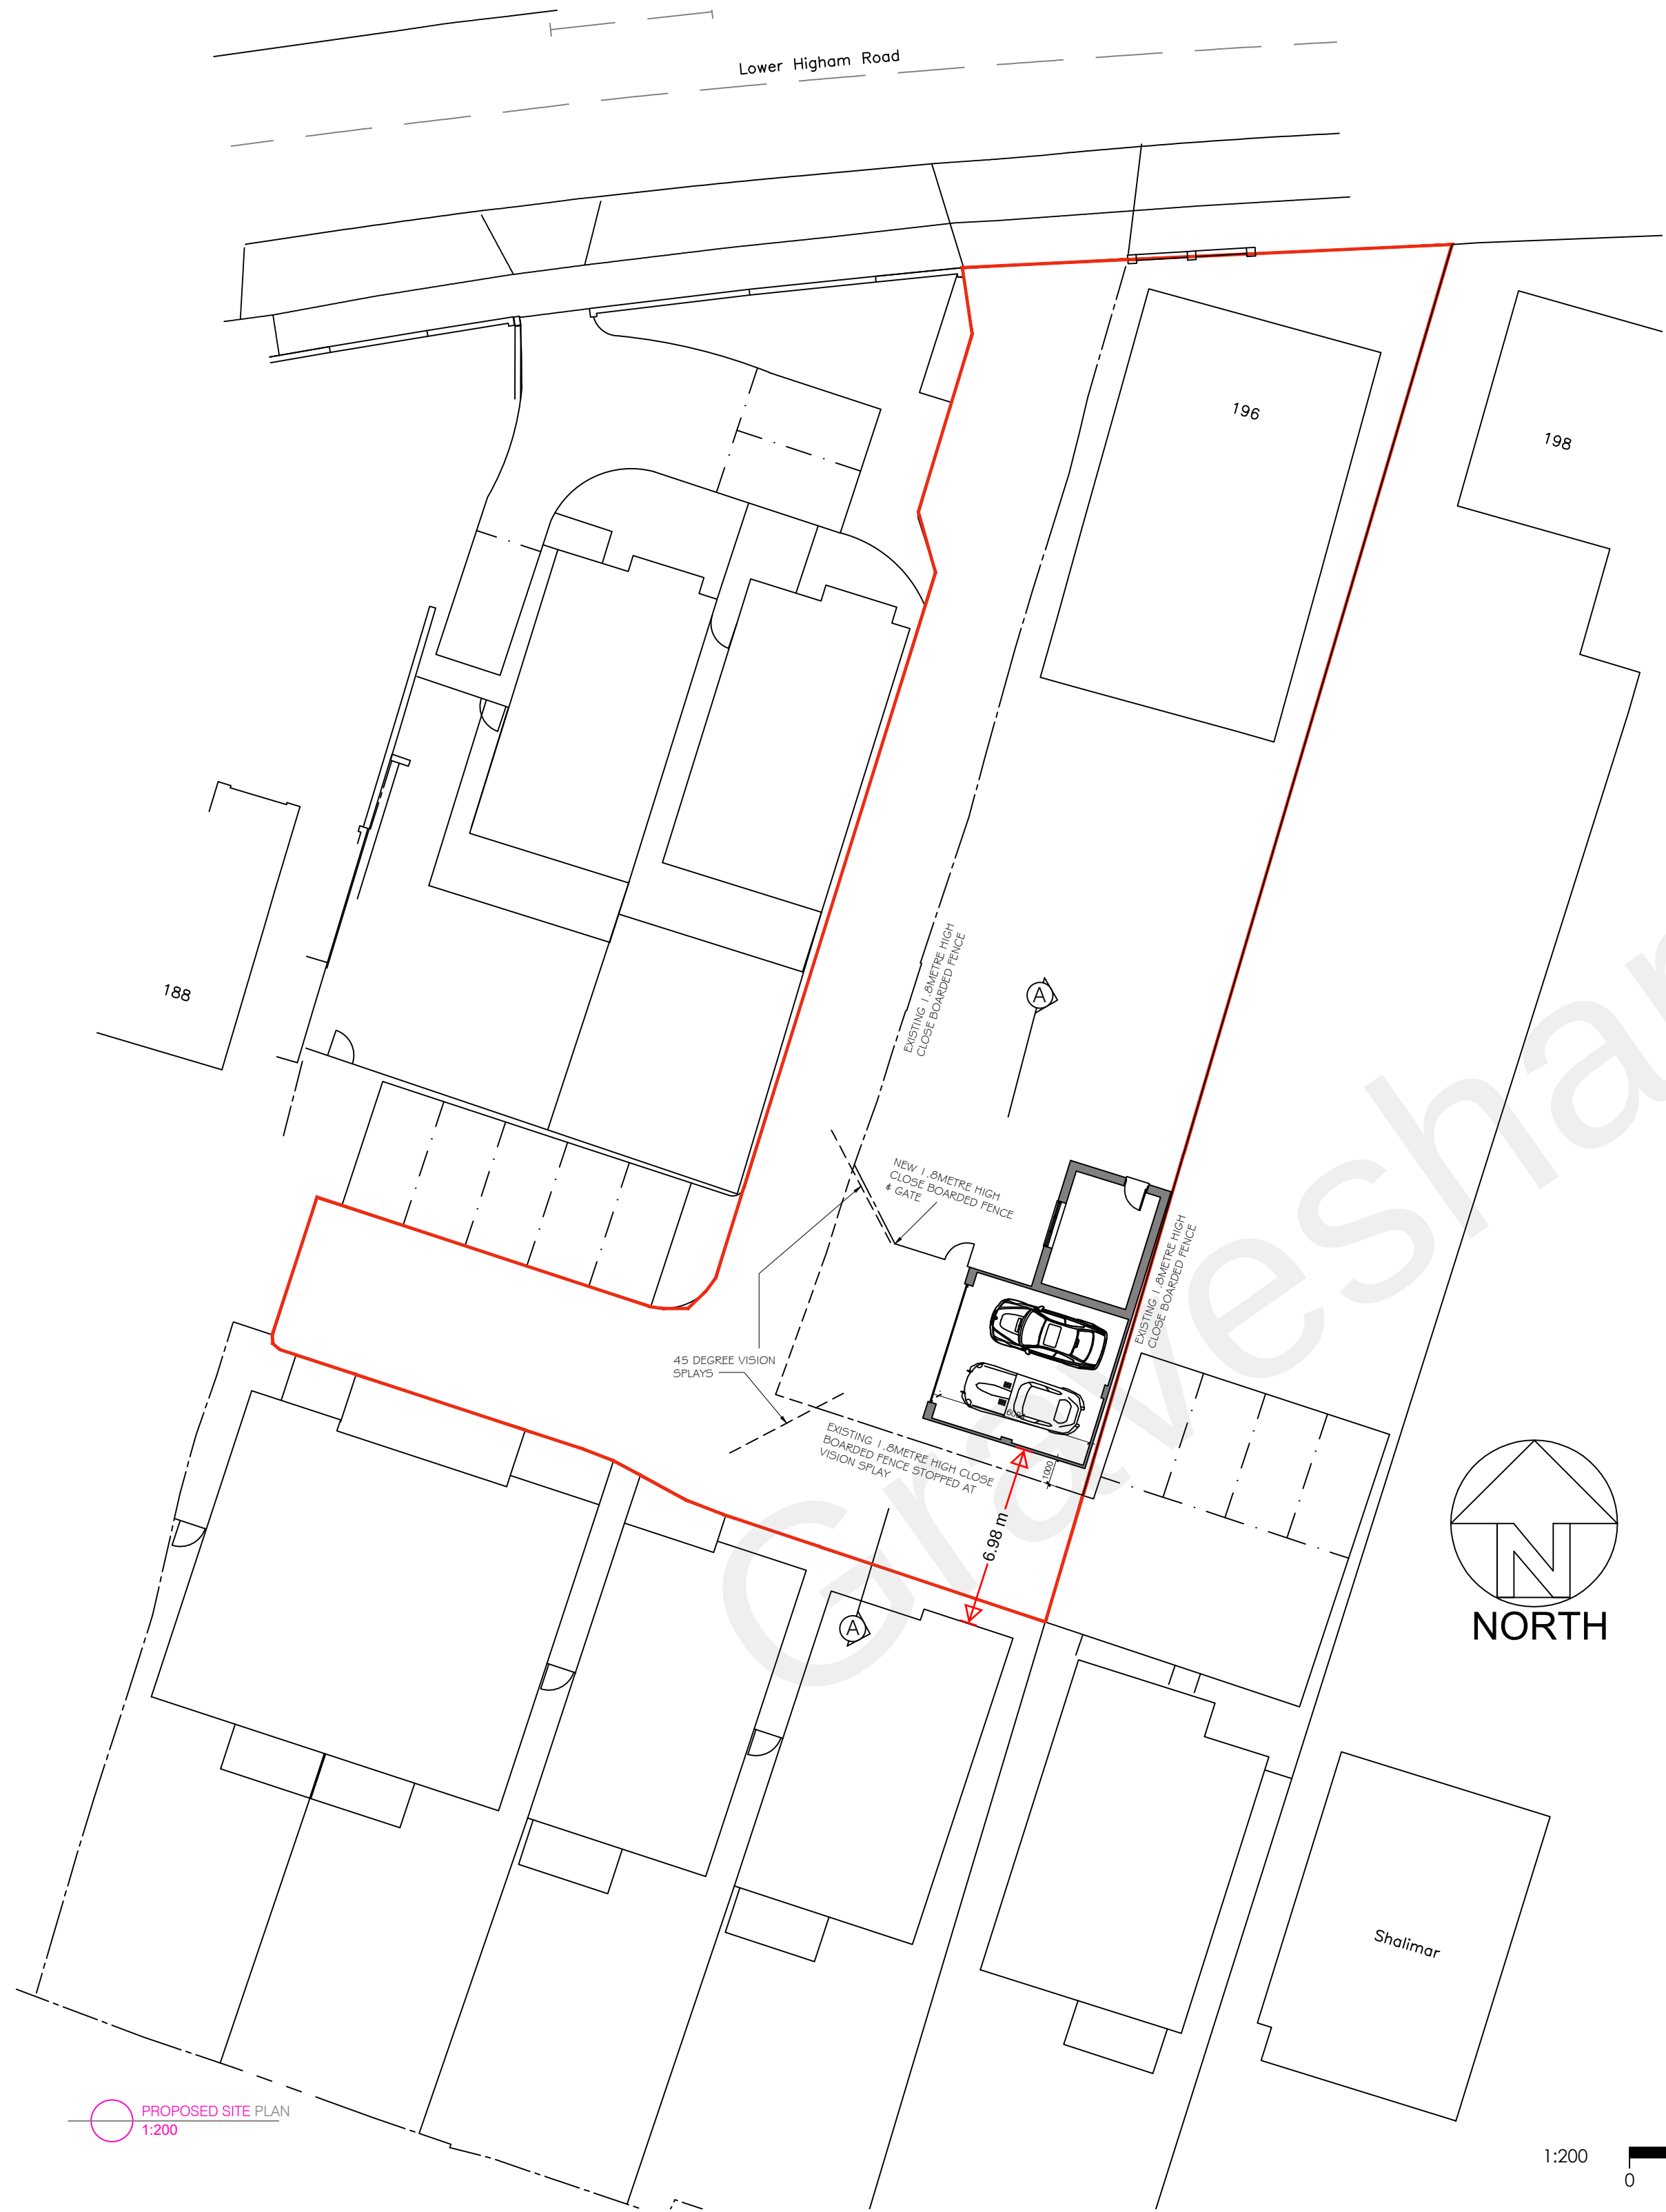

0.000

PROPOSED SECTION A-A
1:100

 

PROPOSED SITE PLAN
1:200

Rev B Carport removed and garage roof changed to flat roof

JOB TITLE		DRAWING TITLE	
196 LOWER HIGHAM ROAD GRAVESEND KENT DA12 2NN		PROPOSED SITE PLAN & SITE SECTION A-A	
SCALE 1:100&200@A1	DRAWING NUMBER	REVISION	
DATE DEC 20	BDS-LHR-P902	B	



Building Design Studio, 26 Kingshill Avenue, Kingshill, West Malling, Kent, ME19 4AE.
T: 01732 424647 E: mail@bdsstudio.co.uk Web: www.bdsstudio.co.uk DO NOT SCALE FROM THIS DRAWING