





Existing East Elevation

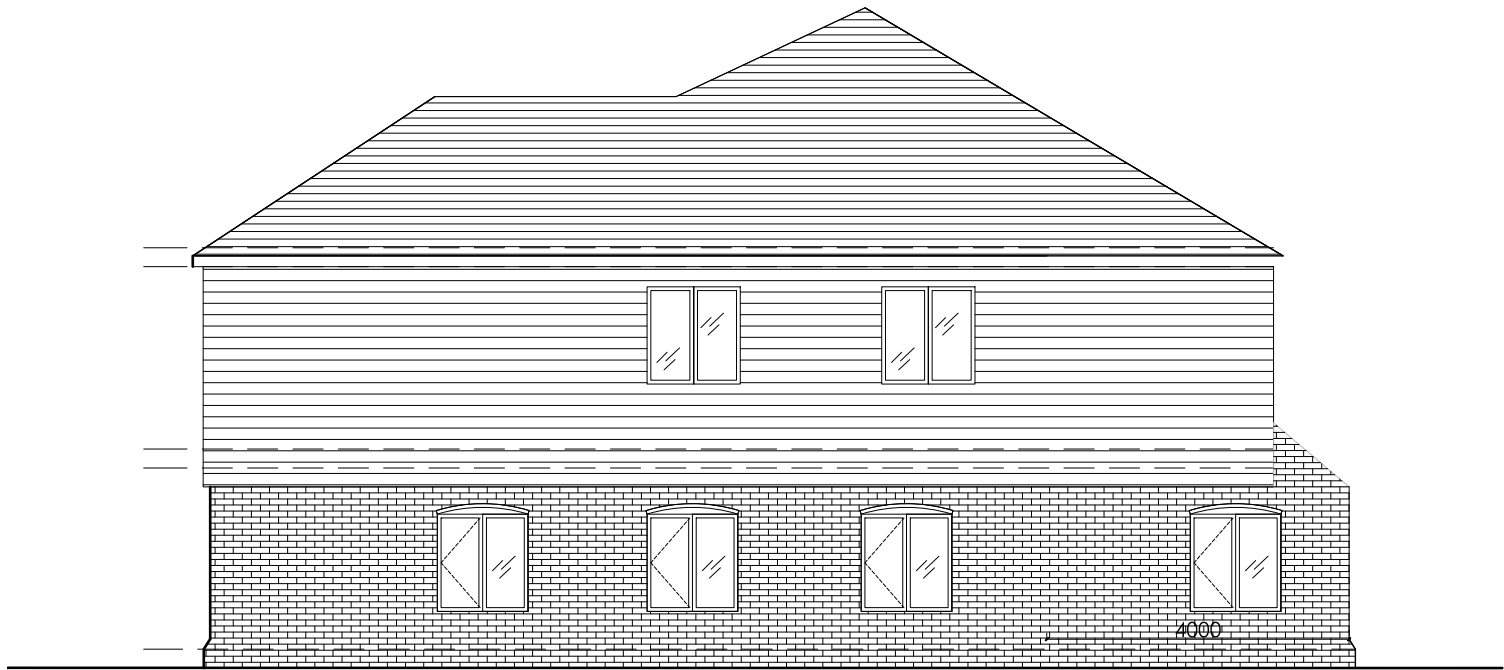

Existing West Elevation

 

05	General Notes 1 This drawing is prepared solely for design and planning submission purposes. It is not intended or suitable for either Building Regulations or Construction purposes and should not be used for such. 2 Setting-out is based on outline survey only. All dimensions to be checked on site prior to construction/ordering 3 Unless shown otherwise all dimensions are to structural surfaces and are in mm. 4 Unless shown refer to internal door schedule for door size. Door opening to be set out to give full specified architrave either side. 5 Refer to drawing number. 6 Any discrepancies between the Engineer's and Architect's drawings must be verified with the architect	Rev	Date	Description	By	Chkd	Client	Project	Date		Scale	Status	OMNI ARCHITECTURE
							Mr Abdul Ahad	New House	Aug 23'		1:100 @ A3	Planning	
							77a Windsor Road, DA12 5BW	Existing Elevations 2	7138 - 111			Revision	