
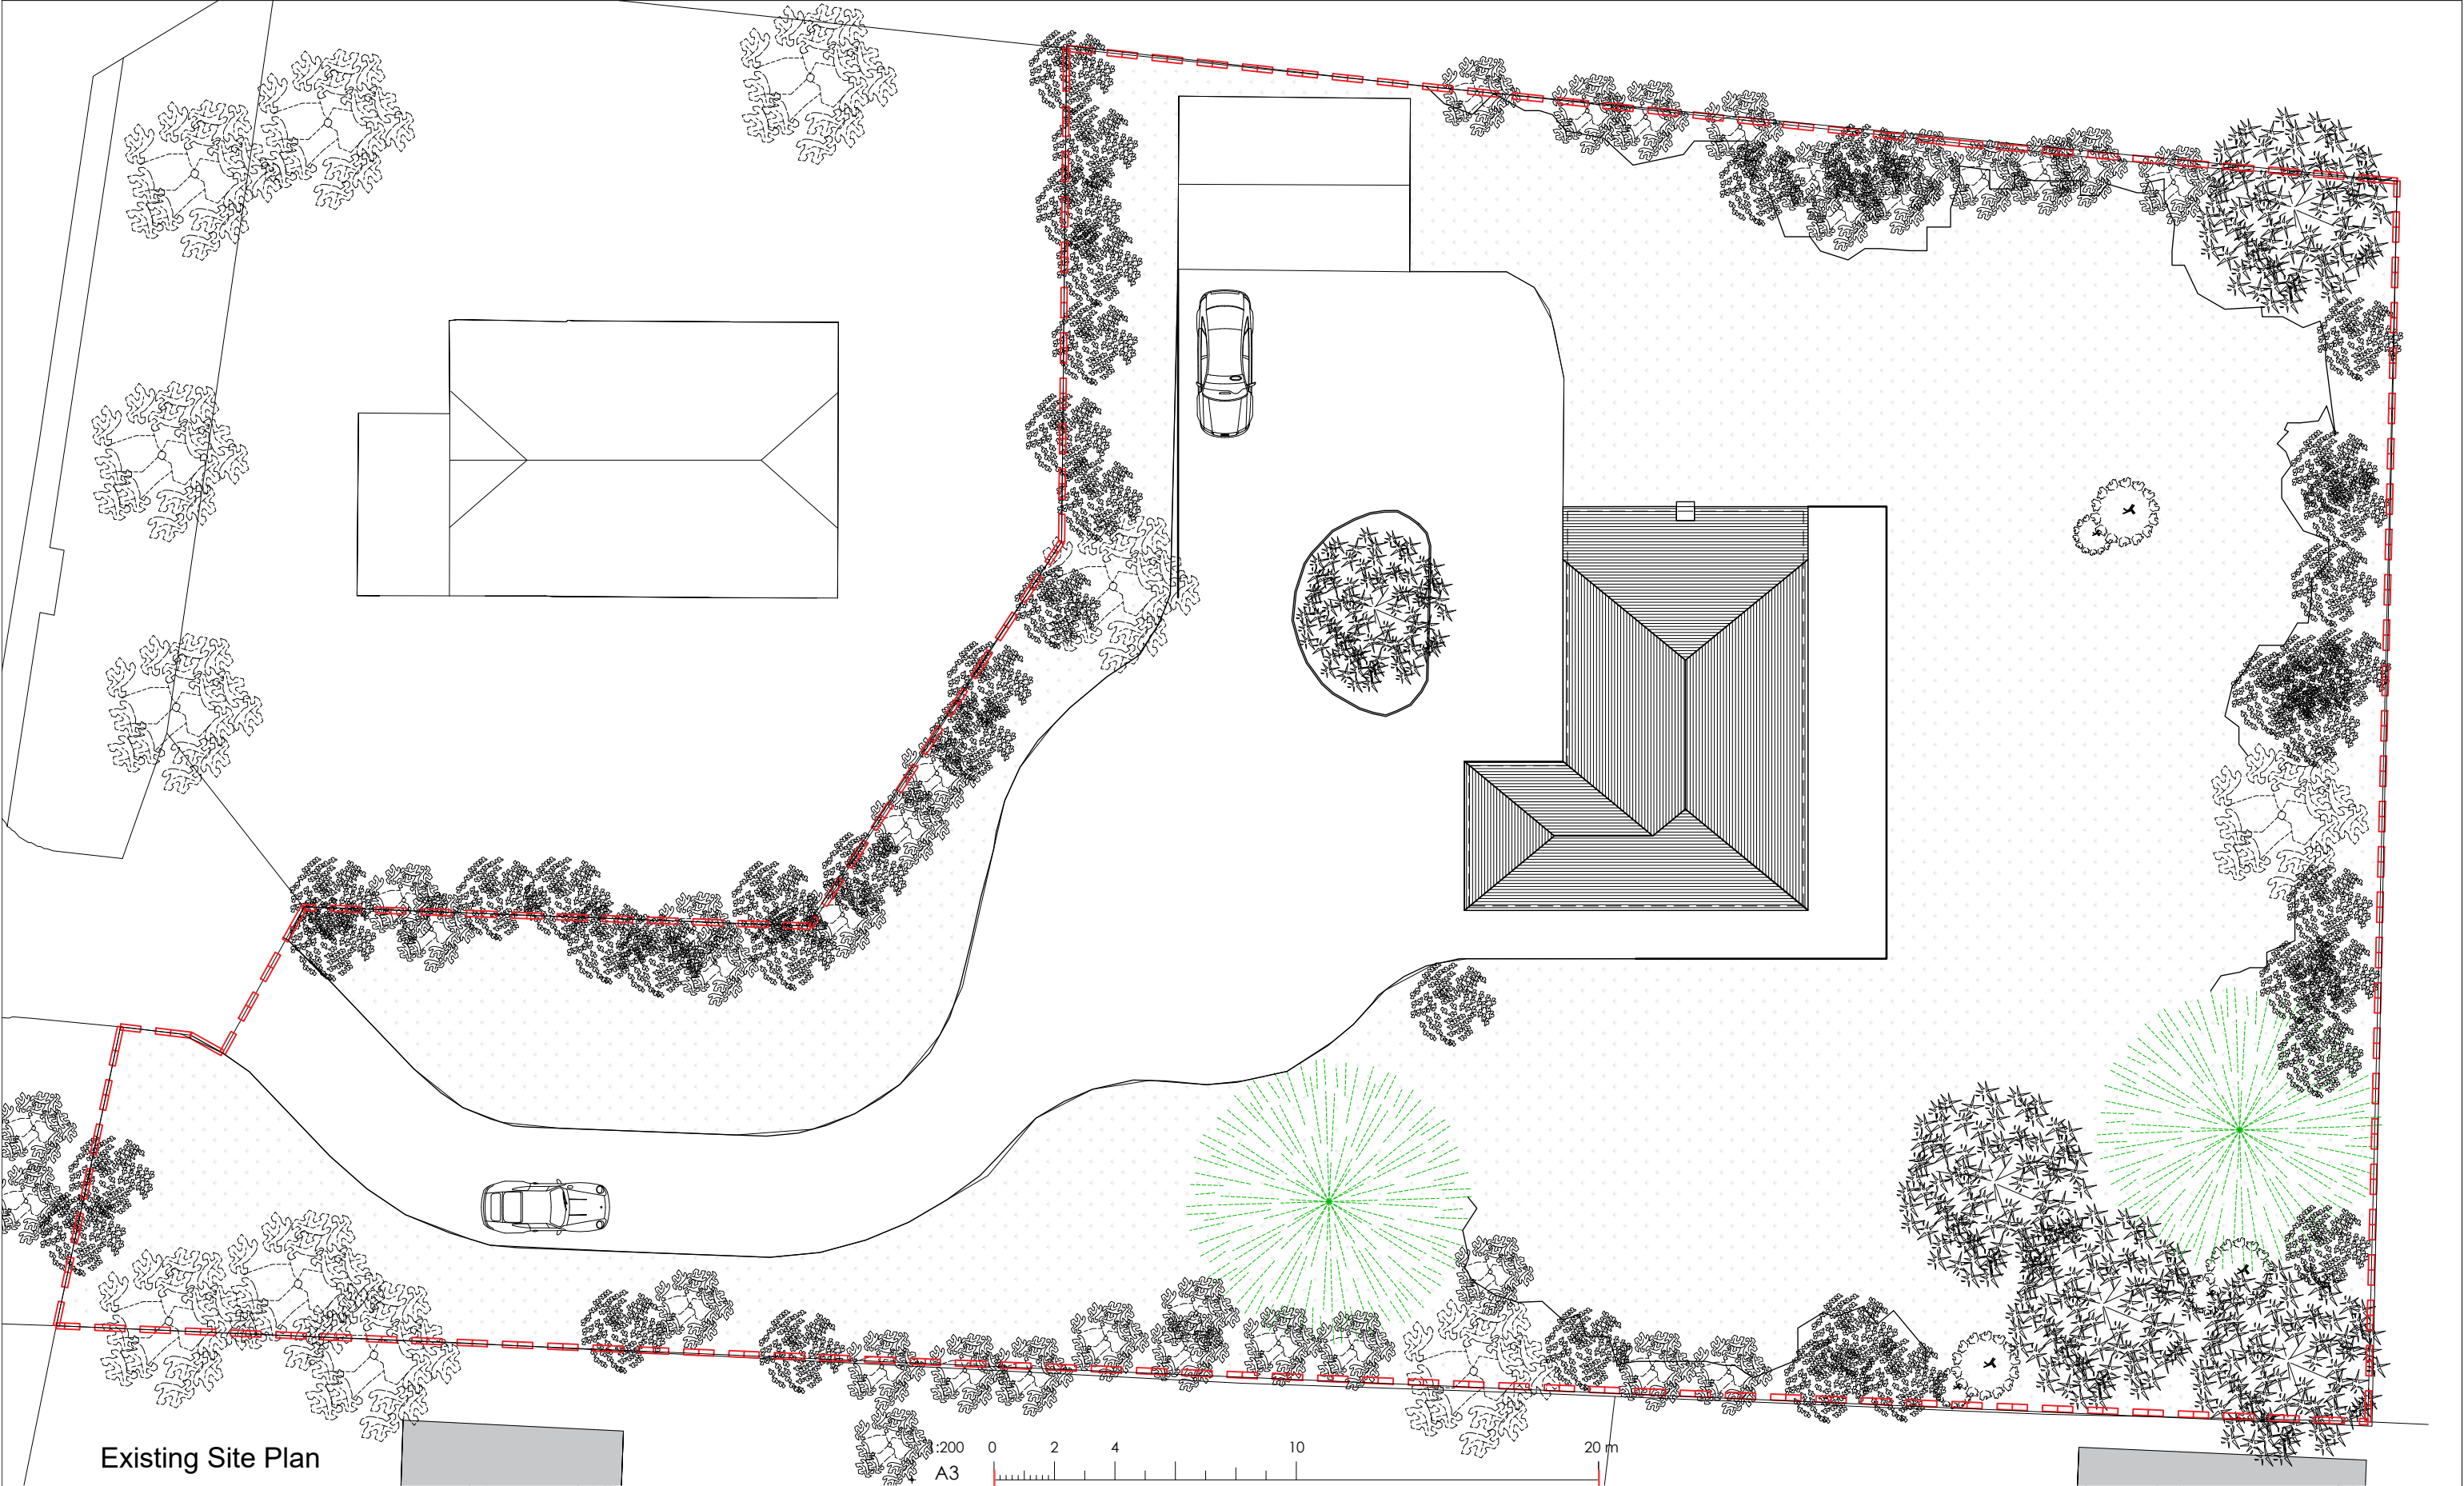


 

Existing Site Plan

02	General Notes 1 This drawing is prepared solely for design and planning submission purposes. It is not intended or suitable for either Building Regulations or Construction purposes and should not be used for such. 2 Setting-out is based on outline survey only. All dimensions to be checked on site prior to construction/ordering 3 Unless shown otherwise all dimensions are to structural surfaces and are in mm. 4 Unless shown refer to internal door schedule for door size. Door opening to be set out to give full specified architrave either side. 5 Refer to drawing number. 6 Any discrepancies between the Engineer's and Architect's drawings must be verified with the architect	Rev Date Description By Chkd				Client Mr Abdul Ahad 20 m		Project New House		 North t: 07904 119 951 e: info@omni-architecture.co.uk www.omni-architecture.co.uk		 OMNI ARCHITECTURE			
										Date Aug 23' Scale 1:200 @ A3 Status Planning					
										7138 - 100					
										Revision					
						Site 77a Windsor Road, DA12 5BW		Drawing Title Existing Site Plan							