


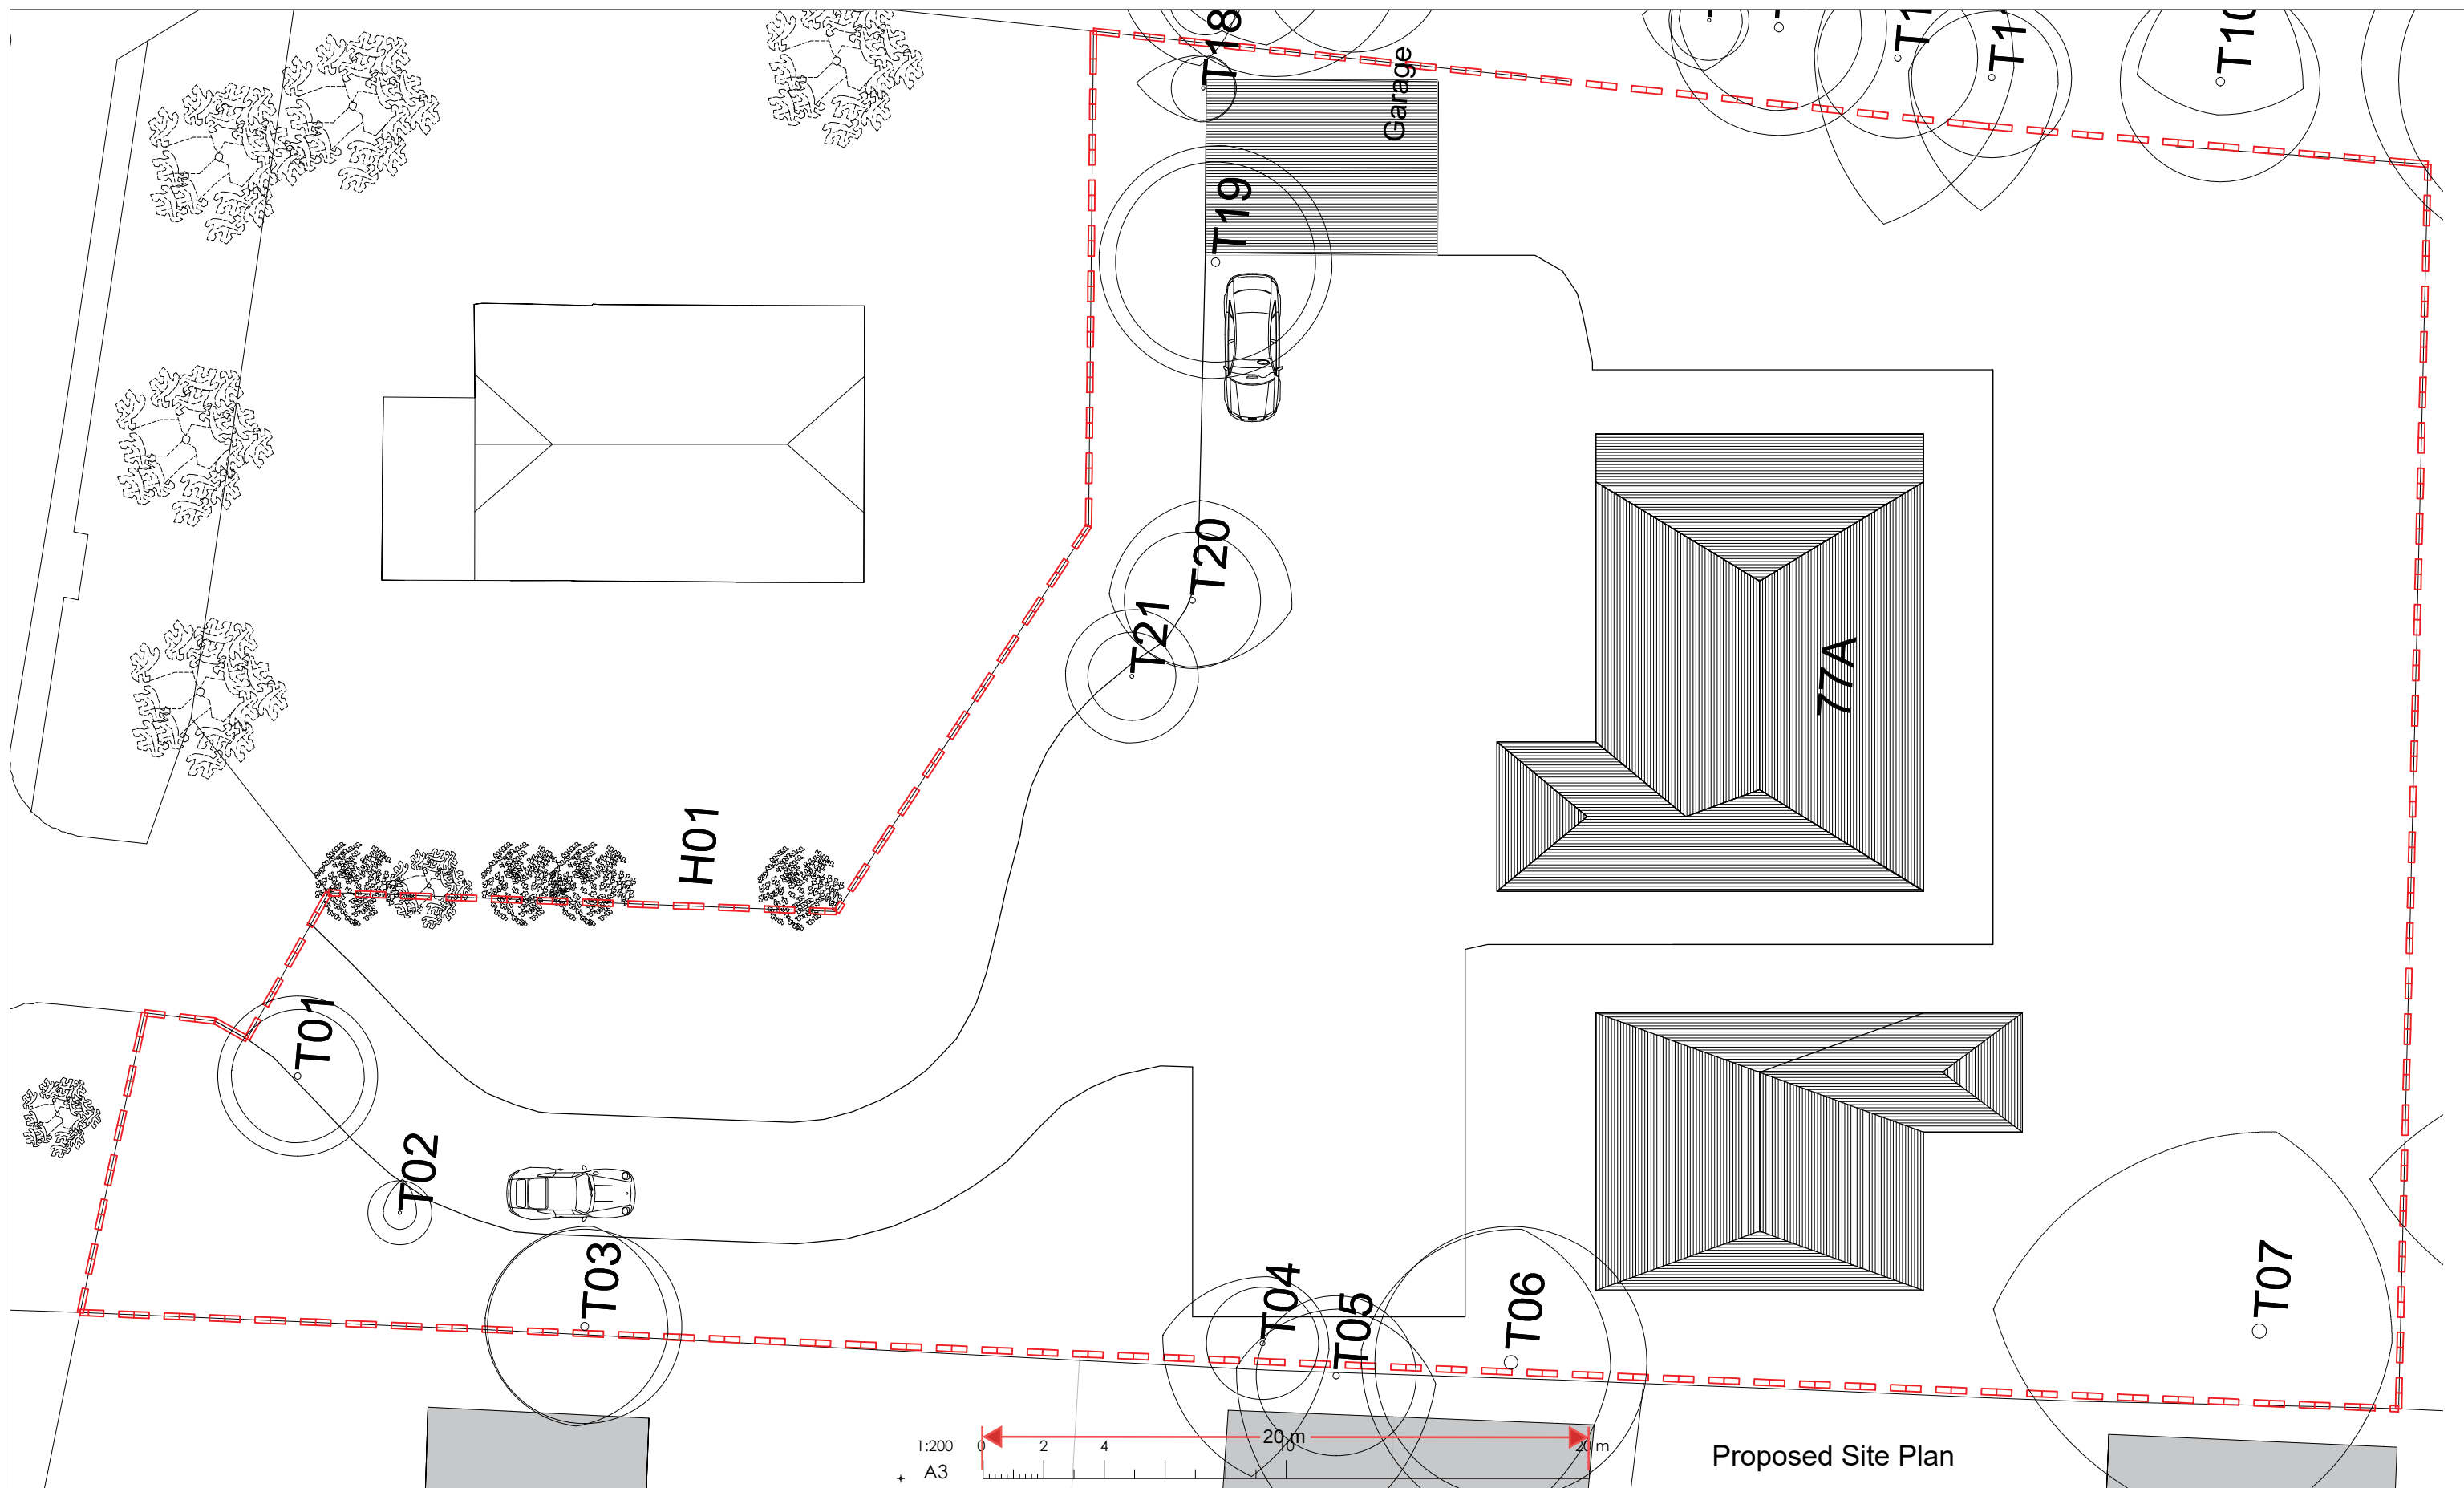

07

- General Notes
- 1 This drawing is prepared solely for design and planning submission purposes. It is not intended or suitable for either Building Regulations or Construction purposes and should not be used for such.
- 2 Setting-out is based on outline survey only.
- 3 All dimensions to be checked on site prior to construction/ordering.
- 3 Unless shown otherwise all dimensions are to structural surfaces and are in mm.
- 4 Unless shown refer to internal door schedule for door size. Door opening to be set out to give full specified architrave either side.
- 5 Refer to drawing number.
- 6 Any discrepancies between the Engineer's and Architect's drawings must be verified with the architect.


[illegible]

Client
Mr Abdul Ahad

Site
77a Windsor Road,
DA12 5BW

Project	New House
---------	-----------

Drawing Title
Proposed Site Plan

 

Date
Nov 23'

7138 - 200

t: 07904 119 951
e: info@omni-architecture.co.uk
www.omni-architecture.co.uk

Scale
1:200 @ A3

Status
Planning

Revision

