





Proposed Front Elevation

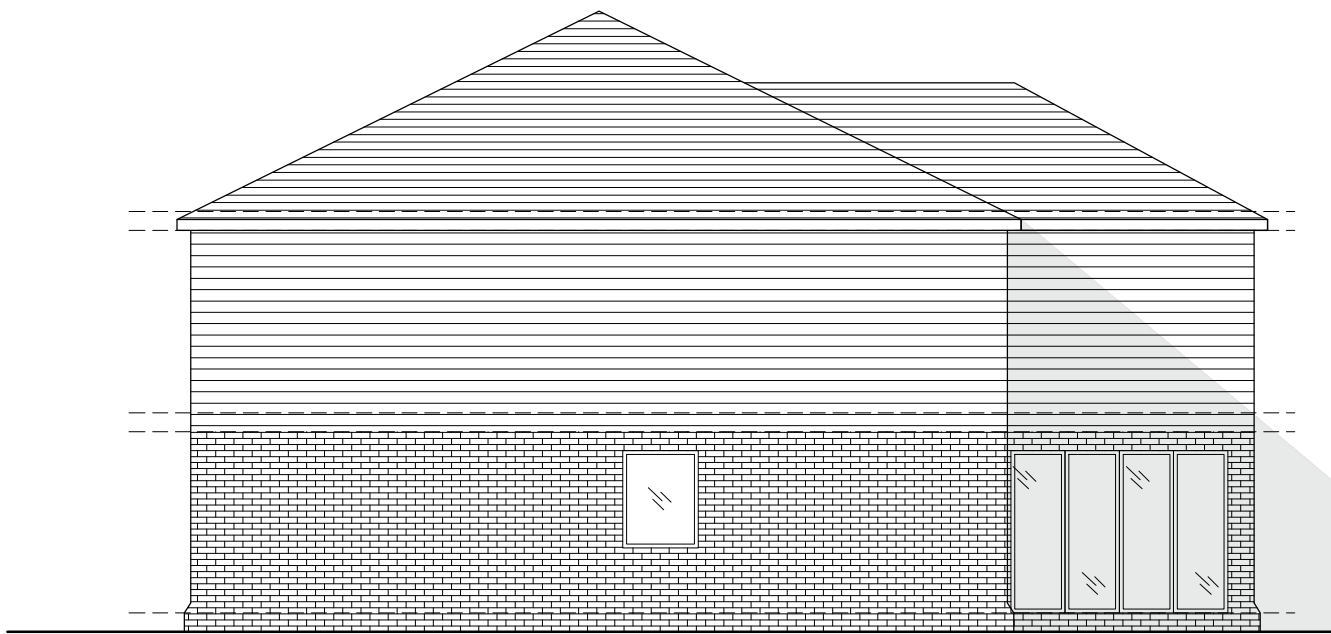

Proposed West Elevation



Proposed Rear Elevation

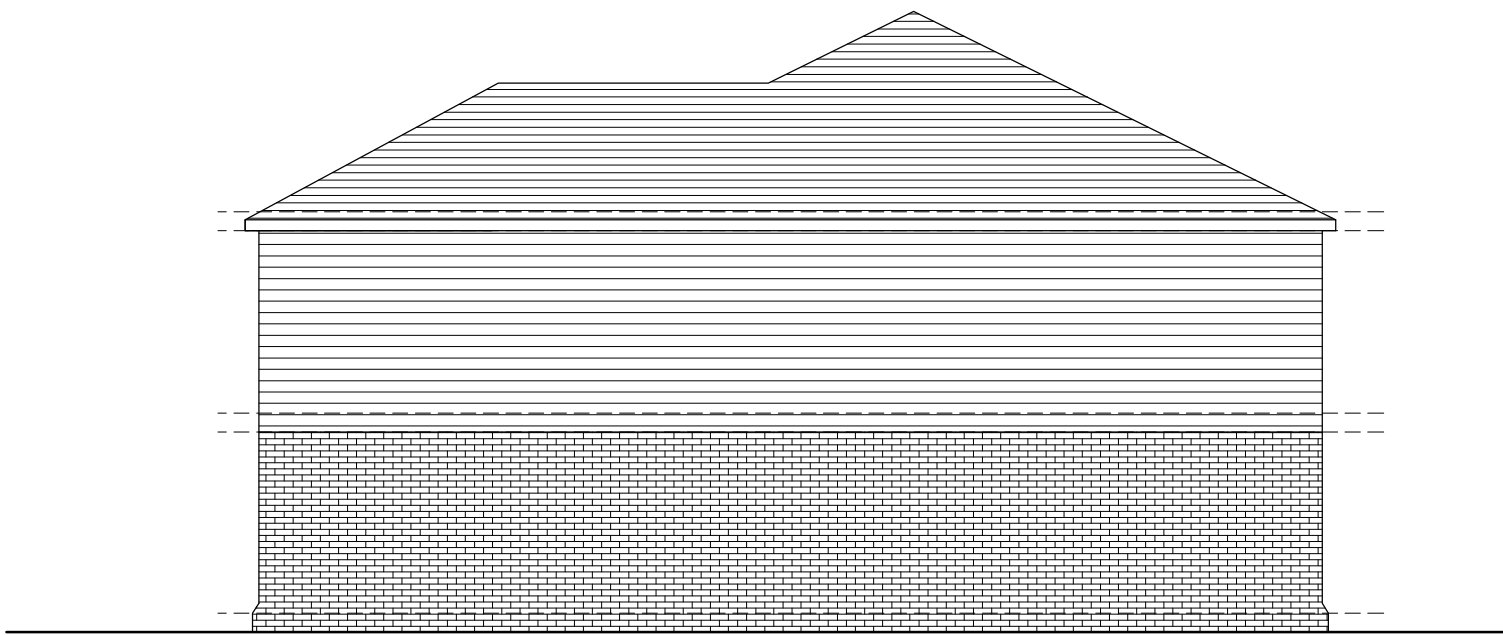

Proposed East Elevation

10

General Notes

1 This drawing is prepared solely for design and planning submission purposes. It is not intended or suitable for either Building Regulations or Construction purposes and should not be used for such.

2 Setting-out is based on outline survey only. All dimensions to be checked on site prior to construction/ordering.

3 Unless shown otherwise all dimensions are to structural surfaces and are in mm.

4 Unless shown refer to internal door schedule for door size. Door opening to be set out to give full specified architrave either side.

5 Refer to drawing number

6 Any discrepancies between the Engineer's and Architect's drawings must be verified with the architect

Rev	Date	Description	By	Chkd

Client

Mr Abdul Ahad

Site

77a Windsor Road,
DA12 5BW

Project

New House

Drawing Title

Proposed Elevations 2

Date

Nov 23'

Scale

1:100 @ A3

Status

Planning

Revision

1:100

0

1

2

5

10 m

10.01 m

t: 07904 119 951

e: info@omni-architecture.co.uk

www.omni-architecture.co.uk

OMNI

ARCHITECTURE

7138 - 211