
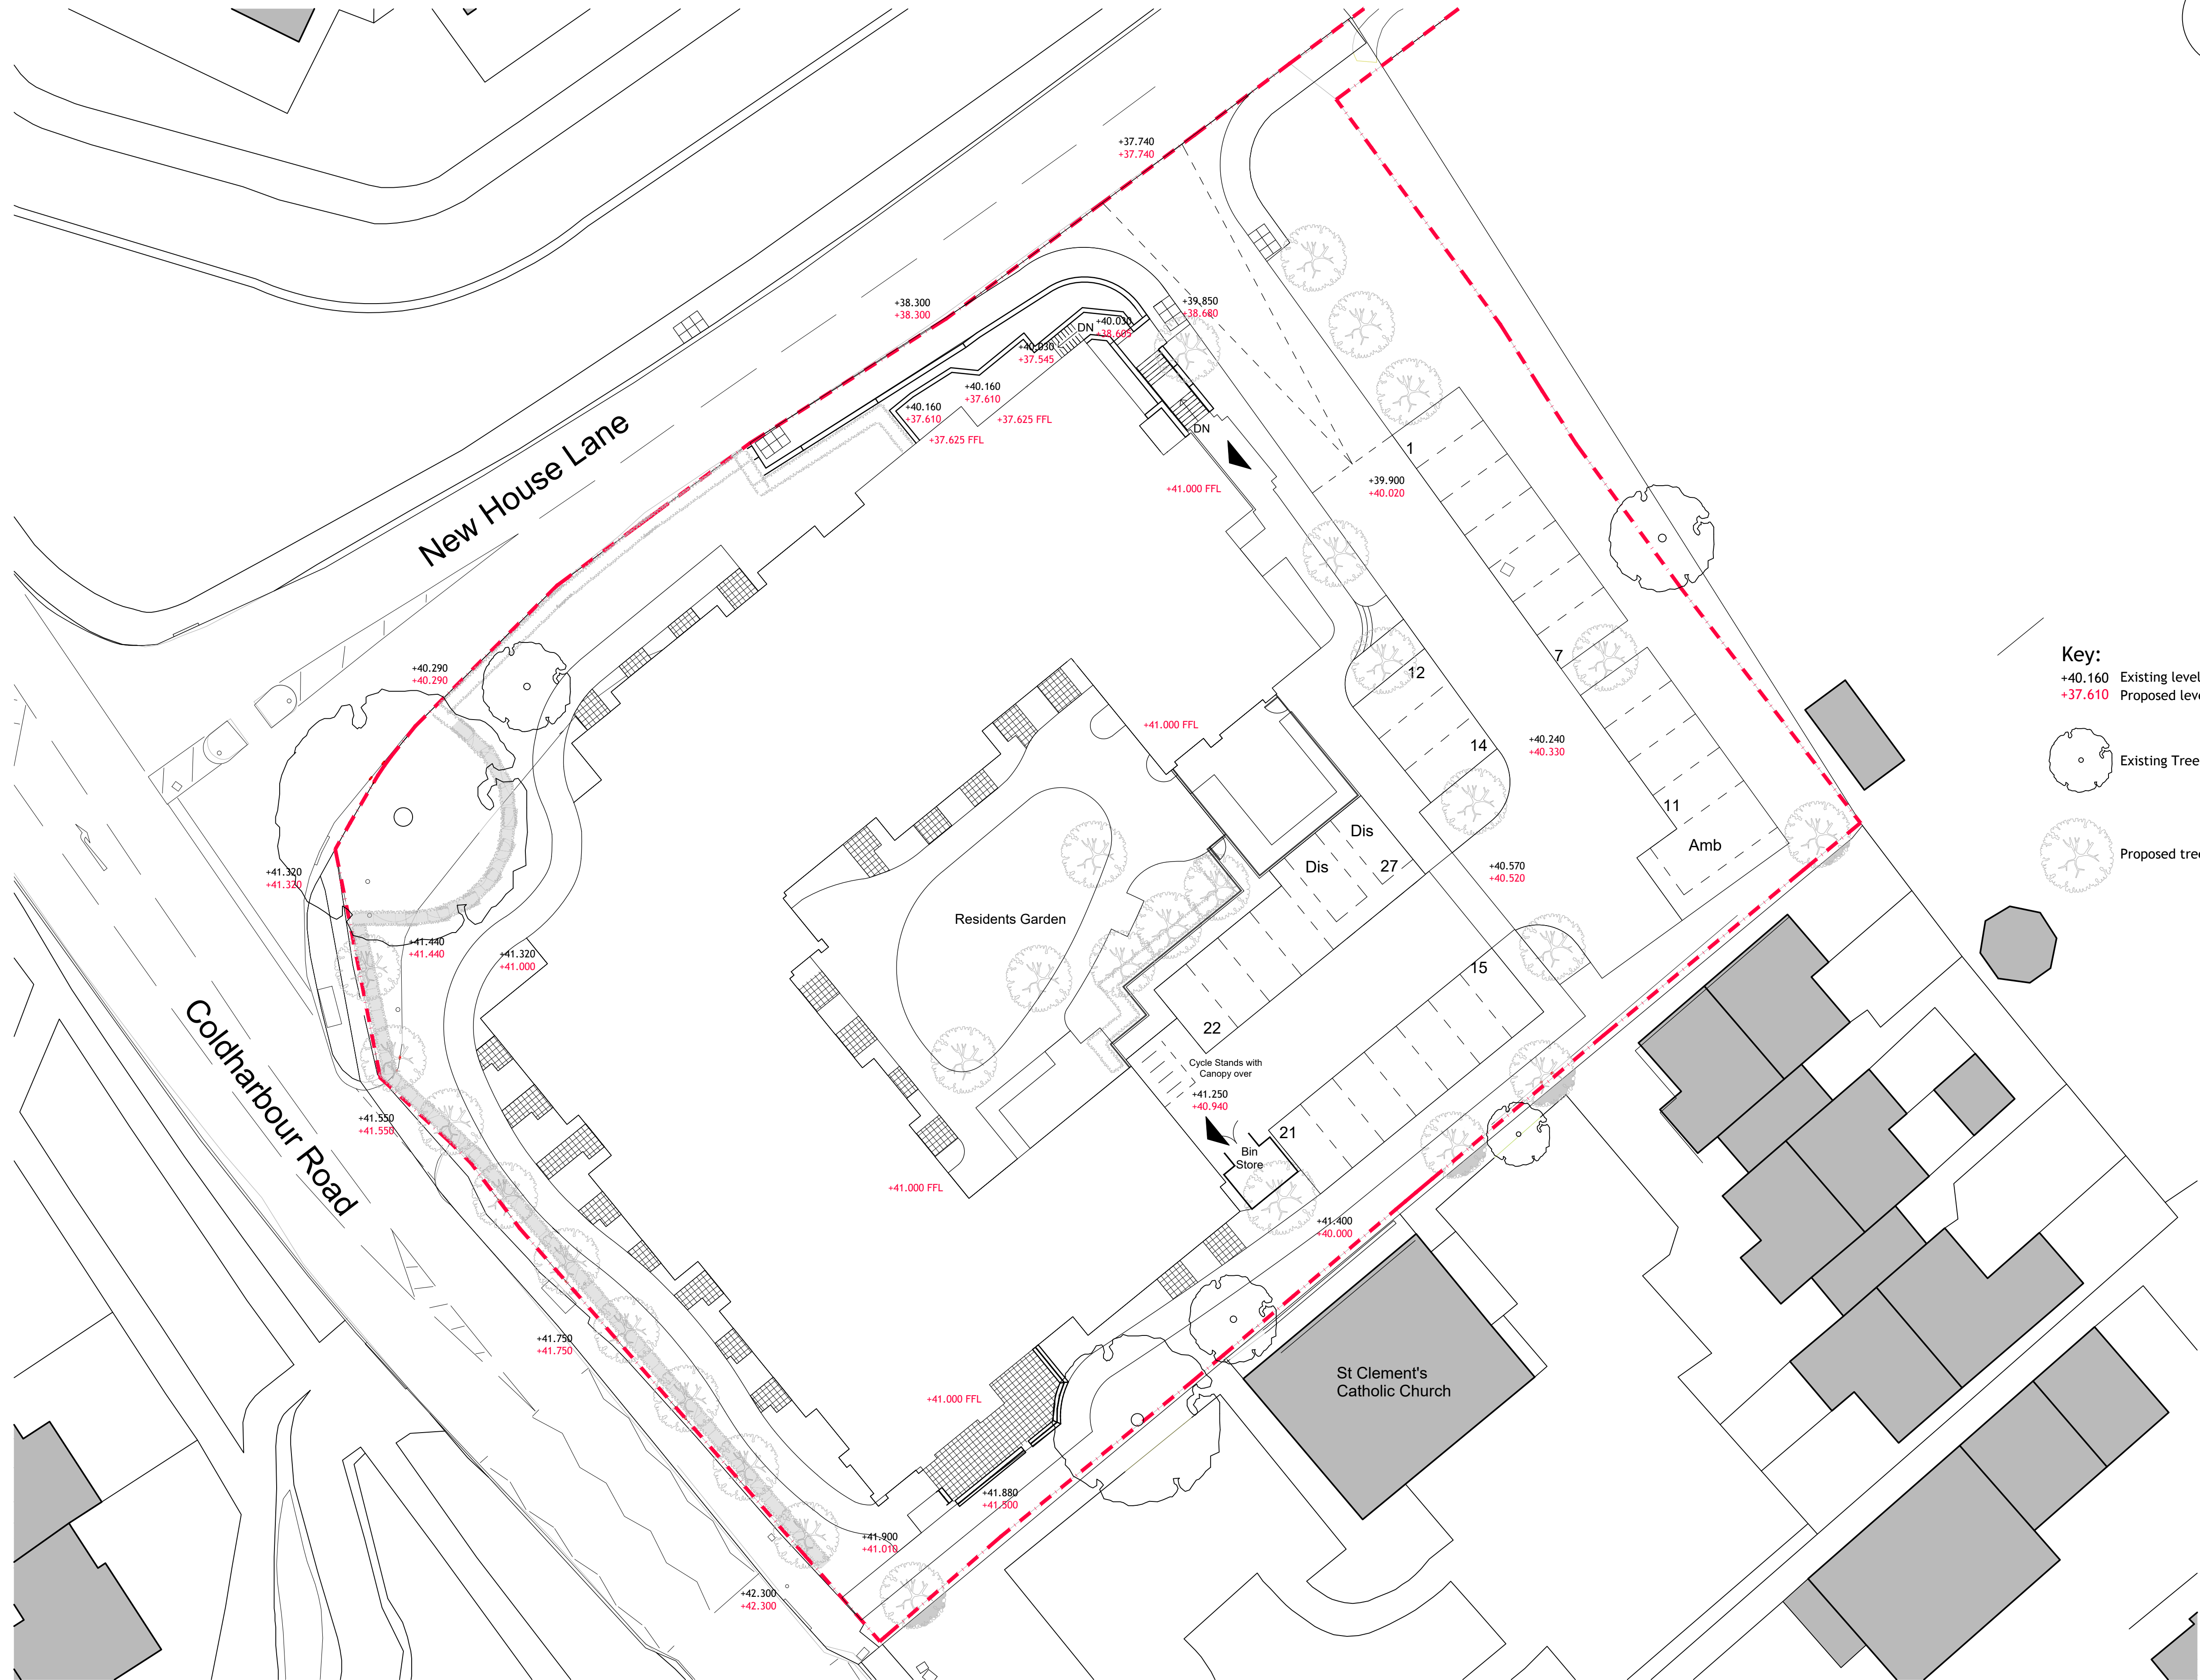



General Notes:		
Do not scale from this drawing: refer only to stated dimensions. If in doubt request clarification from this office. This drawing, and associated copyright, is the property of Convery Prently Shields Architects Ltd.		
Revision	Initials	Date
A	WG	30.10.23
1. Sub station added. 2. Service route added from loading bay.		
B	WG	13.11.23
1. Sub station removed. 2. Terraces to south elevation bedrooms amended.		
C	WG	16.11.23
1. Sub station removed. 2. Terraces to south elevation bedrooms amended.		
D	WG	2011.23
1. Existing & Proposed levels added. 2. Landscaping updated to suit latest planting proposals.		

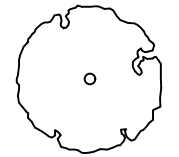

Key:
+40.160 Existing level
+37.610 Proposed level

 Existing Tree

 Proposed tree

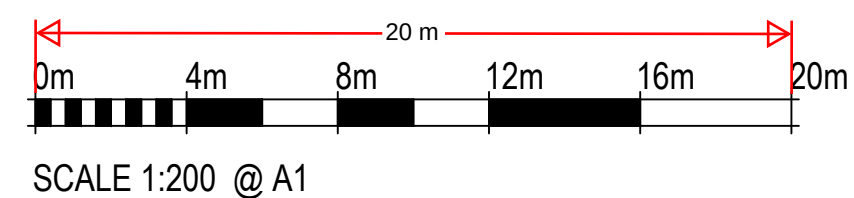

PLANNING

ConveryPrentlyShields
ARCHITECTS

141 West George Street, Glasgow, G2 2HG www.cpsarchitects.co.uk 0141 258 3100

CLIENT	Simply Construct Ltd	
PROJECT	Proposed Care Home Former Battle of Britain Site, Coldharbour Road, Northfleet, Gravesend, DA11 8NT	
DRAWING	Site Plan as proposed	

PAPER SIZE	SCALE	DATE
A1	1:200	26.10.23
DRAWING NUMBER	REVISION	
2271_00_005	D	