




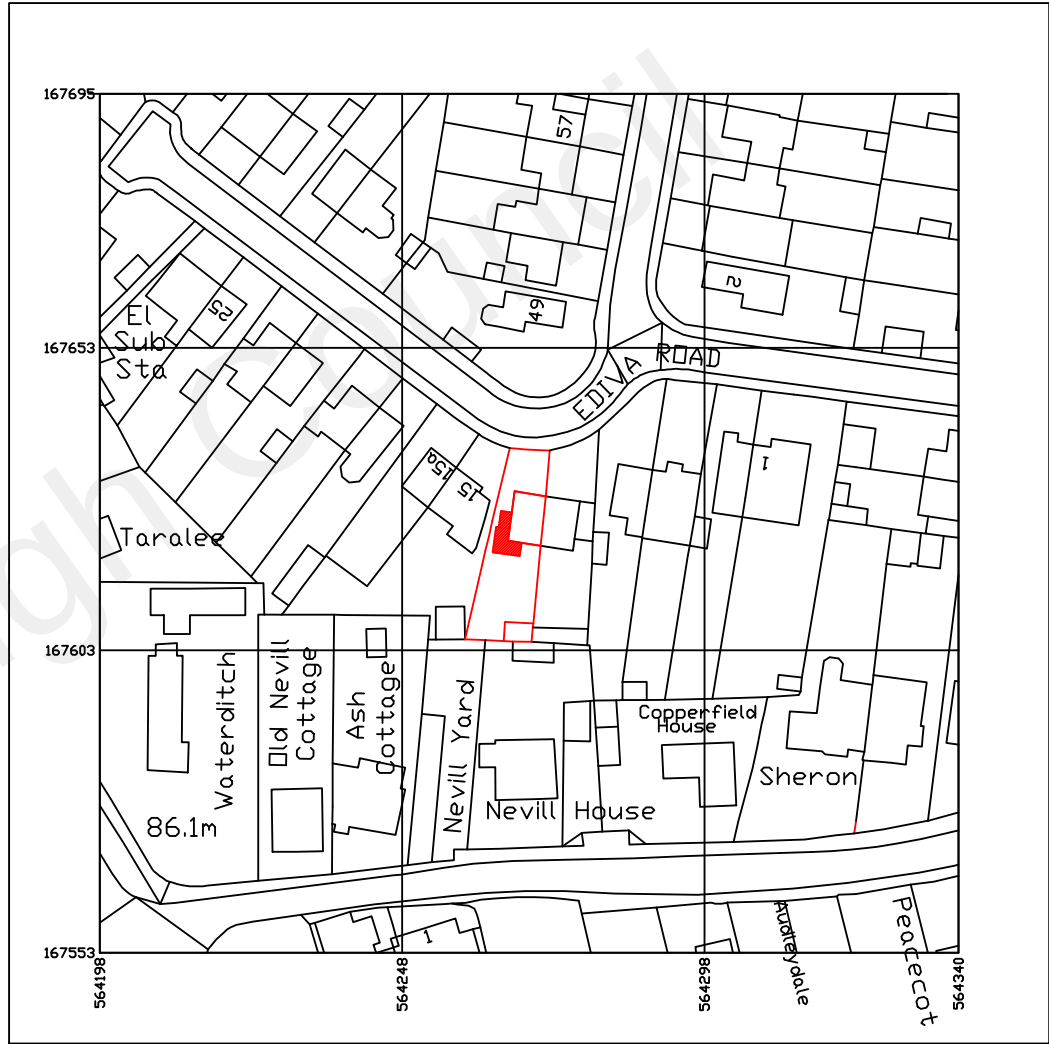

G and C Designs

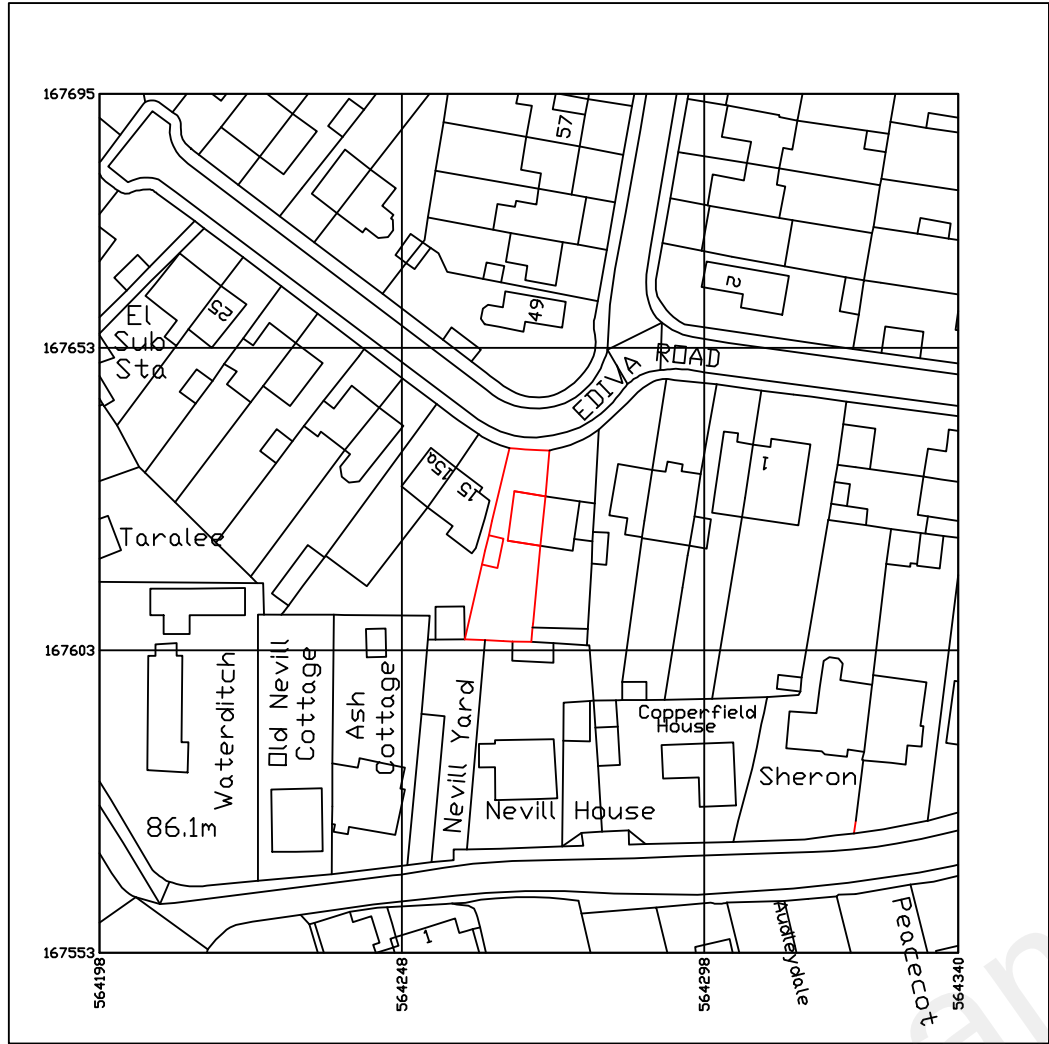

135 Rainham Road,
Gillingham,
Kent.
ME7 5NQ
Tel: 01634 856 936
Mob: 07973 721 761

 

Single Storey Side and Rear Extension

Ms Esther Welsh
11 Ediva Road
Meopham
KENT
DA13 0NA

Proposed Site Plans	
Date : 04/03/2022	Drn By. TG
Scale : 1:1250 @ A3	
Drg No. 11ER006	Status: Planning