




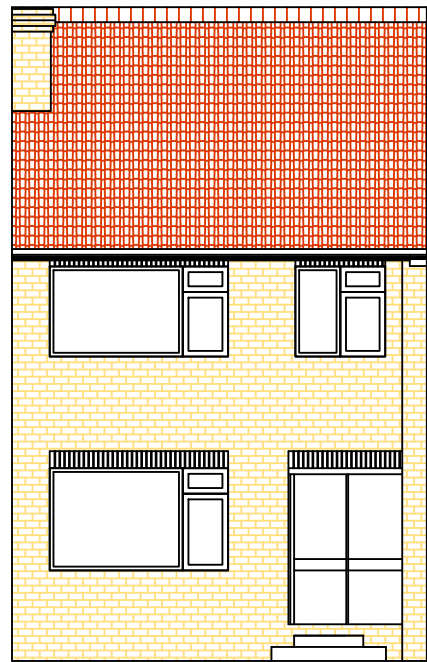


Front Elevation - Existing

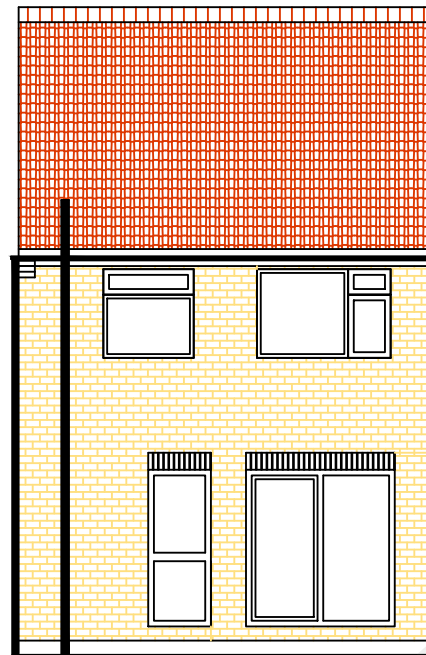

Rear Elevation - Existing

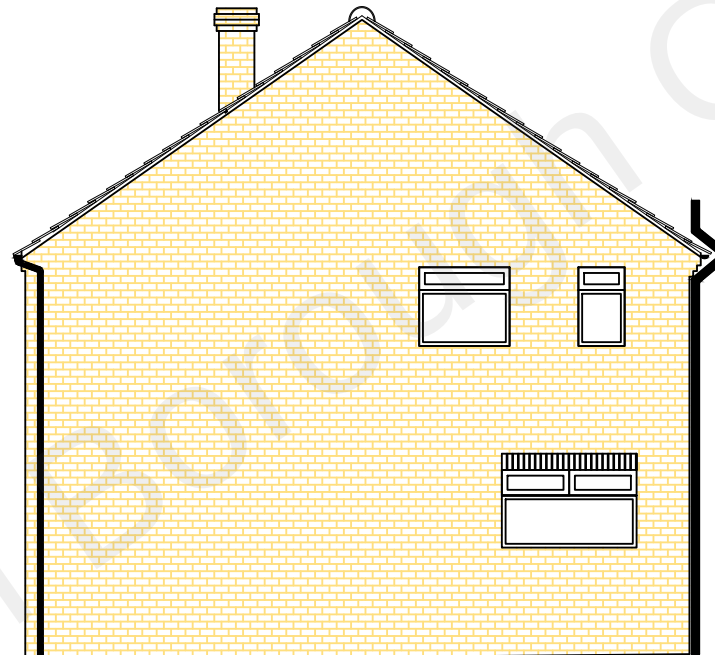

Side Elevation - Existing

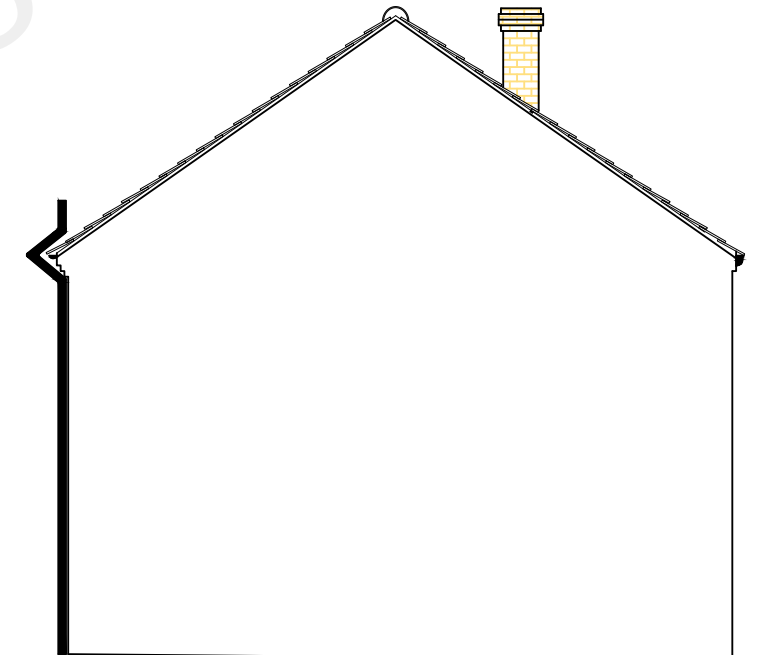

Side Elevation - Existing

G and C Designs



135 Rainham Road,
Gillingham,
Kent.
ME7 5NQ
Tel: 01634 856 936
Mob: 07973 721 761

Scale Bar 1:100 0 m 1 2 3 4 5 5.5 m

Single Storey Side and Rear Extension

Ms Esther Welsh
11 Ediva Road
Meopham
KENT
DA13 0NA

Existing Elevations

Date : 16/12/2021	Drn By: TG
Scale : 1:100 @ A3	
Drg No. 11ER002	Status: Planning