



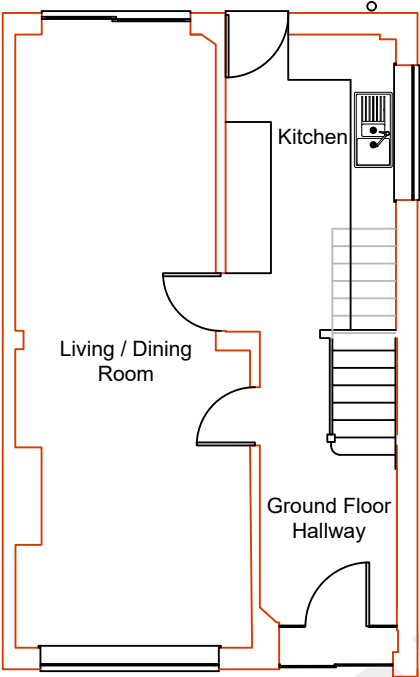

Ground Floor Plan - Existing

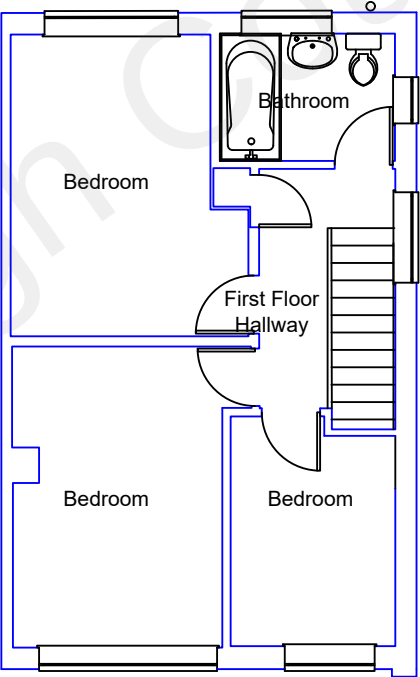

First Floor Plan - Existing

G and C Designs



135 Rainham Road,
Gillingham,
Kent.
ME7 5NQ
Tel: 01634 856 936
Mob: 07973 721 761

Scale Bar 1:100 0m 1 2 3 4 5 5.5m

Single Storey Side and Rear Extension

Ms Esther Welsh
11 Ediva Road
Meopham
KENT
DA13 0NA

Existing Floor Plans

Date : 16/12/2021	Drn By: TG
Scale : 1:100 @ A3	
Drg No. 11ER001	Status: Planning