



Notes:

Do Not Scale.

Report all discrepancies, errors and omissions.

Verify all dimensions on site before commencing any work on site or preparing shop drawings.


All materials, components and workmanship are to comply with the relevant British Standards, Codes of Practice, and appropriate manufacturers recommendations that from time to time shall apply.

For all specialist work, see relevant drawings.

This drawing and design are copyright of the mark carter design.



BLOCK PLAN 1-500
Scale Bar at 1:500

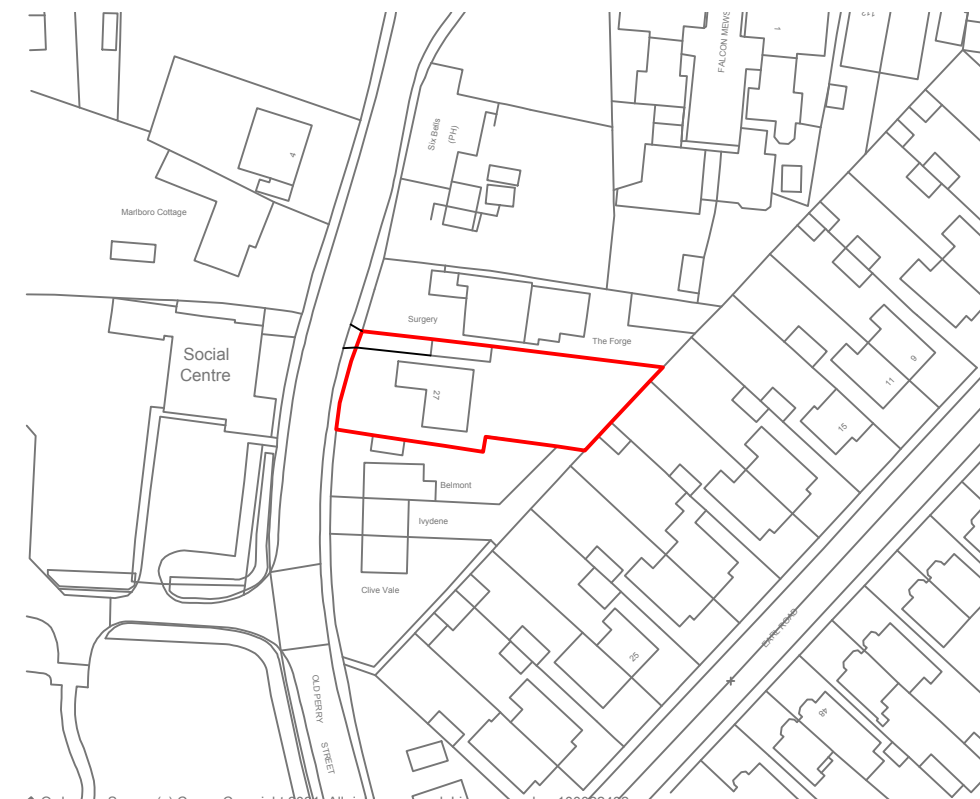

LOCATION PLAN 1-1250
Scale Bar at 1:1250



Revision	Date	Description

Status
PLANNING

Mark | Carter
ASSOCIATES

Architectural
Design

design studio
priestfield stadium gillingham kent ME7 4DD
tel 01634 304700 fax 01634 850986
e mail: markcarter.design@virgin.net

Client
MR SARON

Drawing Title
SITE PLAN

Project Title
OLD PERRY STREET
NEW DWELLINGS

Scale 1:100	Date DEC 21	Drawn MC
----------------	----------------	-------------

Drawing No 3405 - 002	Rev C
--------------------------	----------

SITE PLAN 1-100
Scale Bar at 1:100