
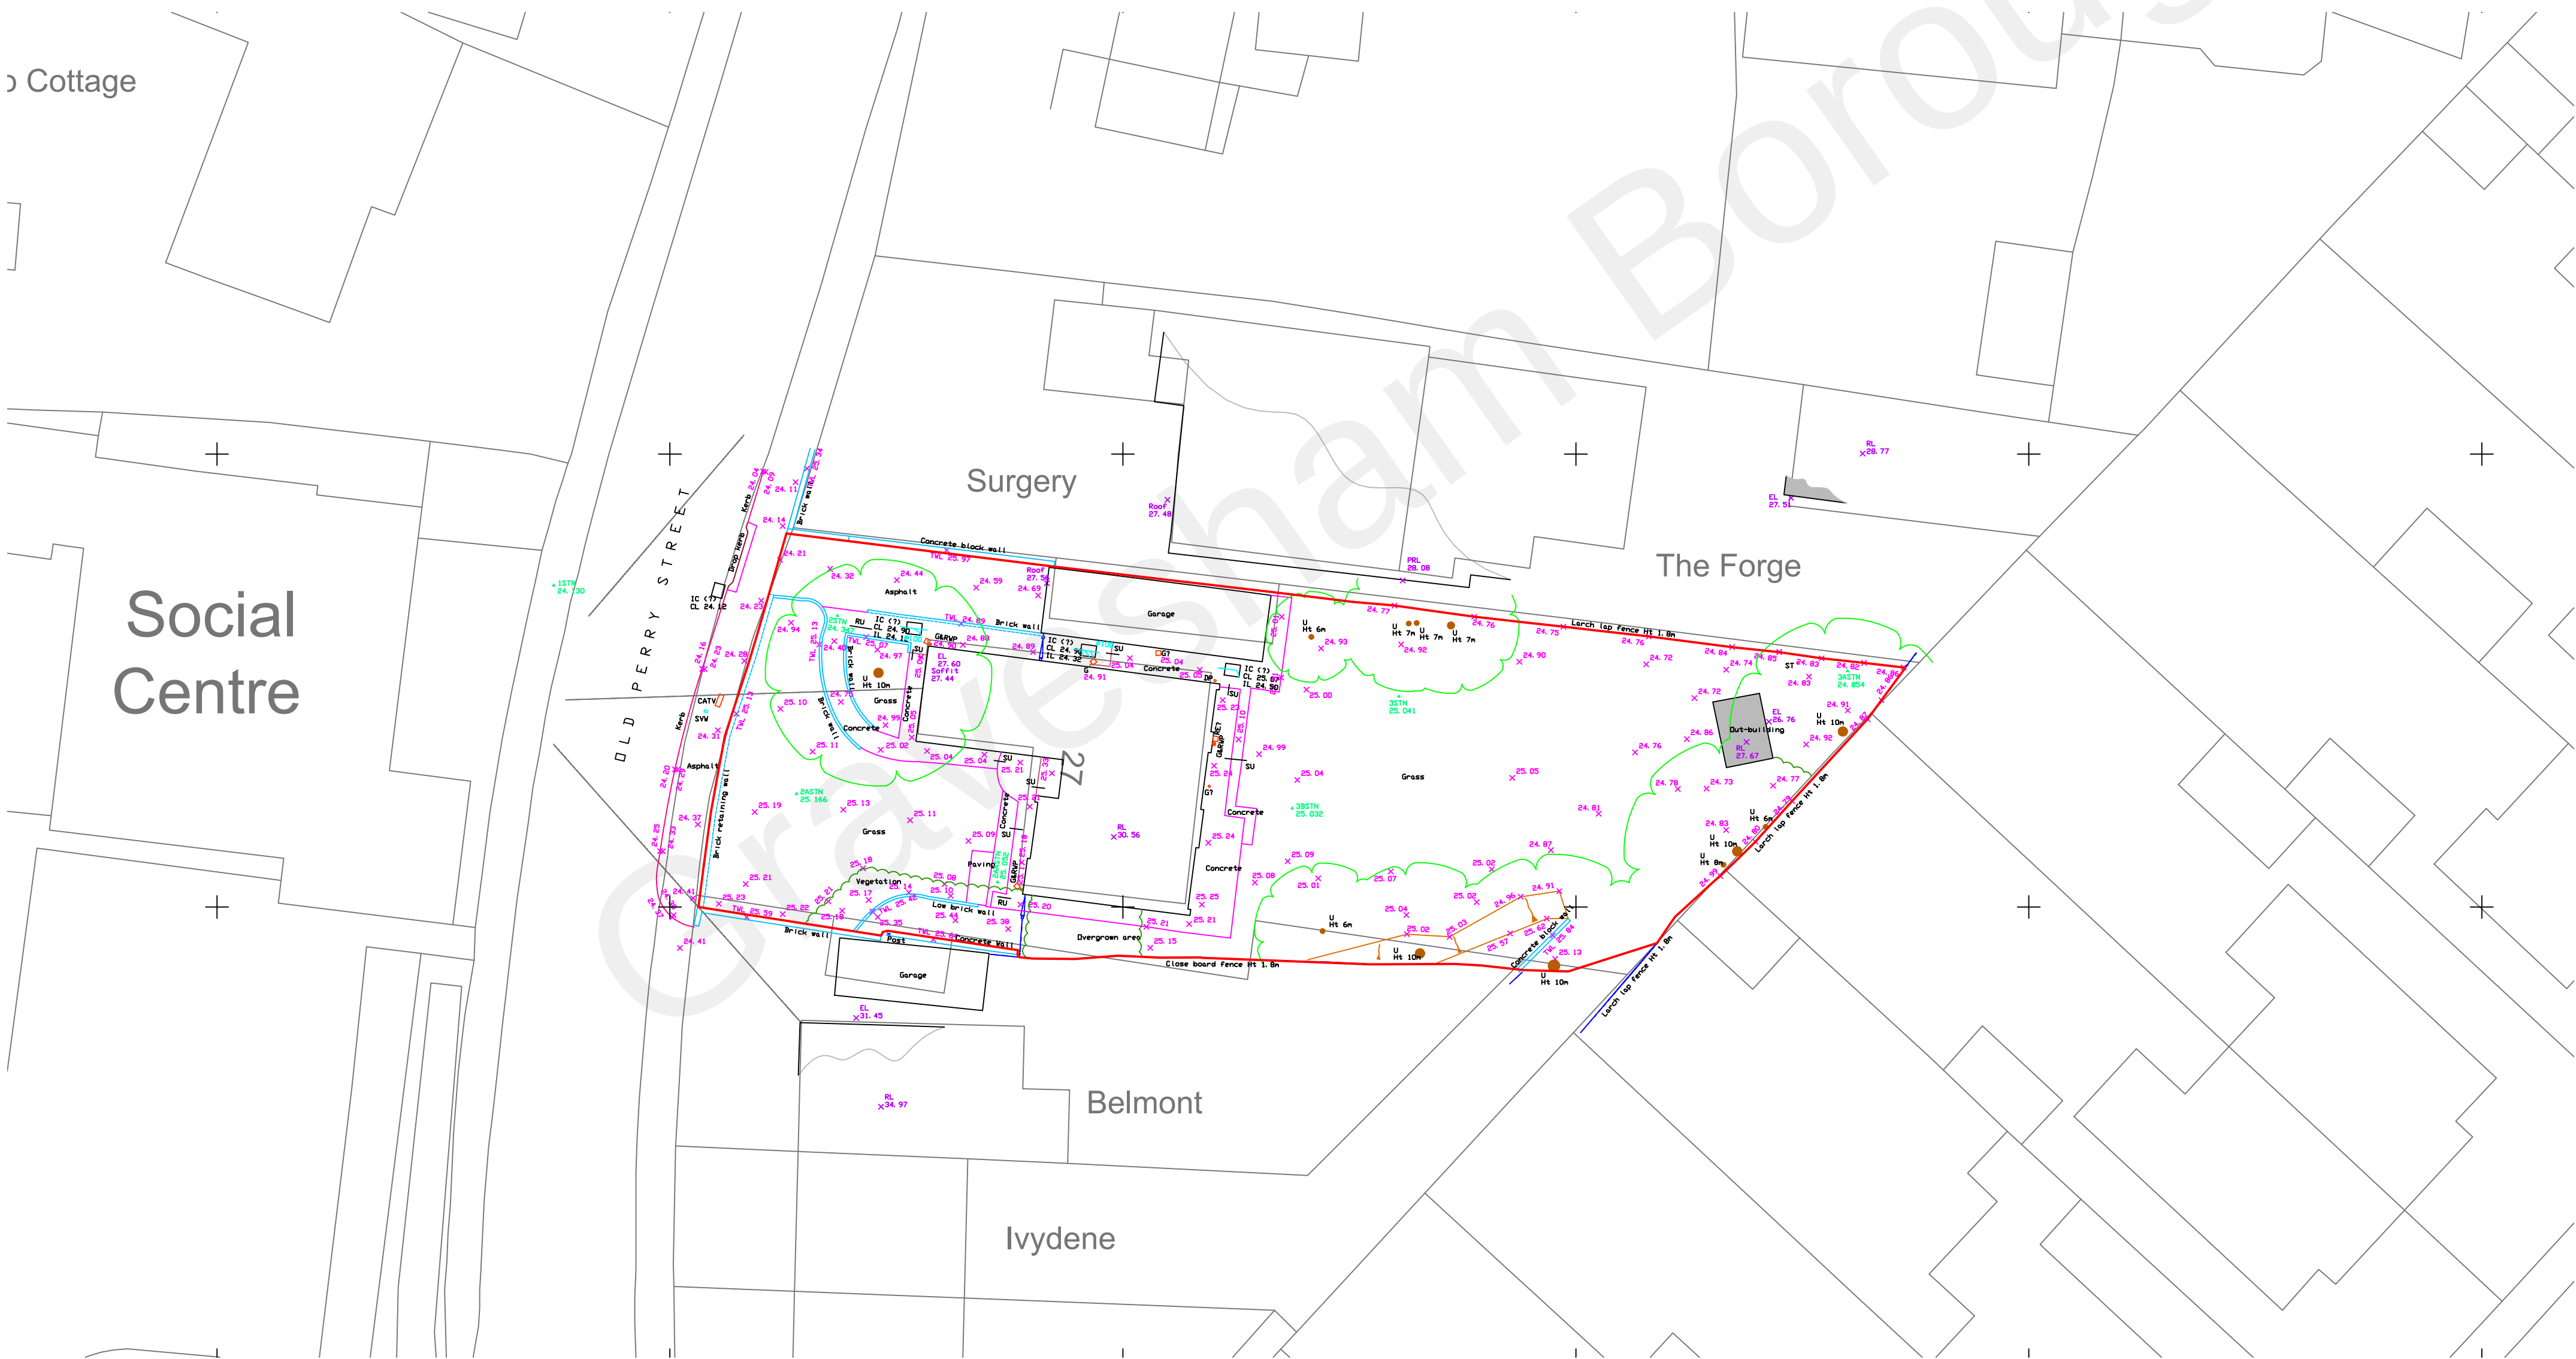


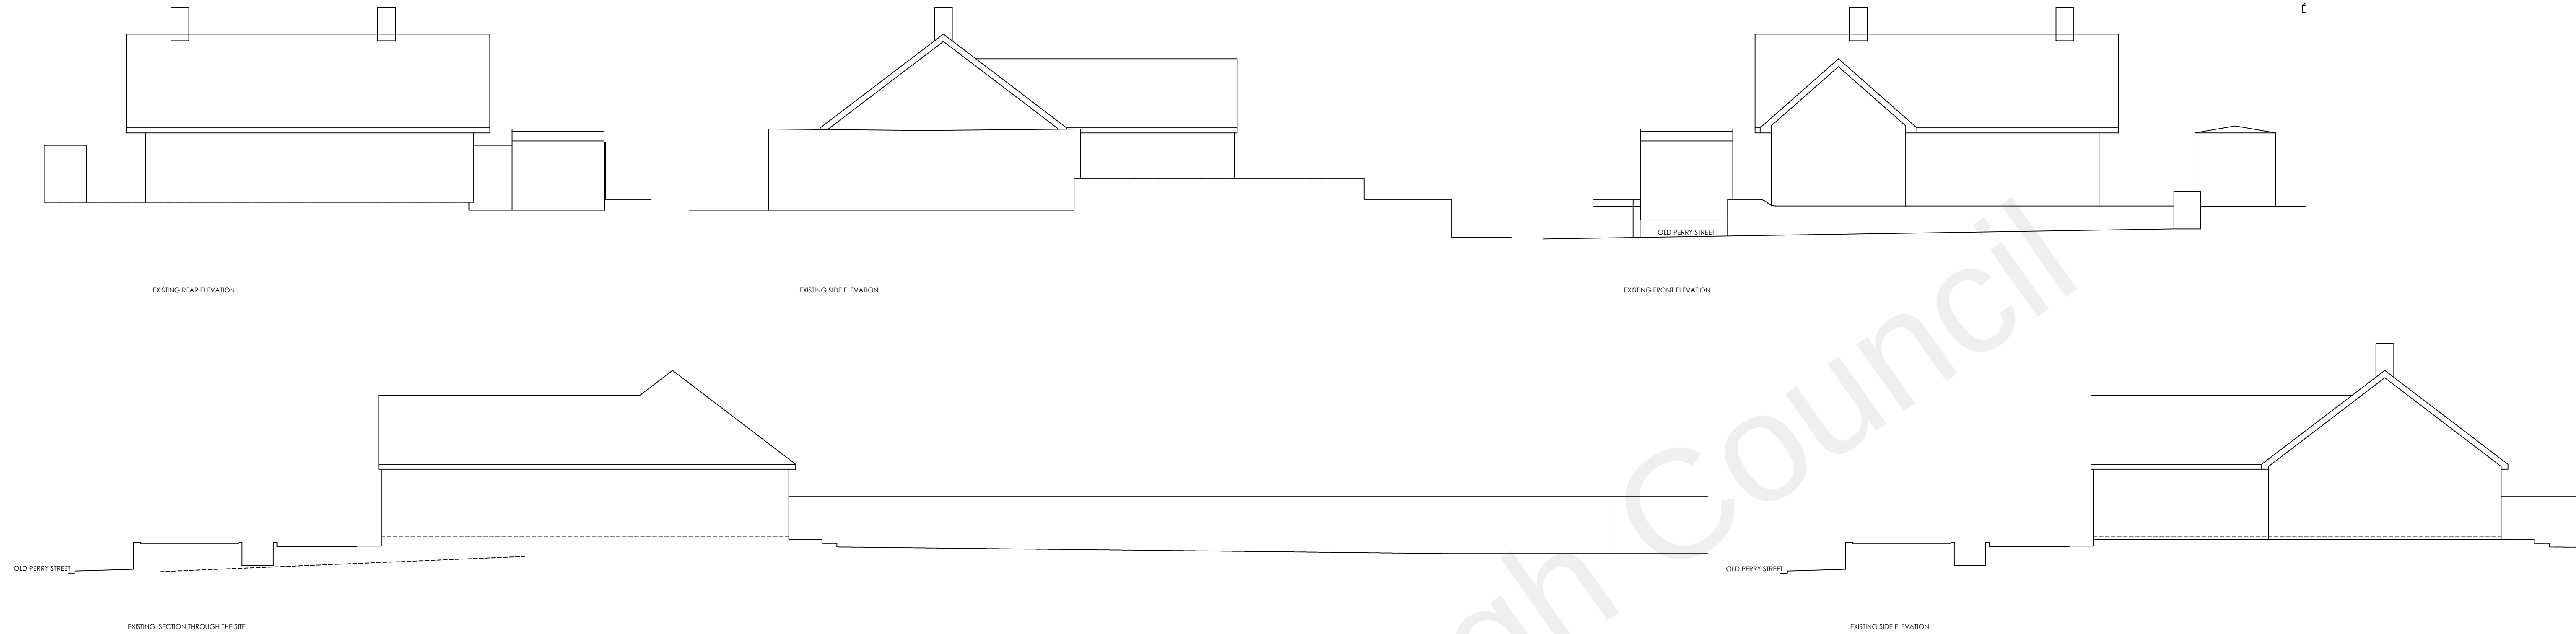

Notes:


Report all discrepancies, errors and omissions.

Verify all dimensions on site before commencing any work on site or preparing shop drawings.

All materials, components and workmanship are to comply with the relevant British Standards, Codes of Practice, and appropriate manufacturers recommendations that from time to time shall apply.

For all specialist work, see relevant drawings.

This drawing and design are copyright of the mark carter design.

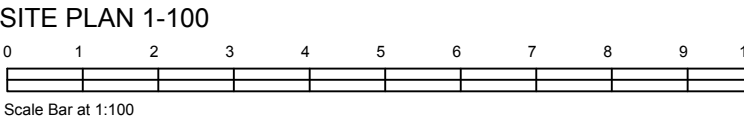

Revision	Date	Description

Status PLANNING		
Mark Carter ASSOCIATES		Architectural Design
design studio priestfield stadium gillingham kent ME7 4DD tel 01634 304700 fax 01634 850986 e mail: markcarter.design@virgin.net		
Client MR SARON		
Drawing Title EXISTING SITE PLAN AND ELEVATIONS		
Project Title OLD PERRY STREET NEW DWELLINGS		
Scale 1:100	Date MARCH 22	Drawn MC
Drawing No 3405 - 004	Rev -	