


- Do not scale from this drawing.
- All dimensions to be verified on site and is in mm.
- Builder to verify all dimensions, heights and levels prior to commencement of work.
- All documents shall be checked to ensure that they are compatible by the contractor before construction commences. In the event of apparent ambiguity or contradiction the engineer and/ or architect shall be notified immediately.
- The contractor in preparing his estimate shall visit the site and acquaint himself with the problems involved .
- The contractor shall issue all statutory notices to the local Authority during progress and completion of works.

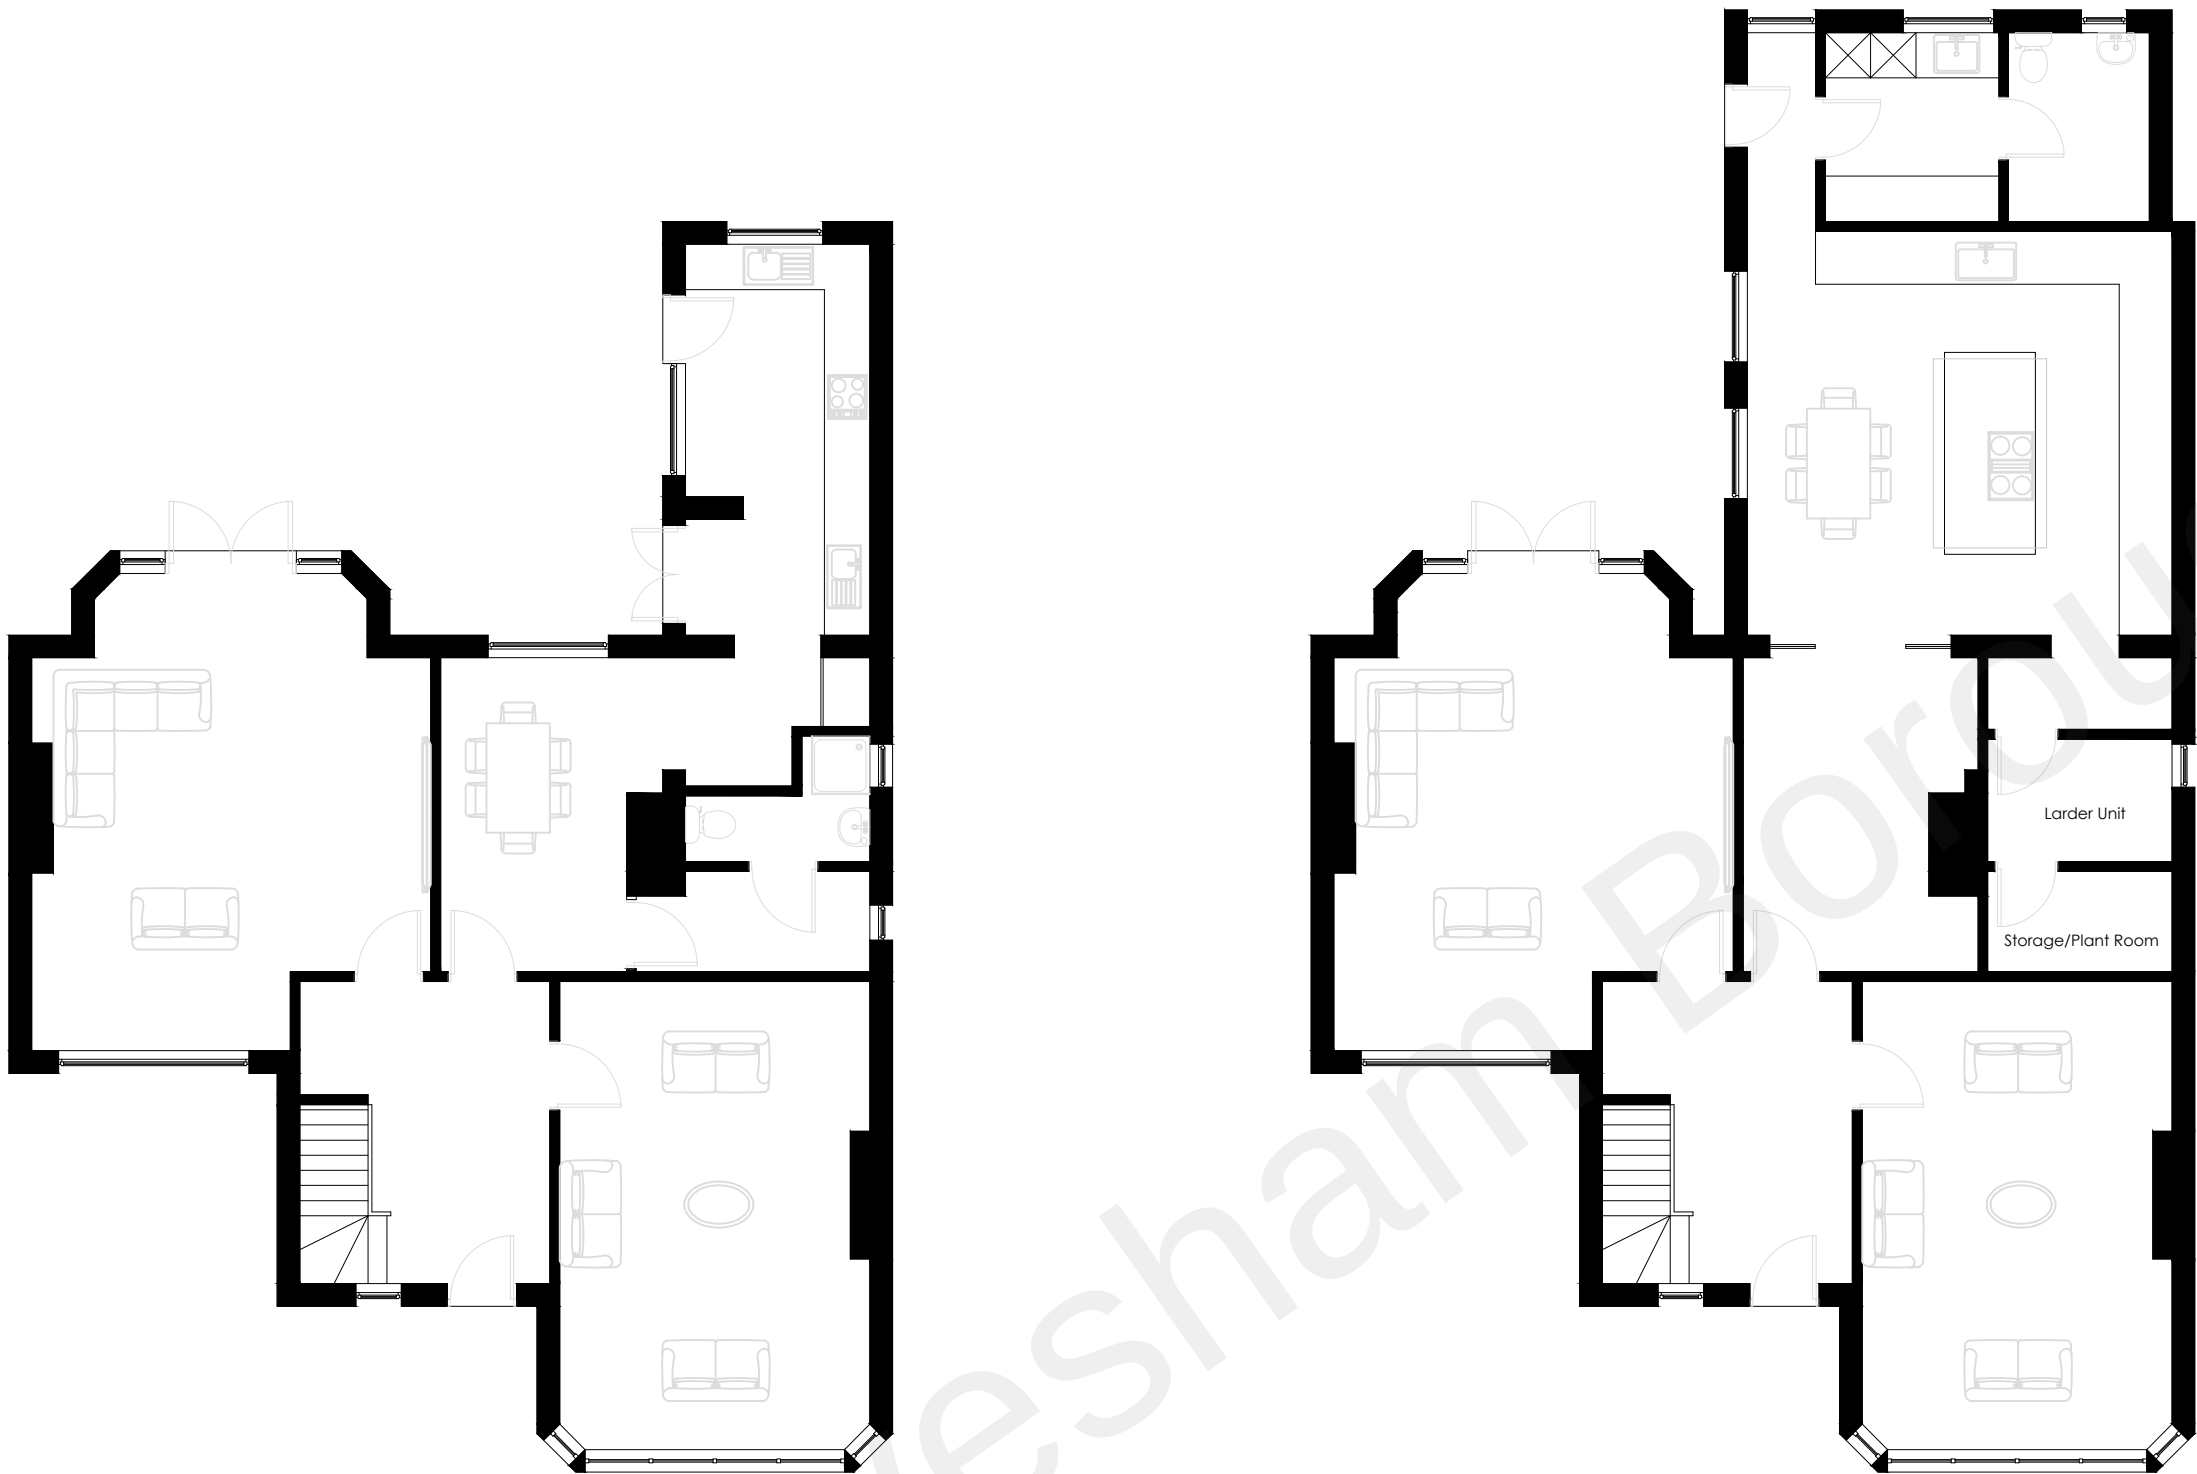

Existing Ground Floor Plan

Proposed Ground Floor Plan

REV:	DESCRIPTION:	BY:	DATE:
STATUS:			



PLANNING

**BARRON
EDWARDS
STERLING**

Whitehall Place
47 The Terrace,
Gravesend, Kent
DA12 2DL
01474 247 787
info@barronedwards.co.uk
www.barronedwards.co.uk

SITE:	104 Darnley Road Gravesend, Kent DA11 0SN
-------	---

TITLE:	Existing & Proposed Floor Plans
--------	---------------------------------

SCALE AT A2: 1:100	DATE: 08.03.2022	DRAWN: HE
PROJECT NO: 210902	DRAWING NO: 002	REVISION: A

1:100 0 1 2 3 4