



- Do not scale from this drawing.
- All dimensions to be verified on site and is in mm.
- Builder to verify all dimensions, heights and levels prior to commencement of work.
- All documents shall be checked to ensure that they are compatible by the contractor before construction commences. In the event of apparent ambiguity or contradiction the engineer and/ or architect shall be notified immediately.
- The contractor in preparing his estimate shall visit the site and acquaint himself with the problems involved.
- The contractor shall issue all statutory notices to the local Authority during progress and completion of works.

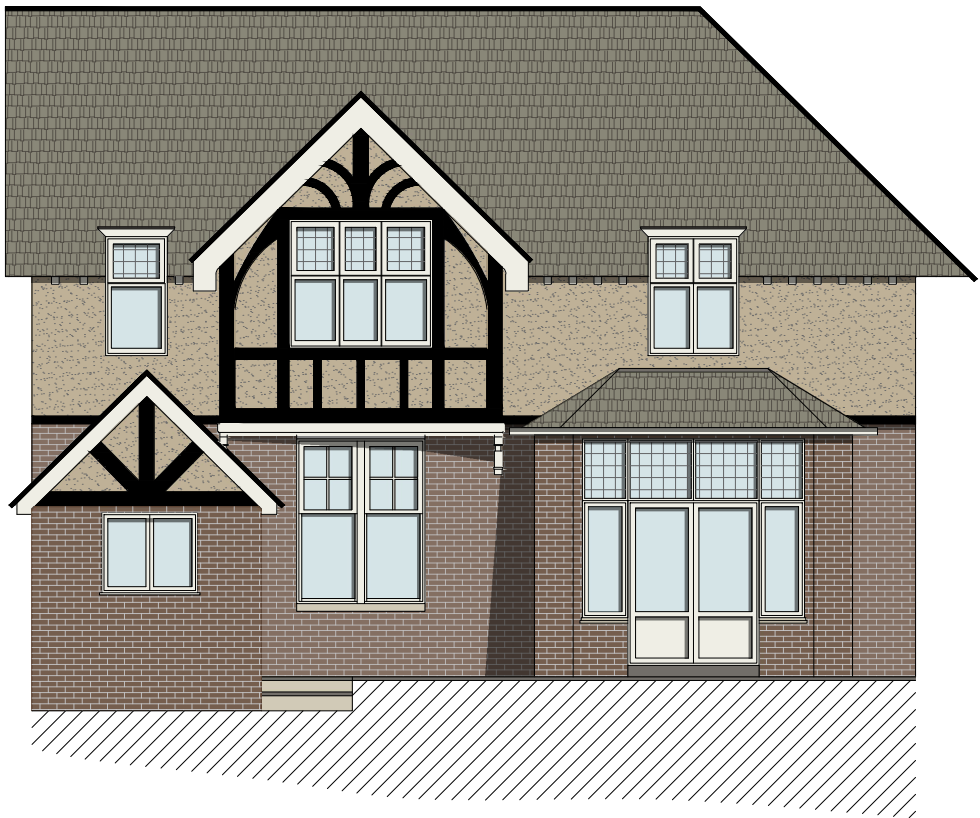


Existing West Elevation

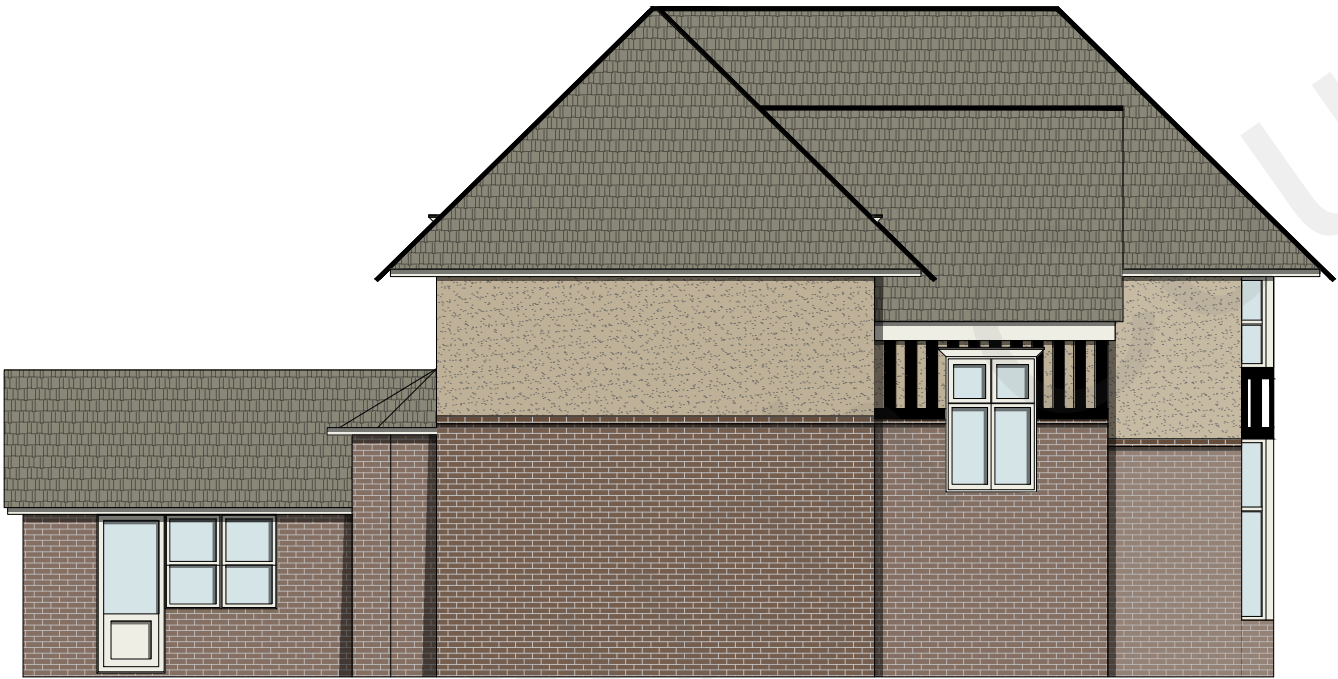

Existing South Elevation



Proposed West Elevation

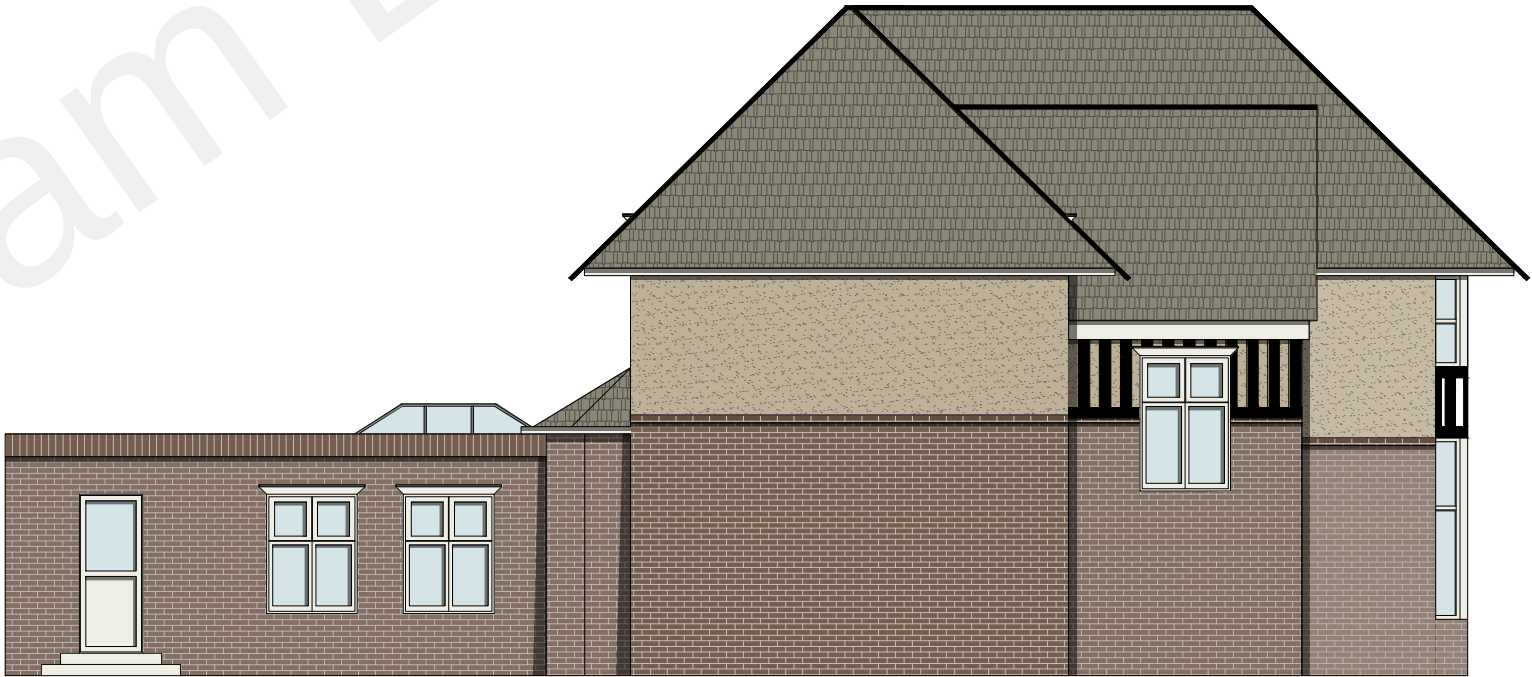

Proposed South Elevation

REV:	DESCRIPTION:	BY:	DATE:
STATUS:			
 PLANNING BARRON EDWARDS STERLING Whitehall Place 47 The Terrace, Gravesend, Kent DA12 2DL 01474 247 787 info@barronedwards.co.uk www.barronedwards.co.uk			

SITE:	104 Damley Road Gravesend, Kent DA11 0SN
TITLE:	Existing & Proposed Elevations

SCALE AT A2: 1:100	DATE: 08.03.2022	DRAWN: HE
PROJECT NO: 210902	DRAWING NO: 003	REVISION: A

1:100 0 1 2 3 4