





Proposed Side Elevation - 1:50 EAST VIEW FROM OLIVET

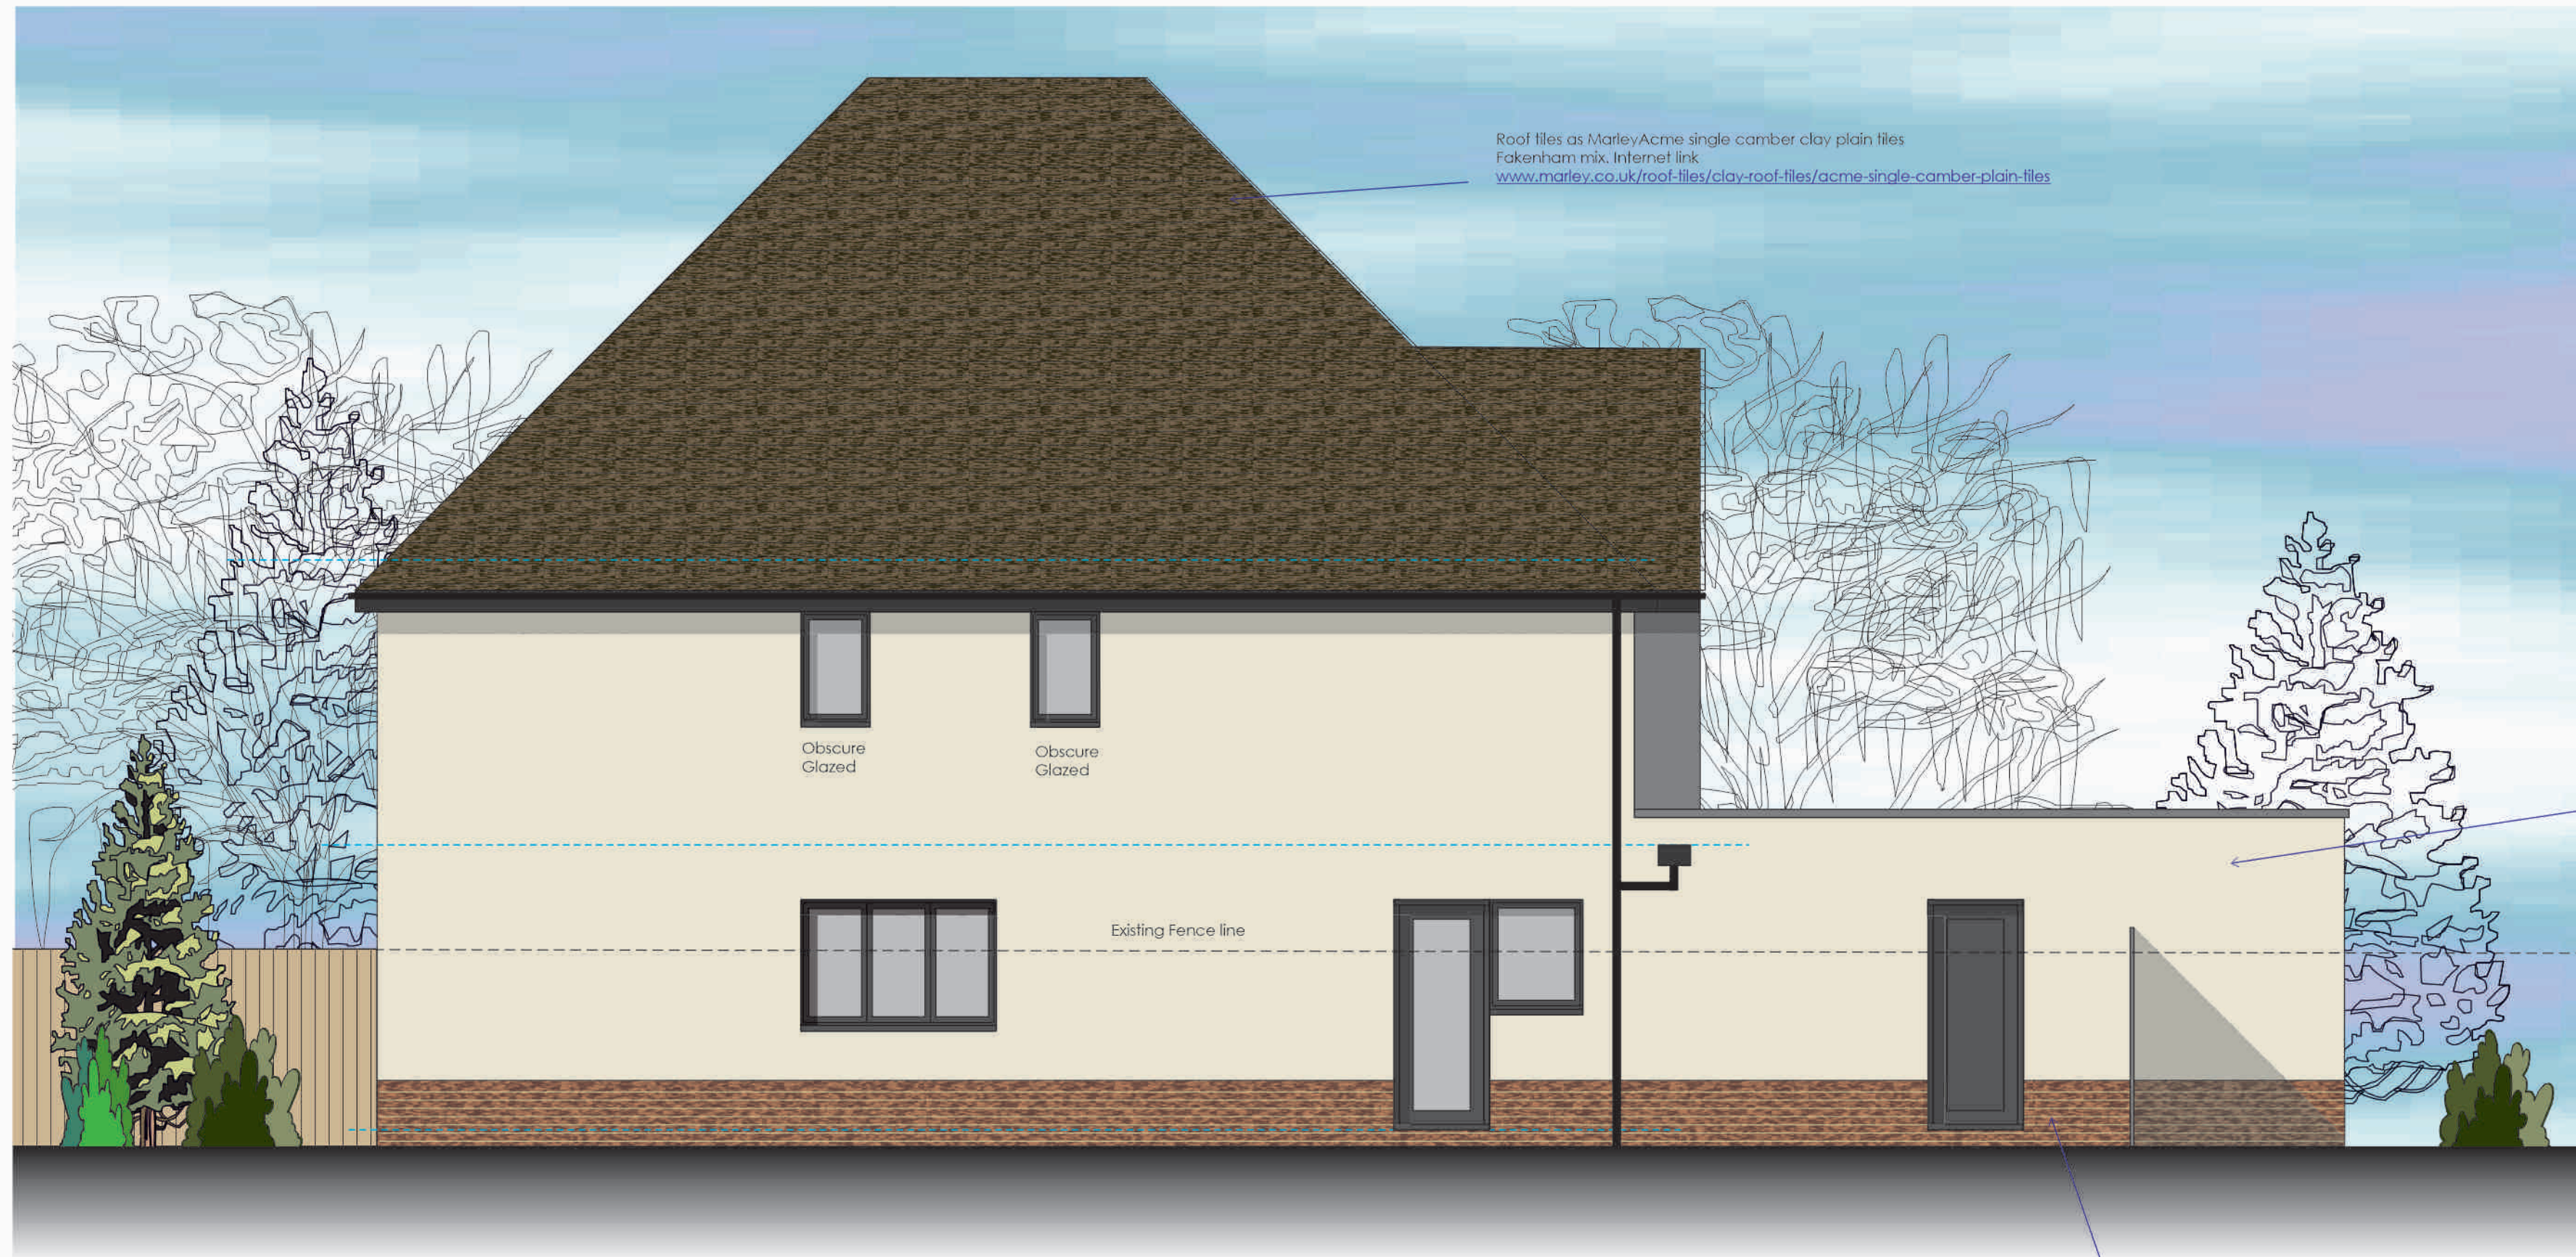

Proposed Front Elevation - 1:50 NORTH

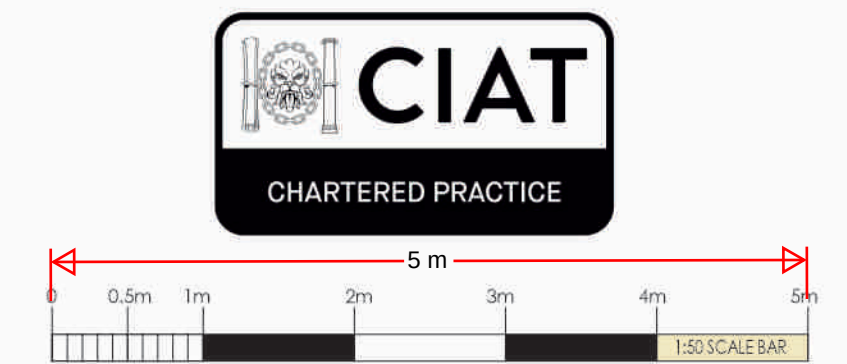

D. Loft conversion
C. Pinth brickwork added
B. Loft conversion parameters shown
A. Minor changes

RFW
RFW
RFW
RFW

SCALE: 1:50
DATE: May 2025
DRAWN: RFW

Dwelling B - Elevations Front North and Side East from Olivet

Proposed 2no Dwellings
Cherry Dene
Meopham Kent DA13 0YE
for: R & D Elite Ltd

WARD + ASSOCIATES
THE HOO WROTHAM ROAD
MEOPHAM GRAVESEND KENT DA13 0HP

M: 07771 563940
E: roger@wardassociates.co.uk W: www.wardassociates.co.uk

0724.WD.09E