


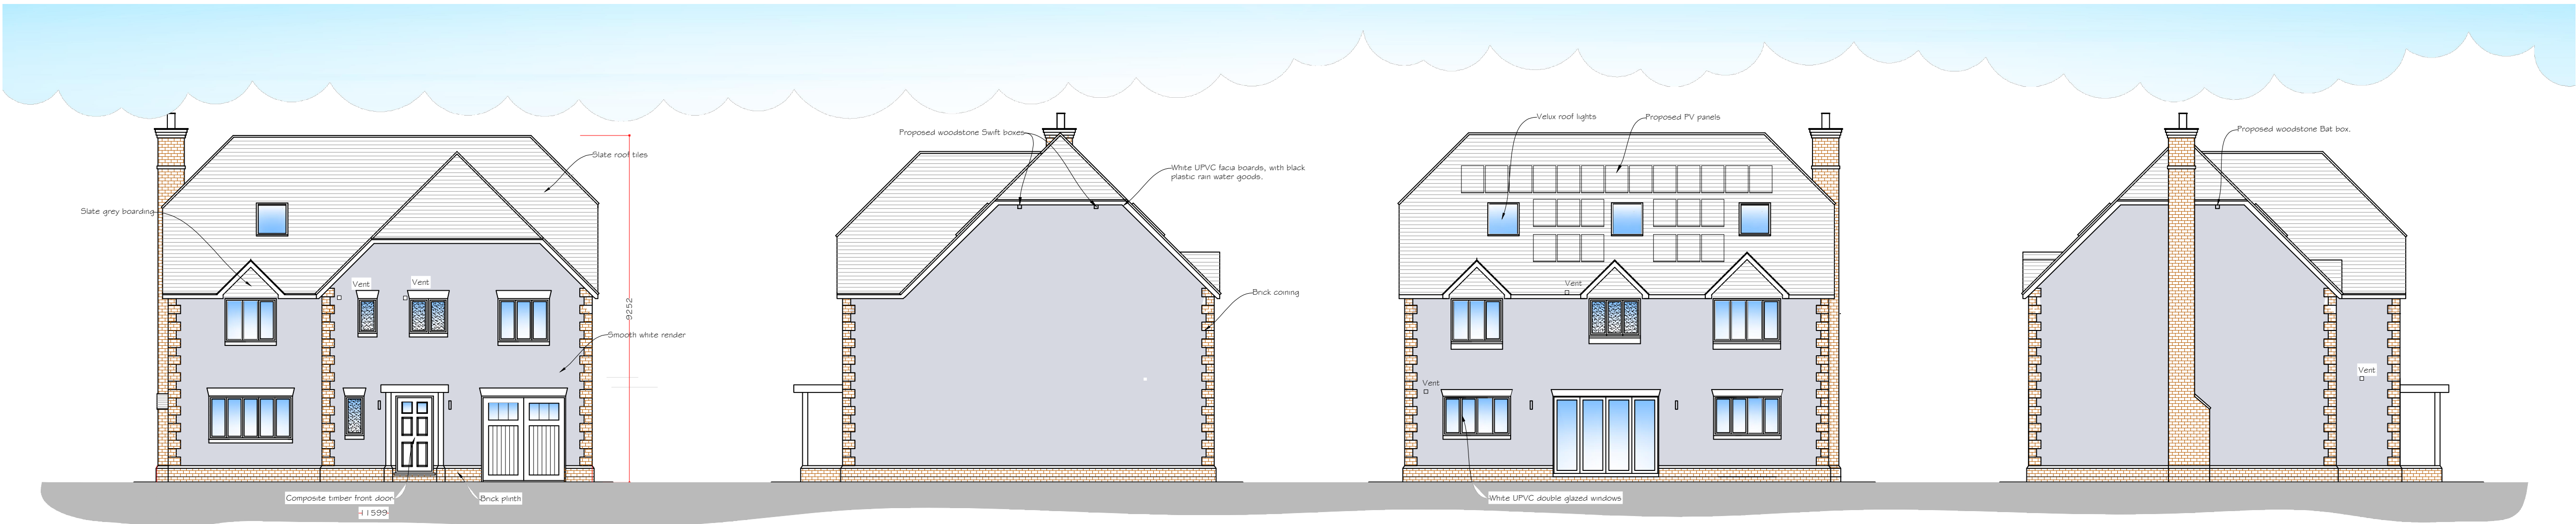

Front Elevation

Scale 1:100



Side Elevation

Rear Elevation


Side Elevation



Swift box




Bat box

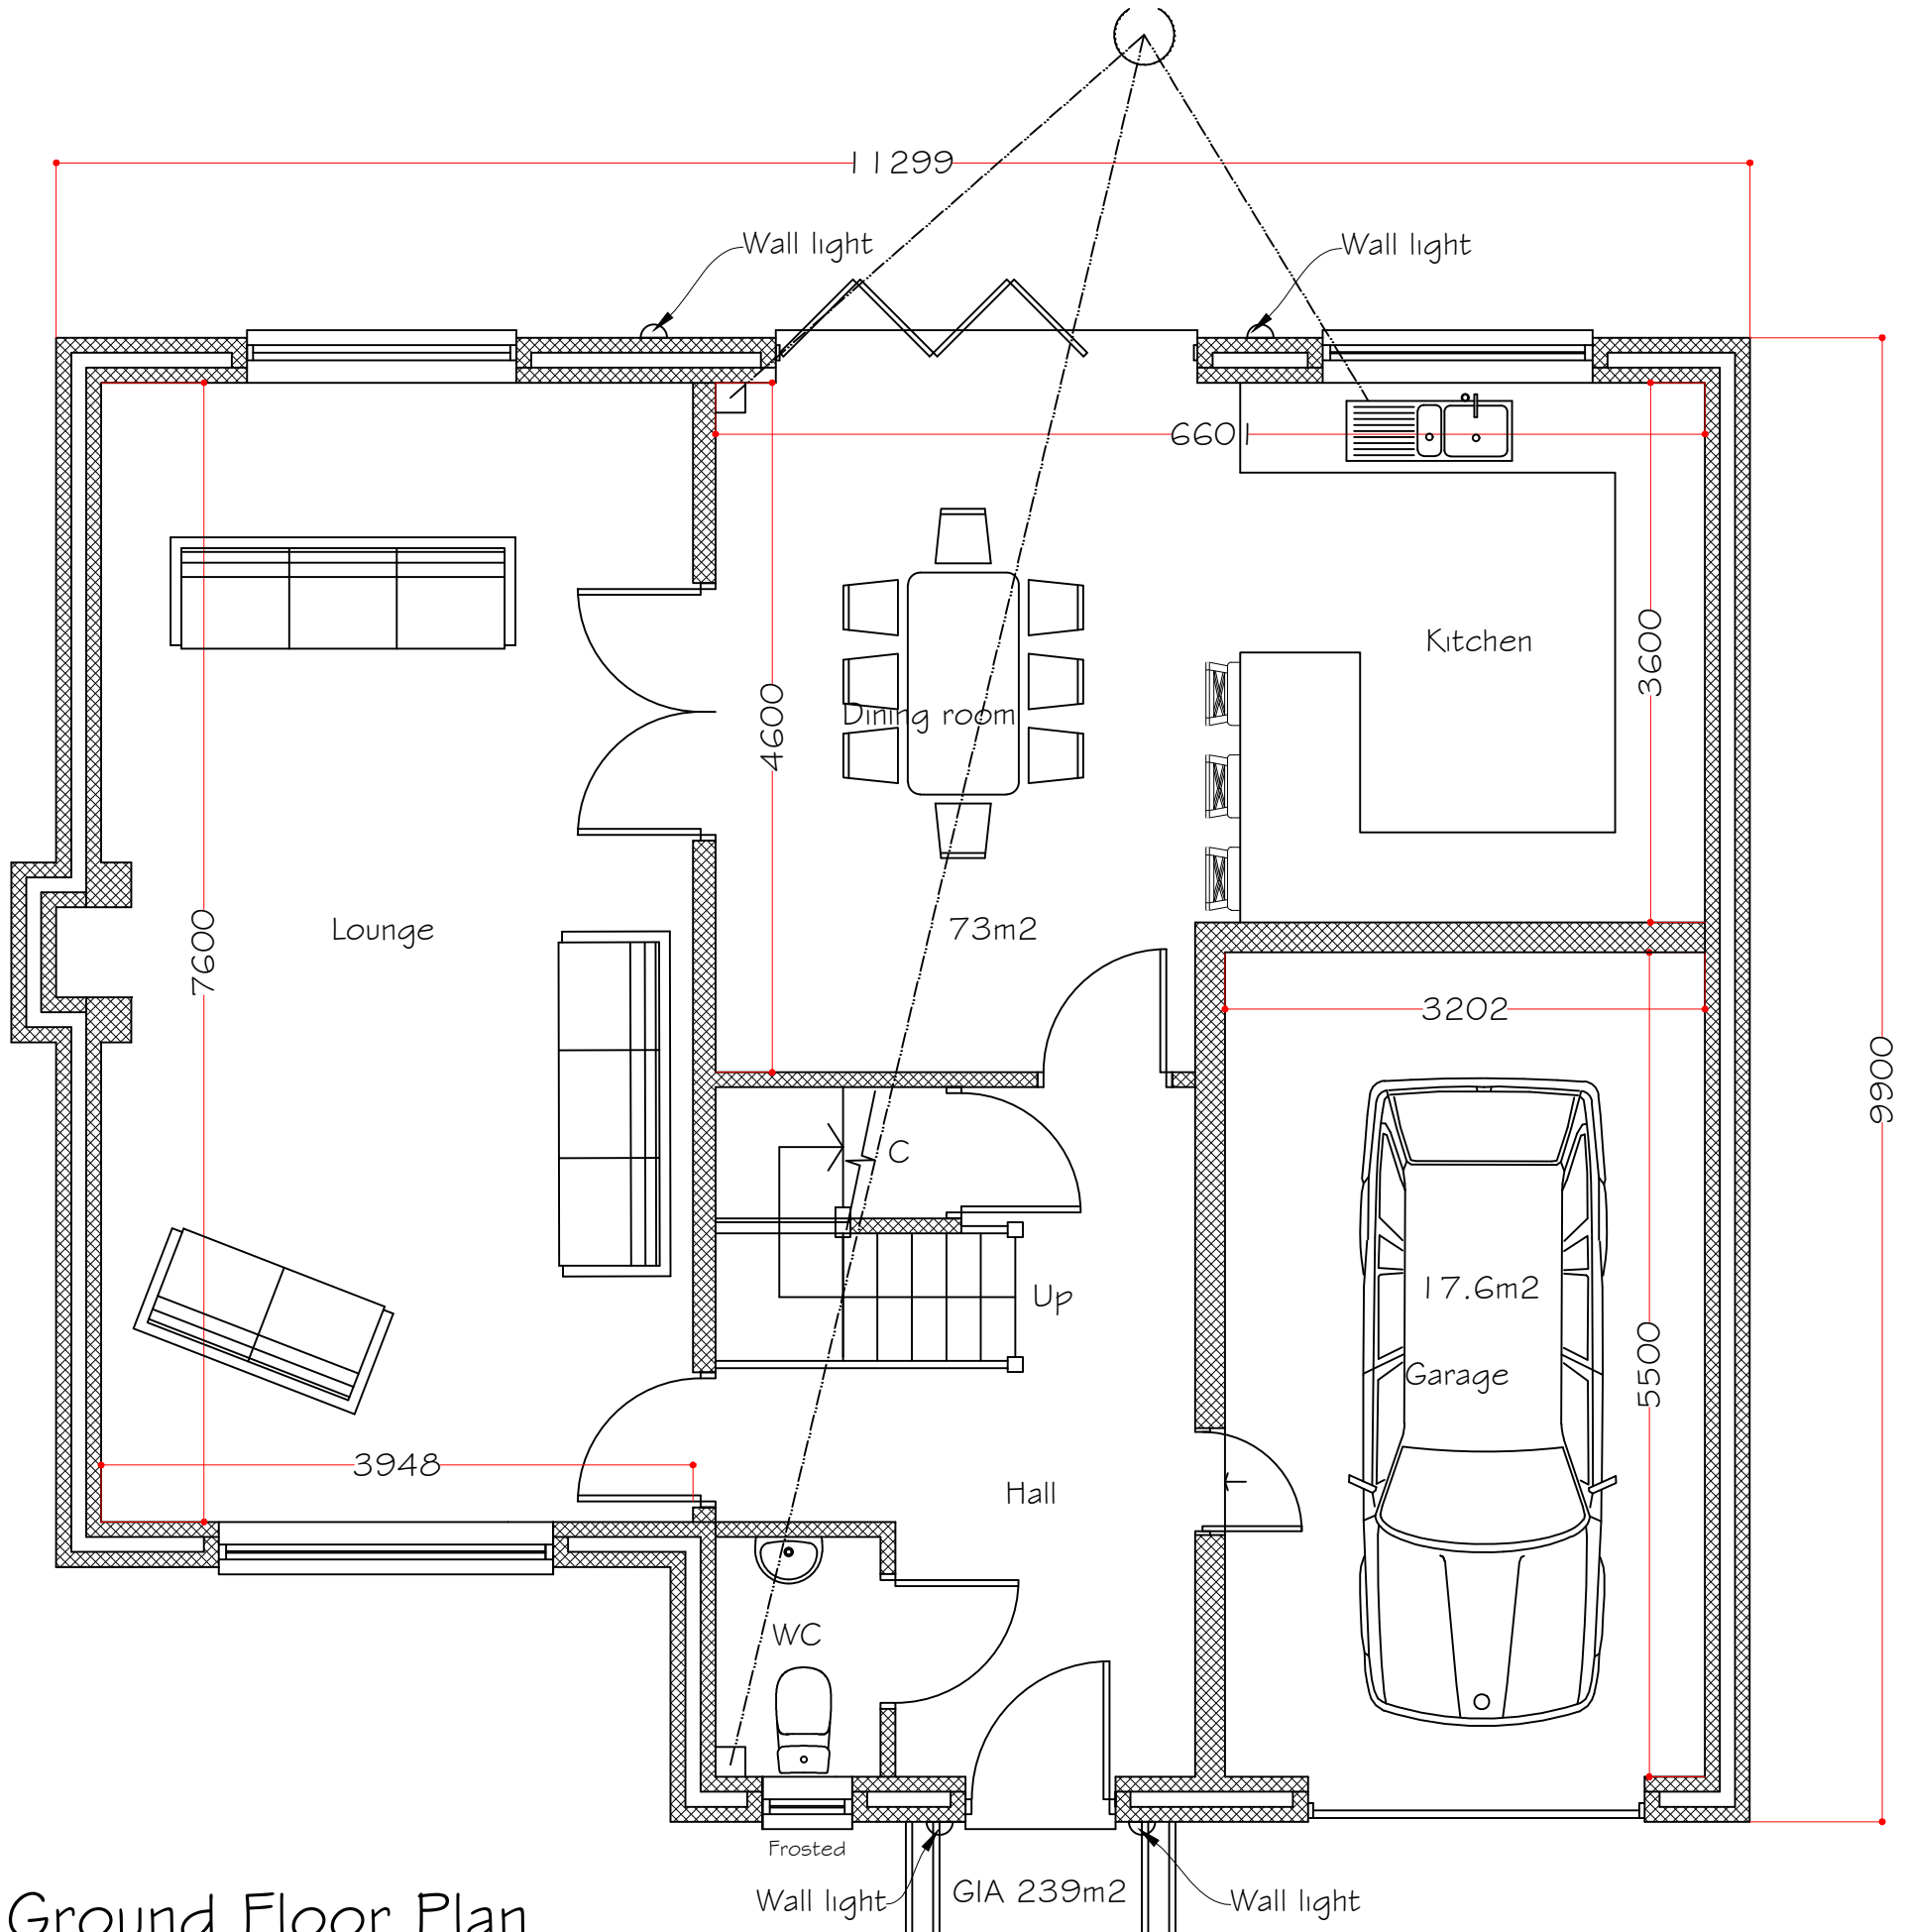

Ground Floor Plan

Scale 1:50

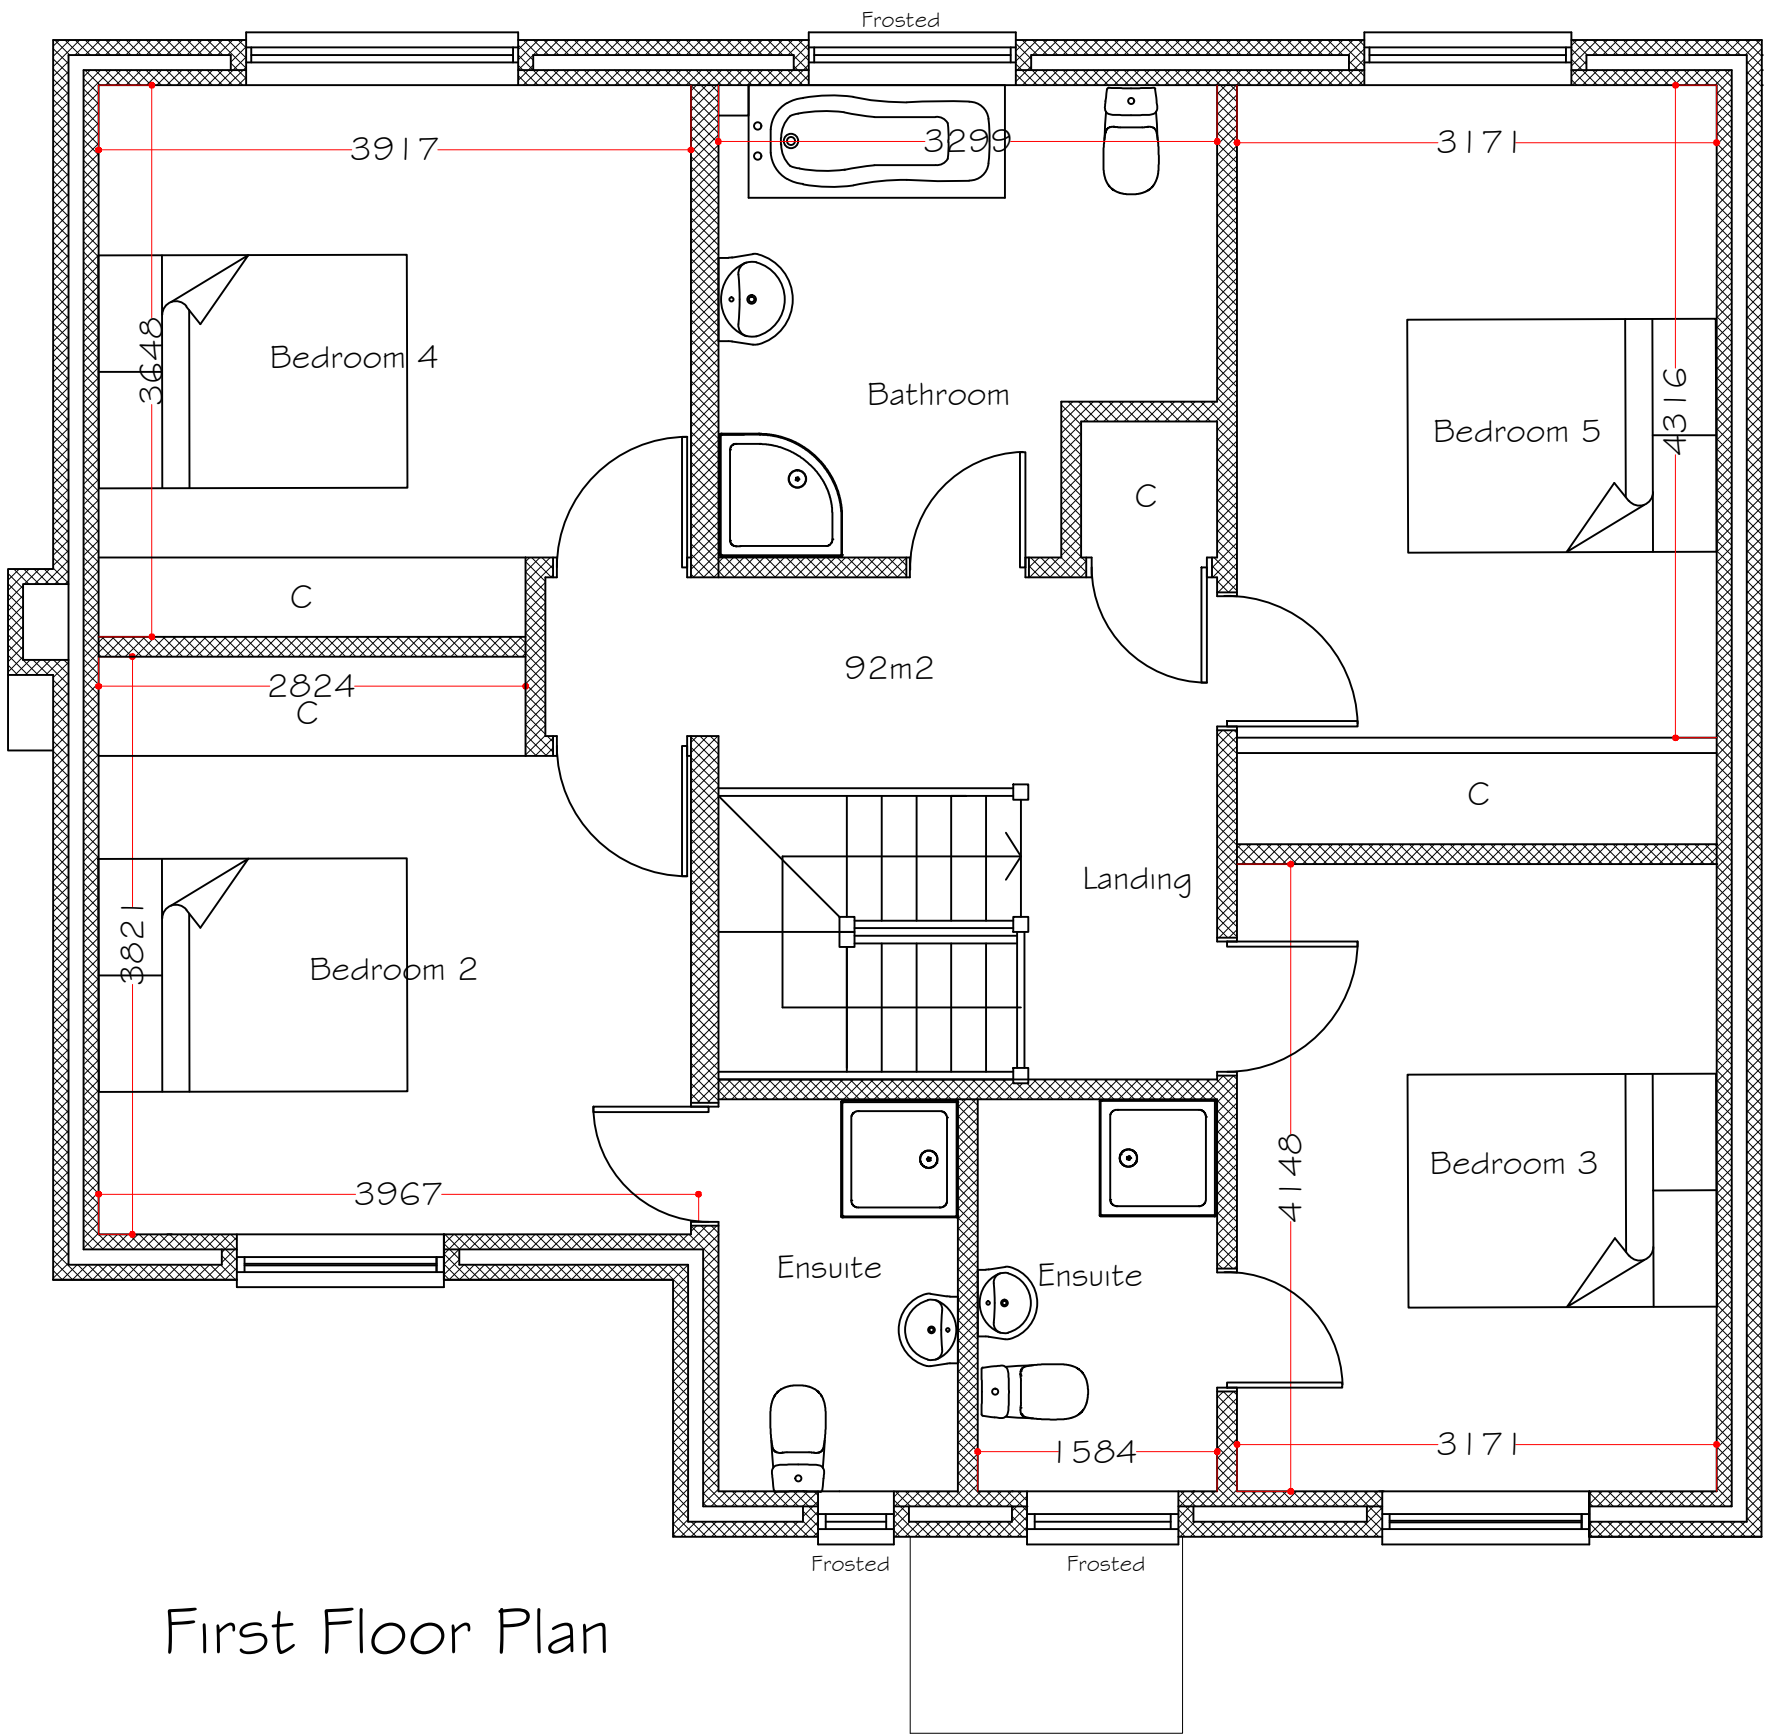

First Floor Plan

Rev A- Bat & Swift boxes added. 26 June 2023

|   |                               |
|---|-------------------------------|
| <b>Synergy</b><br>Planning & Property Consultants Ltd<br>Suite 6 Laser Quay<br>Marine City Centre<br>Rochester<br>Kent ME2 4HU |                               |
| Client   | Bespoke Developments Ltd      |
| Address   | Land off Old Watling Street   |
| Drawing title   | Proposed plans and elevations |
| Scale   | 1:100/1:50                    |
| Date   | September 2022                |
| Drawn by   |                               |
| Drawing No   | 22/388/01                     |
|   | A                             |