


Grey hatched area denotes Existing House with no change

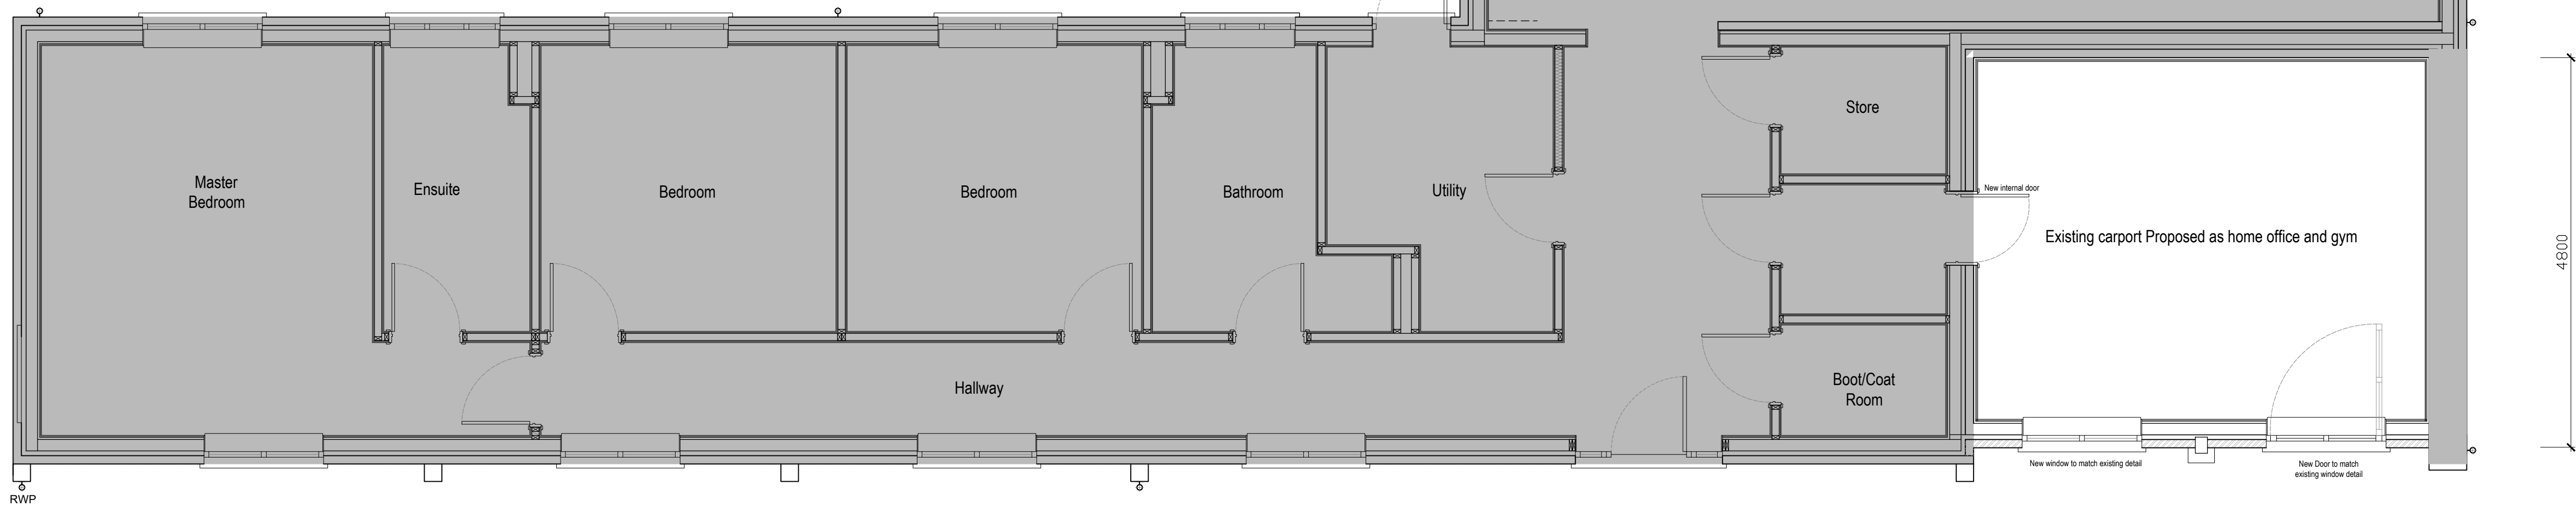


Proposed Ground Floor Plan 1:50 @A1

Proposed area to be converted.
5600

Dashed line indicates
Kent Barn

4800

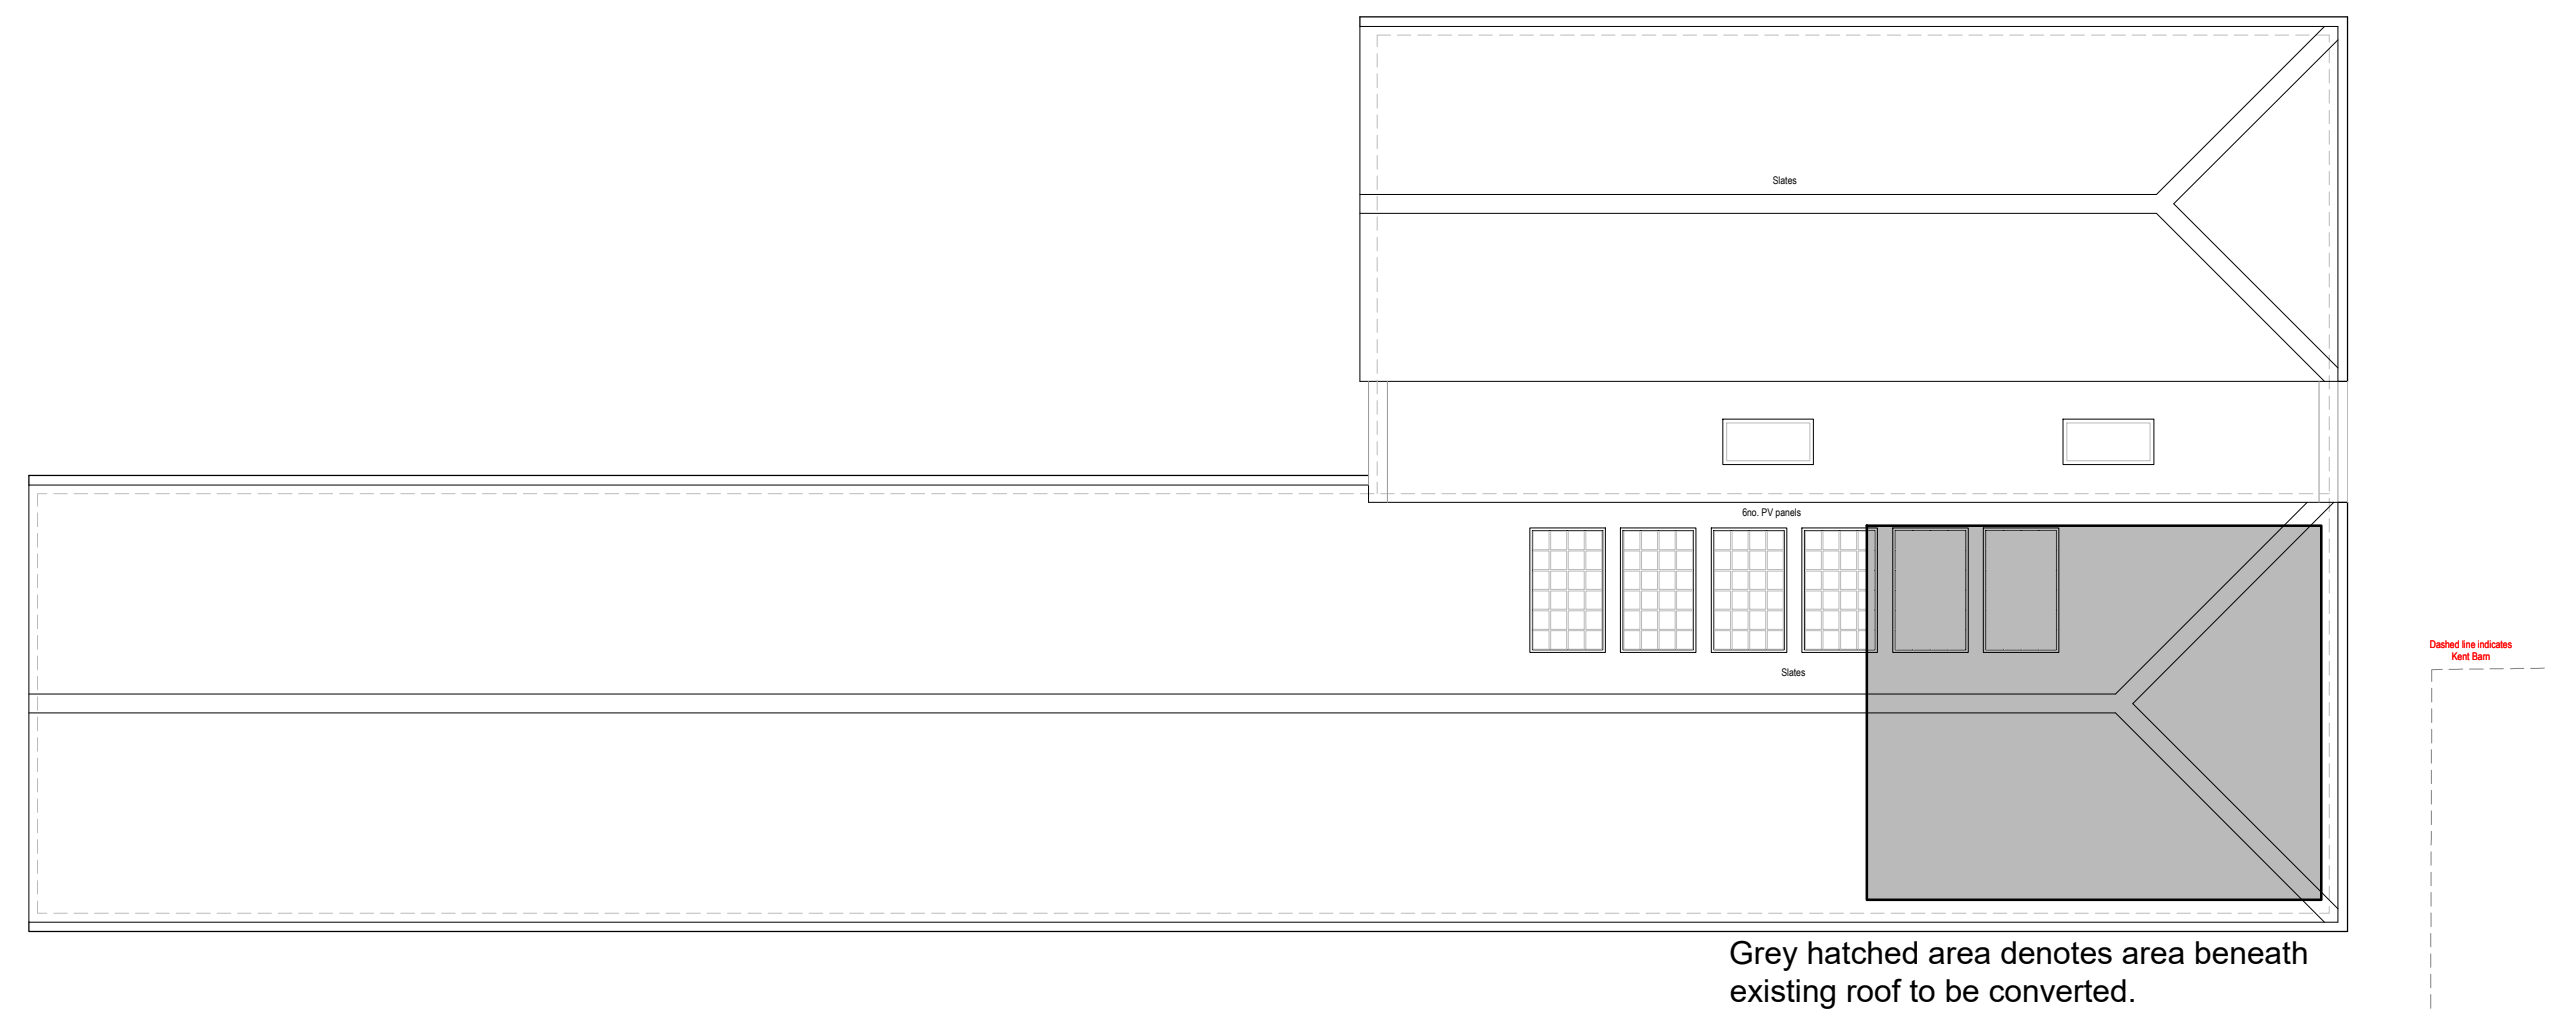

Grey hatched area denotes area beneath
existing roof to be converted.

Dashed line indicates
Kent Barn

Proposed Roof Plan 1:100 @A1 (No Change)

Project Title
Conversion of Existing Carport to Home Office
Oak Tree Stables
Gore Green Farm
Higham
ME3 7HL

Drawing Description
Proposed Ground Floor Plan and Roof Plan

Scale
1:100 and 1:50 @A1

Date
March 2025

Drawing Number
20

Revision

