




KEY

- EXISTING STRUCTURE
- PROPOSED WALLS
- GRASS
- DRIVEWAY
- DECKING


All measurements in millimetres unless otherwise stated/
Verify all dimensions on site / This drawing is to be read
in conjunction with all other relevant drawings and
specifications / Refer to Architect in case of any
ambiguity or discrepancy / This drawing and its design
are copyright / All rights remain the property of MVAA ©

NOTES


SURVEY CARRIED OUT BY MVAA

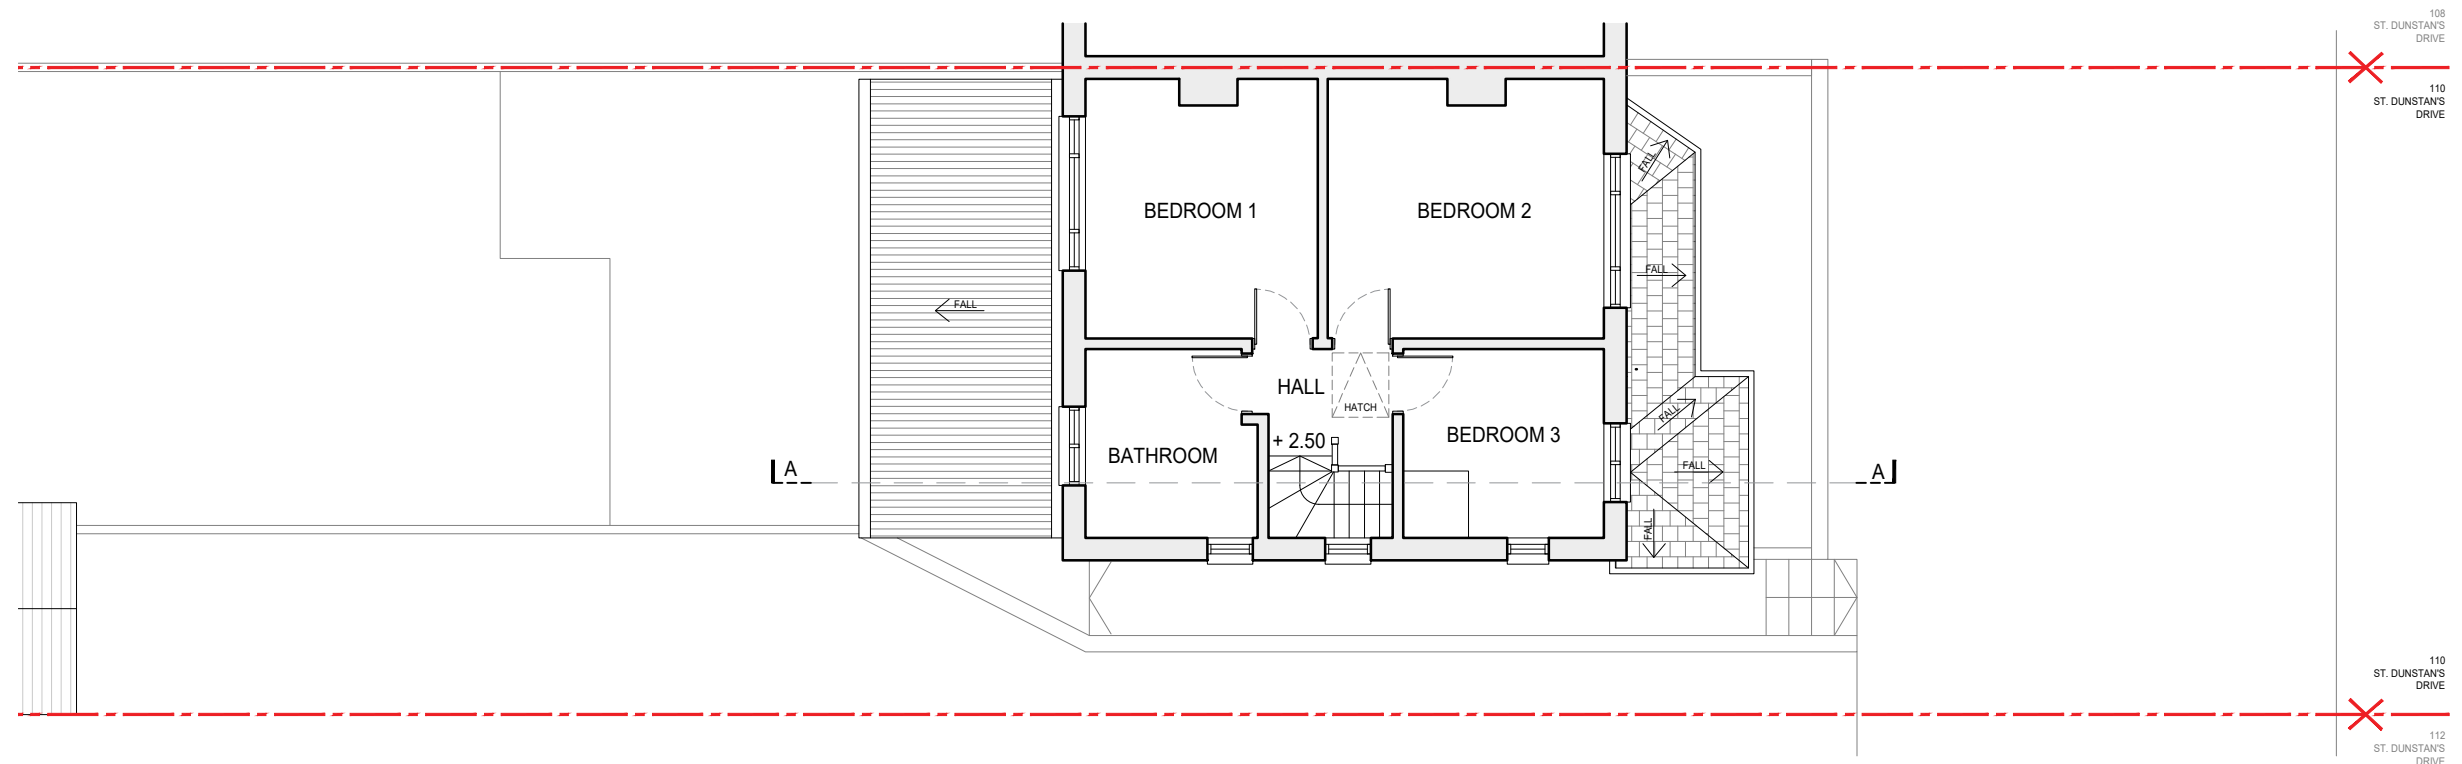

EXISTING FIRST FLOOR PLAN 1:100 @ A3

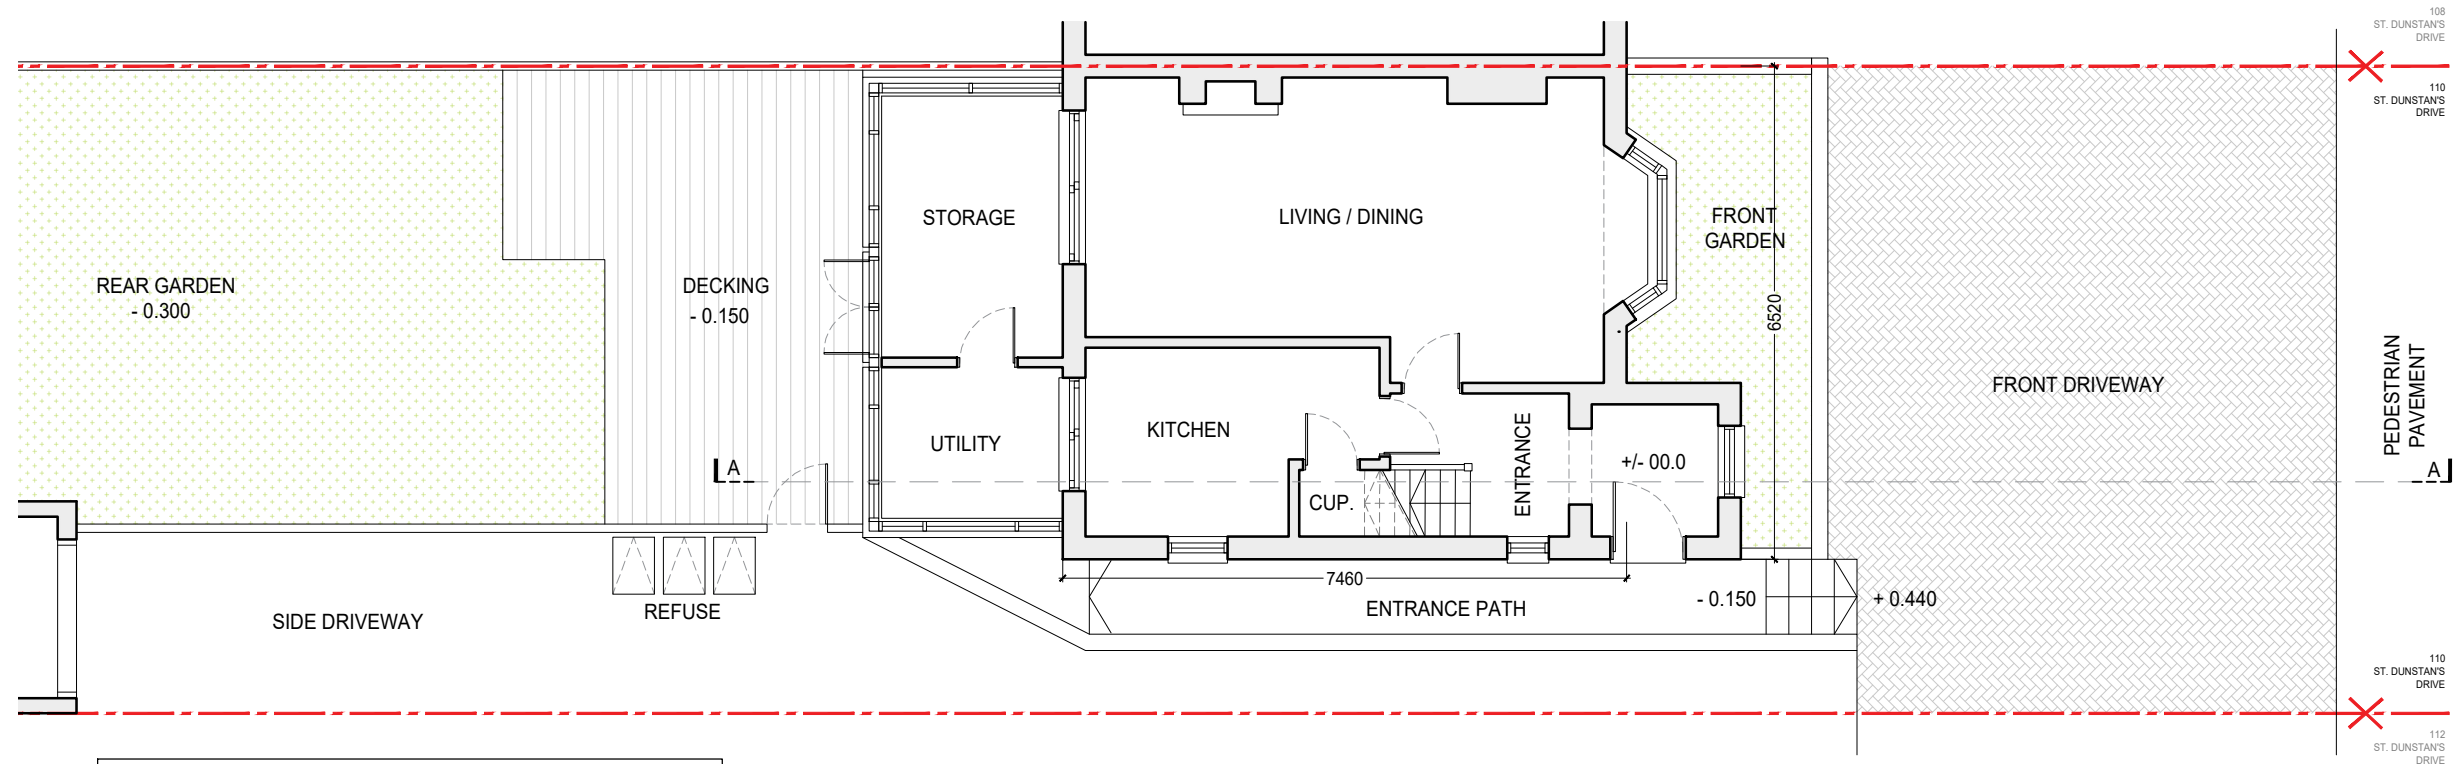

EXISTING GROUND FLOOR PLAN 1:100 @ A3

 

1 : 100

REVISION

DATE

110 ST DUNSTAN'S DR DA12 4BQ
EXISTING FLOOR PLANS
25111 - DR - AR - E - 01 - 01

STATUS: ISSUED FOR INFORMATION
DATE: MARCH 2025
SCALE: 1:100 @ A3
DRAWN: CV
CHECKED: KM
www.mvaa.co.uk

MVAA ARCHITECTS
079 6161 1383
contact@mvaa.co.uk

