




KEY

- EXISTING STRUCTURE
- PROPOSED WALLS
- FLAT ROOF
- ROOF TILES


All measurements in millimetres unless otherwise stated/  
Verify all dimensions on site / This drawing is to be read  
in conjunction with all other relevant drawings and  
specifications / Refer to Architect in case of any  
ambiguity or discrepancy / This drawing and its design  
are copyright / All rights remain the property of MVAA ©

NOTES

THE DRAWING IS NOT FOR CONSTRUCTION

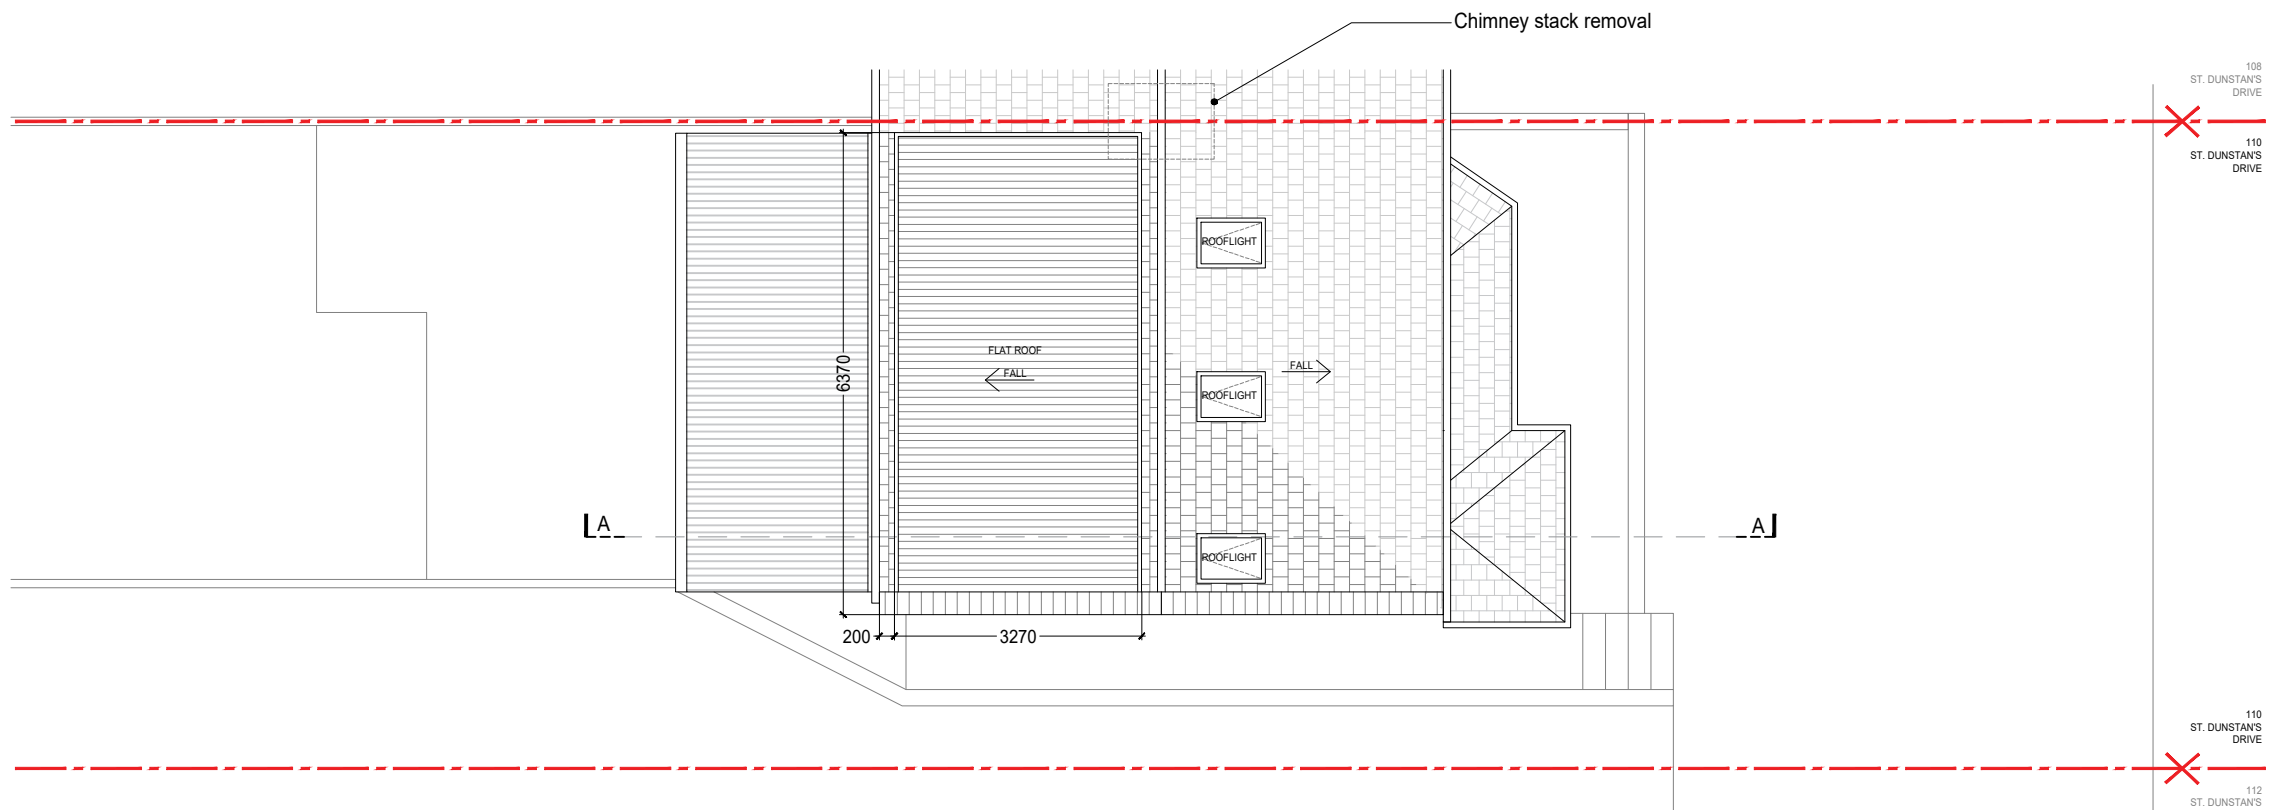

PROPOSED ROOF PLAN 1:100 @ A3

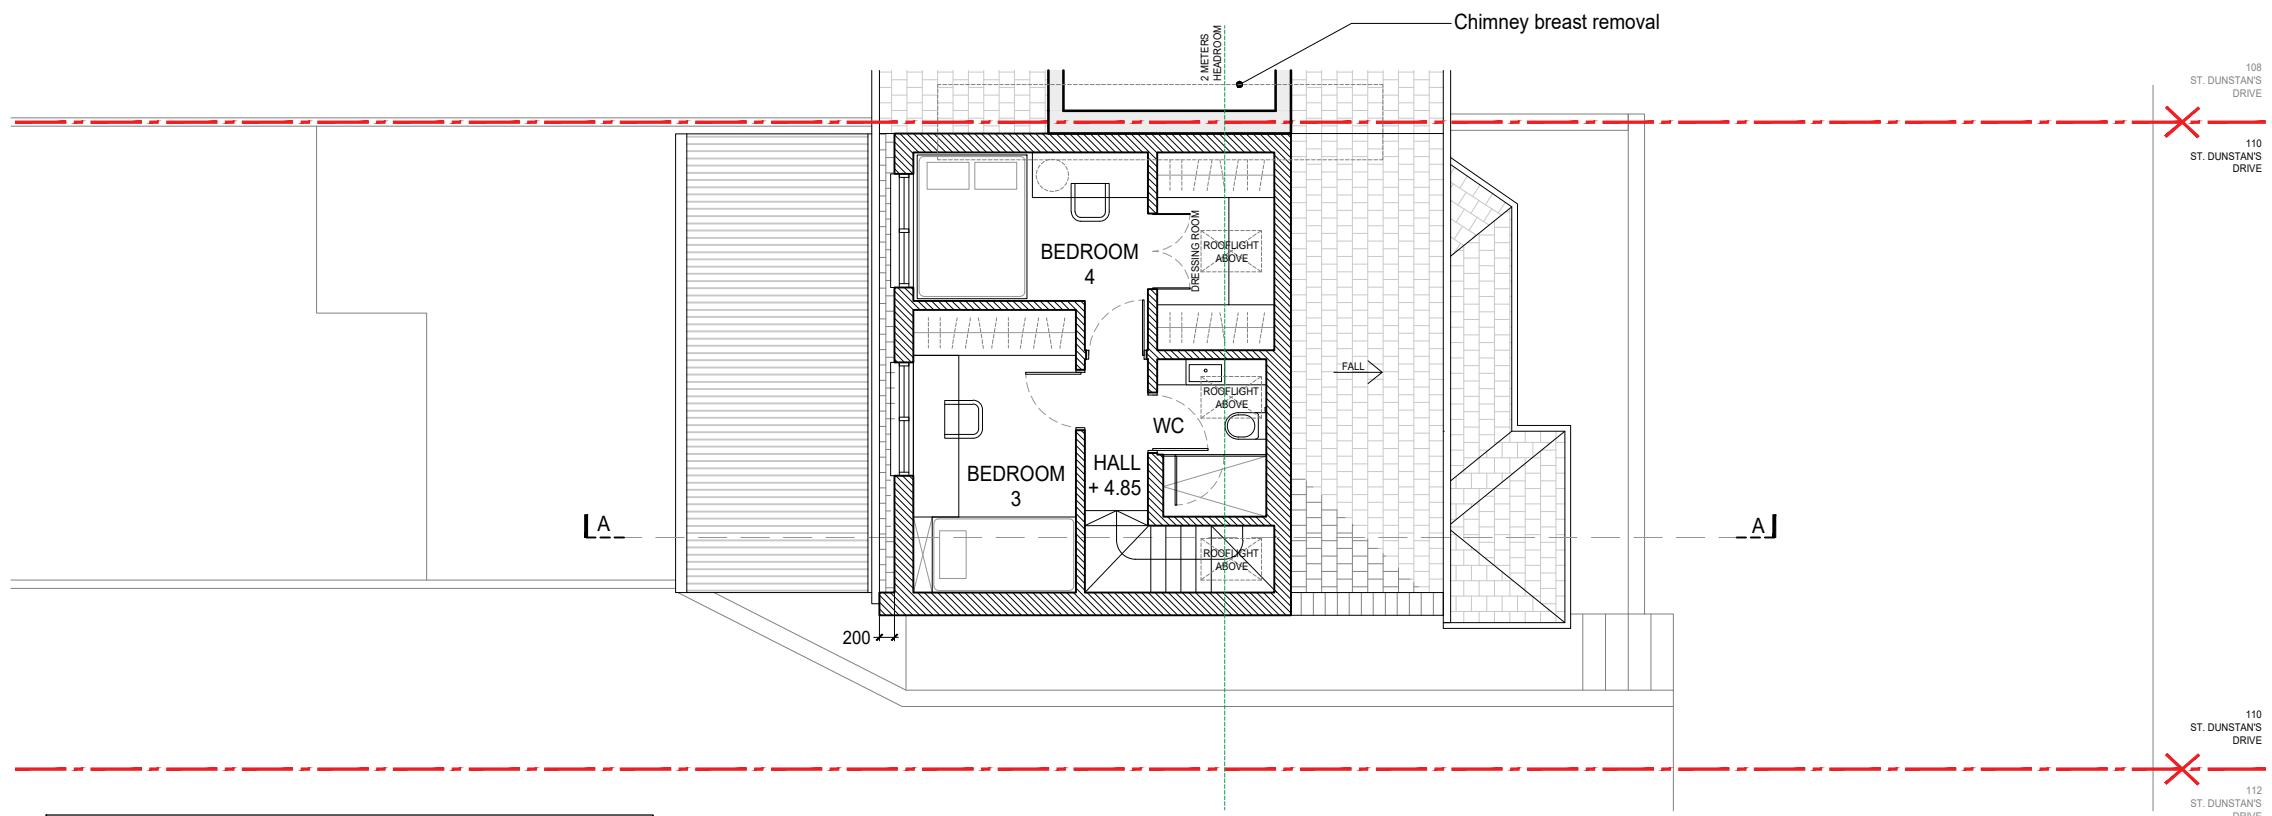

PROPOSED THIRD FLOOR PLAN 1:100 @ A3

REVISION

DATE

110 ST DUNSTAN'S DR DA12 4BQ

PROPOSED FLOOR & ROOF PLANS  
25111 - DR - AR - P - 01 - 02

STATUS: ISSUED FOR PLANNING  
DATE: MARCH 2025  
SCALE: 1:100 @ A3  
DRAWN: CV  
CHECKED: KM

www.mvaa.co.uk

MVAA ARCHITECTS  
079 6161 1383  
contact@mvaa.co.uk

