



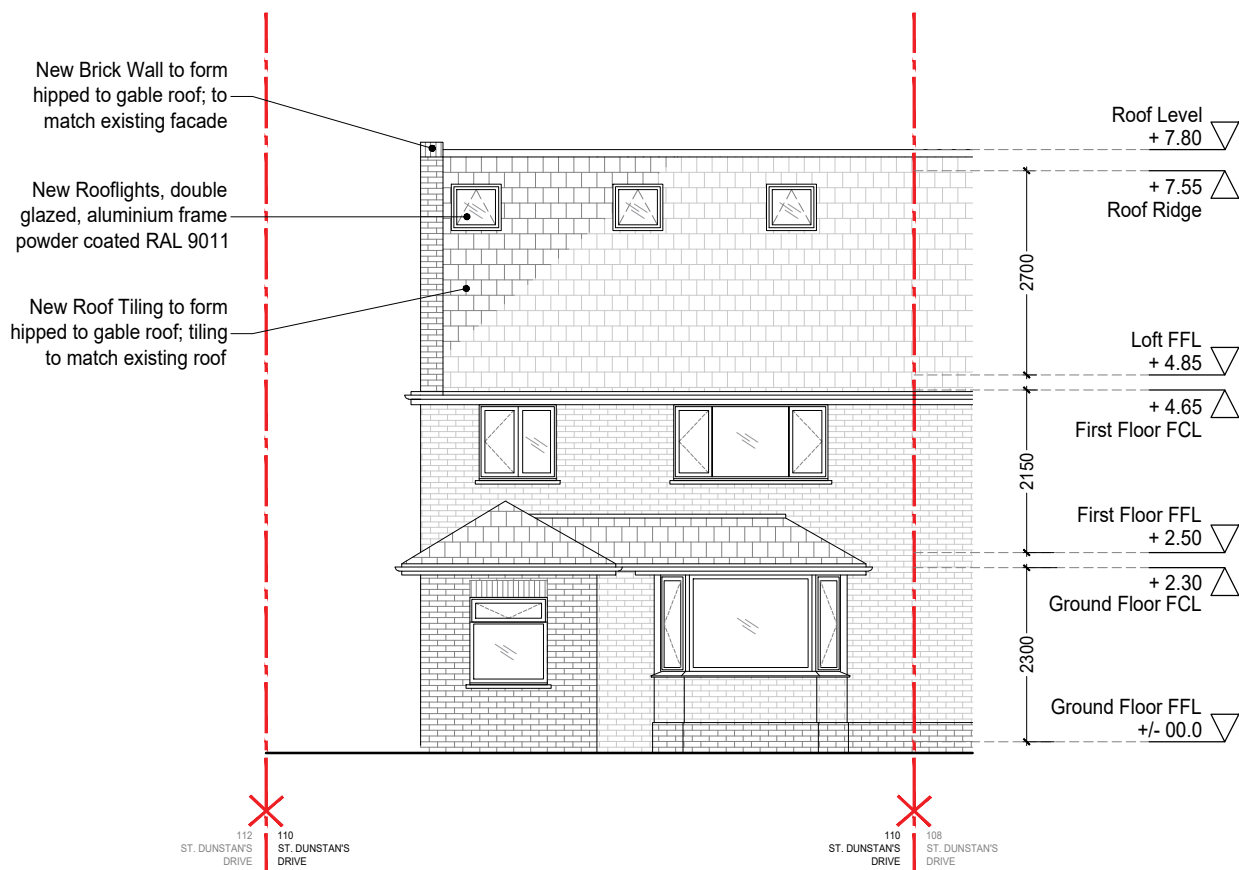

PROPOSED FRONT ELEVATION 1:100 @ A3

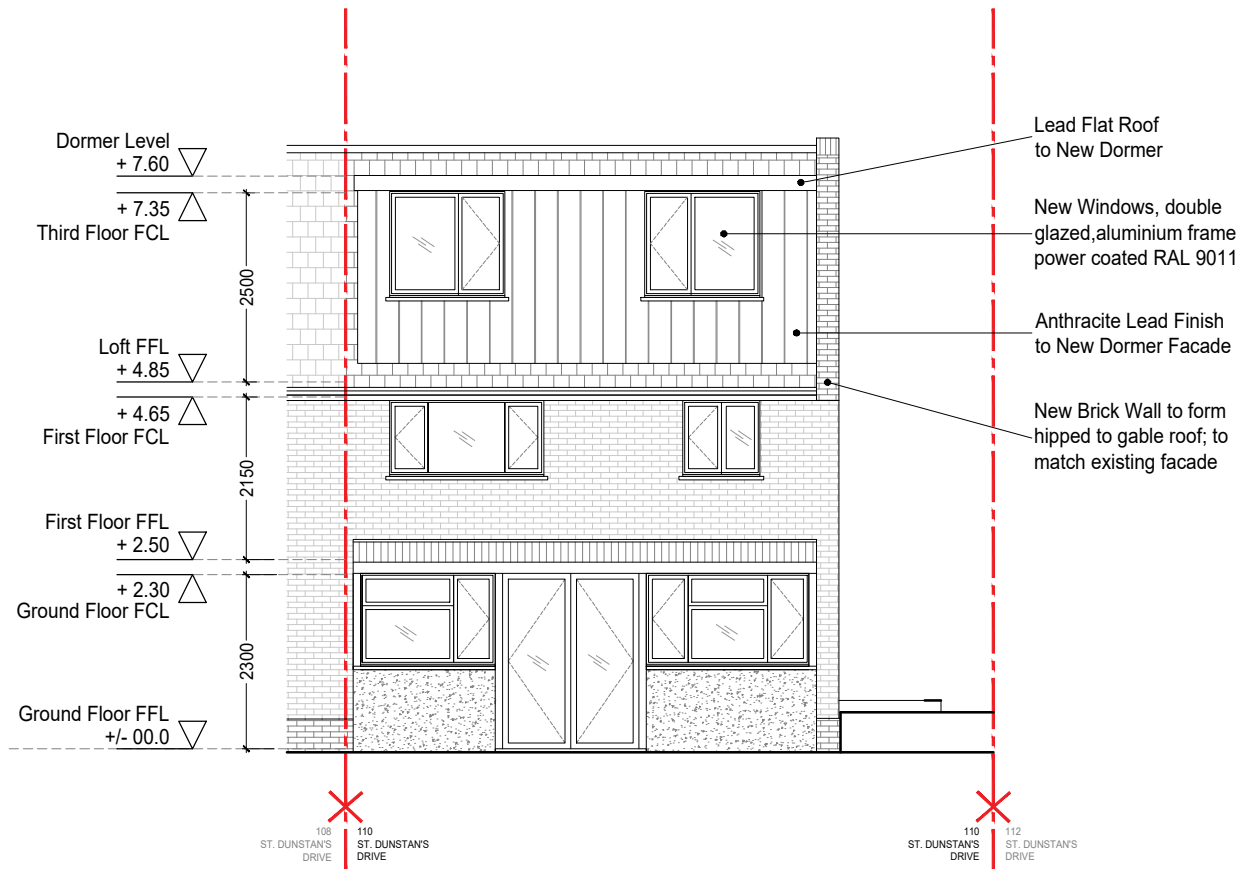

PROPOSED REAR ELEVATION 1:100 @ A3


KEY

|  |             |
|--|-------------|
|  | LEAD FINISH |
|  | ROOF TILES  |
|  | BRICKWORK   |

All measurements in millimetres unless otherwise stated/  
Verify all dimensions on site / This drawing is to be read  
in conjunction with all other relevant drawings and  
specifications / Refer to Architect in case of any  
ambiguity or discrepancy / This drawing and its design  
are copyright / All rights remain the property of MVAA ©

NOTES

THE DRAWING IS NOT FOR CONSTRUCTION

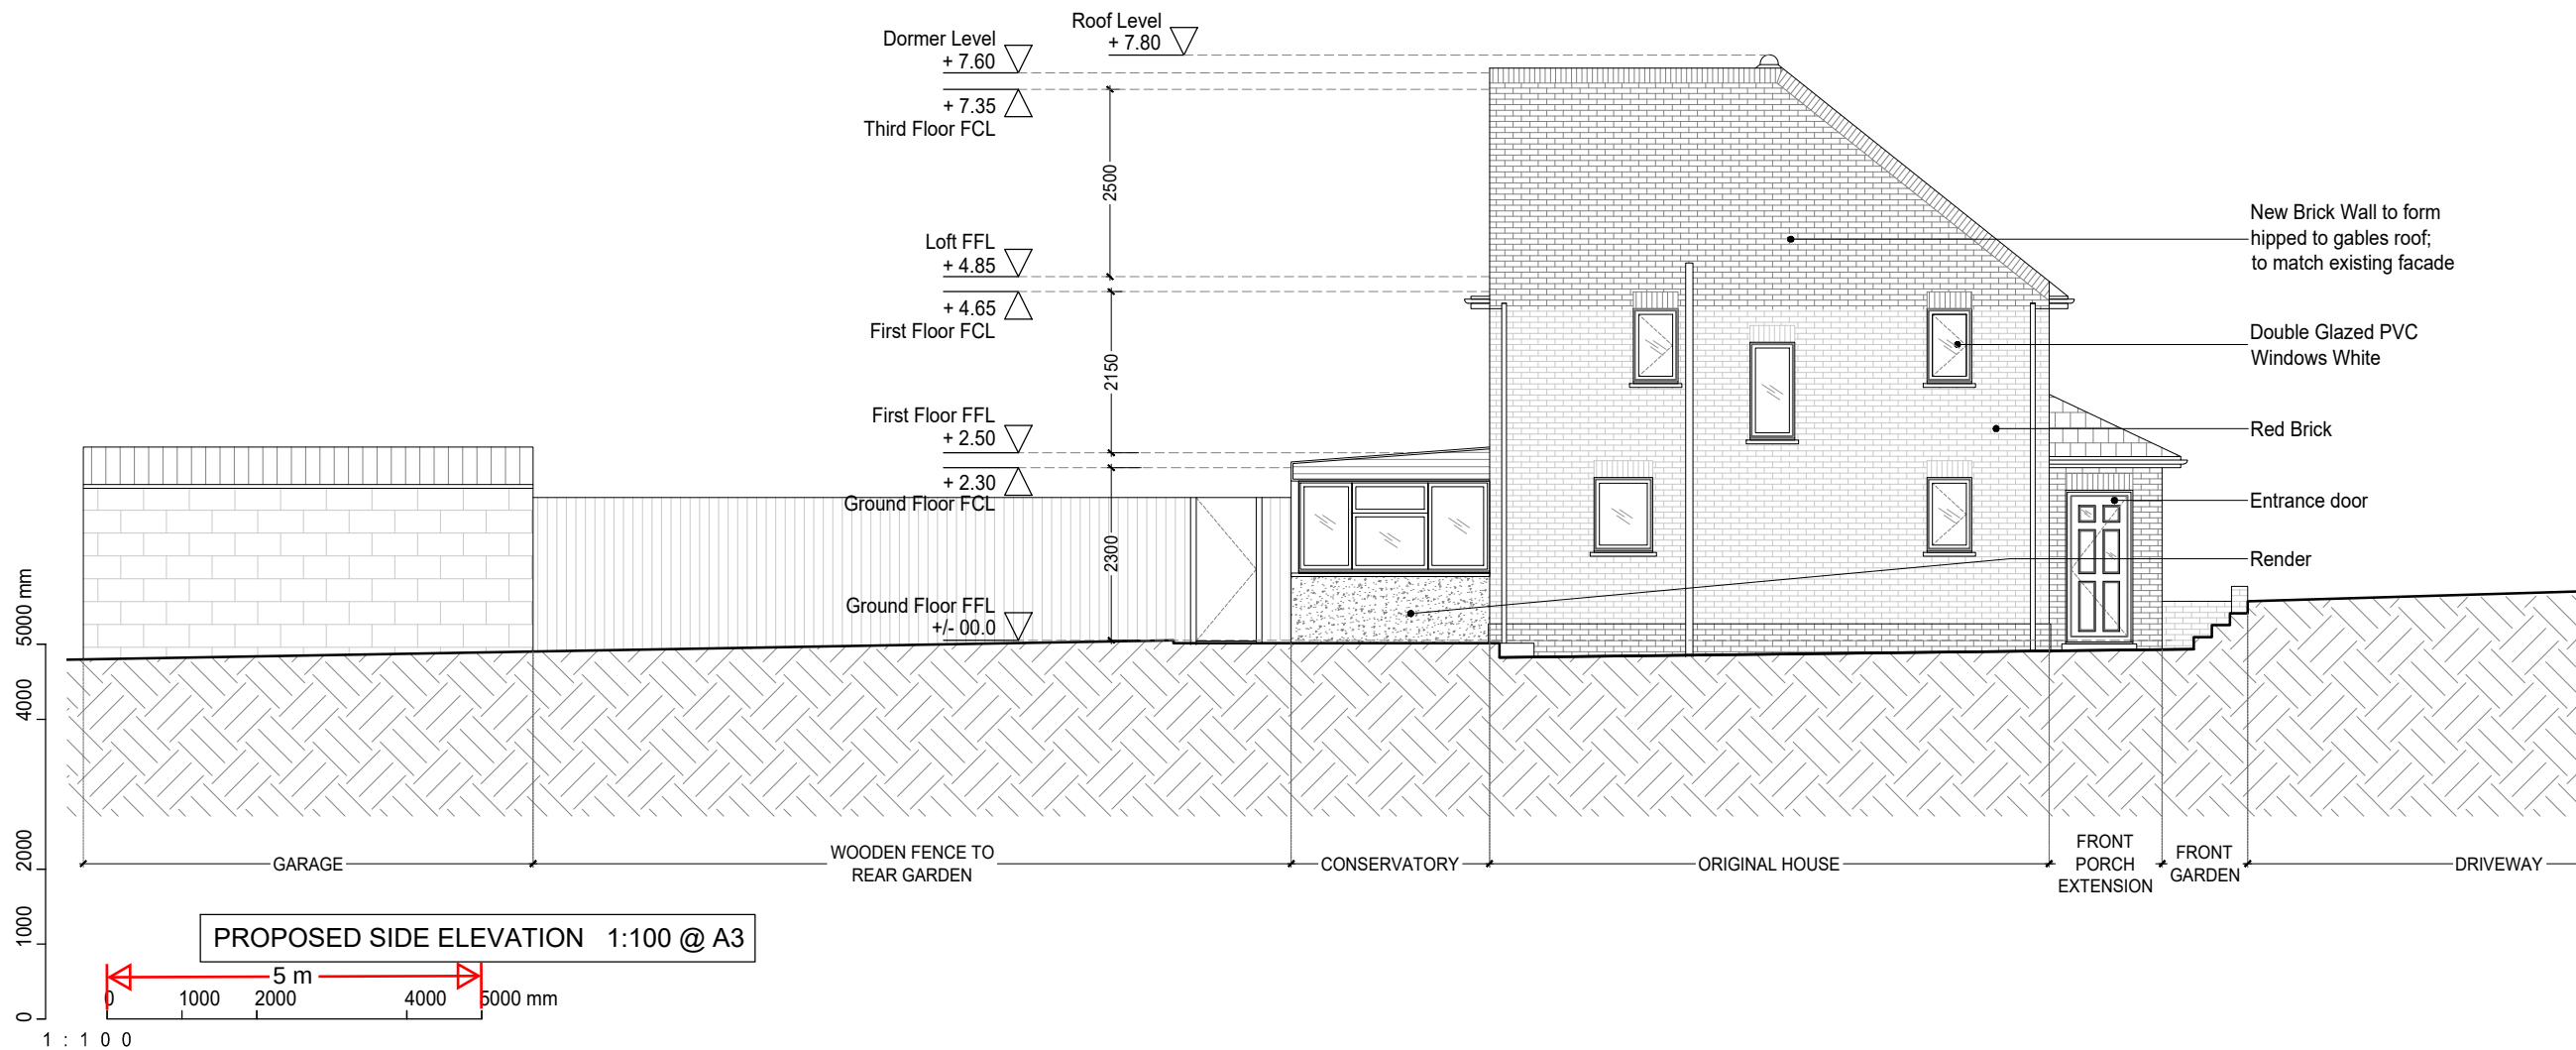

PROPOSED SIDE ELEVATION 1:100 @ A3

|                               |                     |
|-------------------------------|---------------------|
| REVISION                      | DATE                |
| 110 ST DUNSTAN'S DR DA12 4BQ  |                     |
| PROPOSED ELEVATIONS           |                     |
| 25111 - DR - AR - P - 03 - 01 |                     |
| STATUS:                       | ISSUED FOR PLANNING |
| DATE:                         | MARCH 2025          |
| SCALE:                        | 1:100 @ A3          |
| DRAWN:                        | CV                  |
| CHECKED:                      | KM                  |
| www.mvaa.co.uk                | contact@mvaa.co.uk  |