

Do not scale this drawing.
All dimensions to be checked on site before
commencement of works on site.
This drawing is the copyright of the
Building Consultants

No	Date	Revision



EXISTING SIDE ELEVATION






PROPOSED SIDE ELEVATION



EXISTING FRONT ELEVATION



PROPOSED FRONT ELEVATION

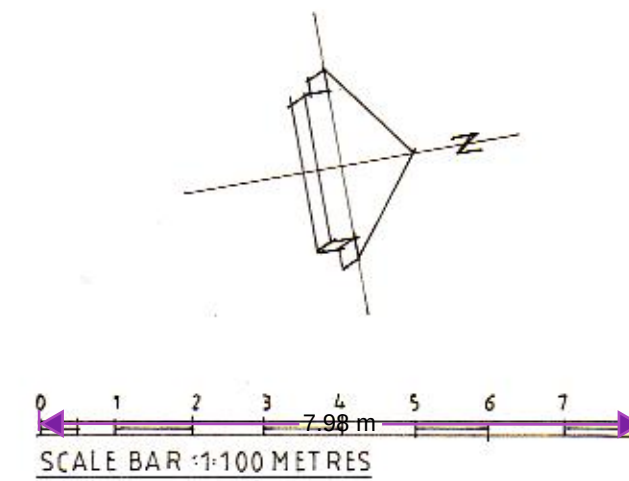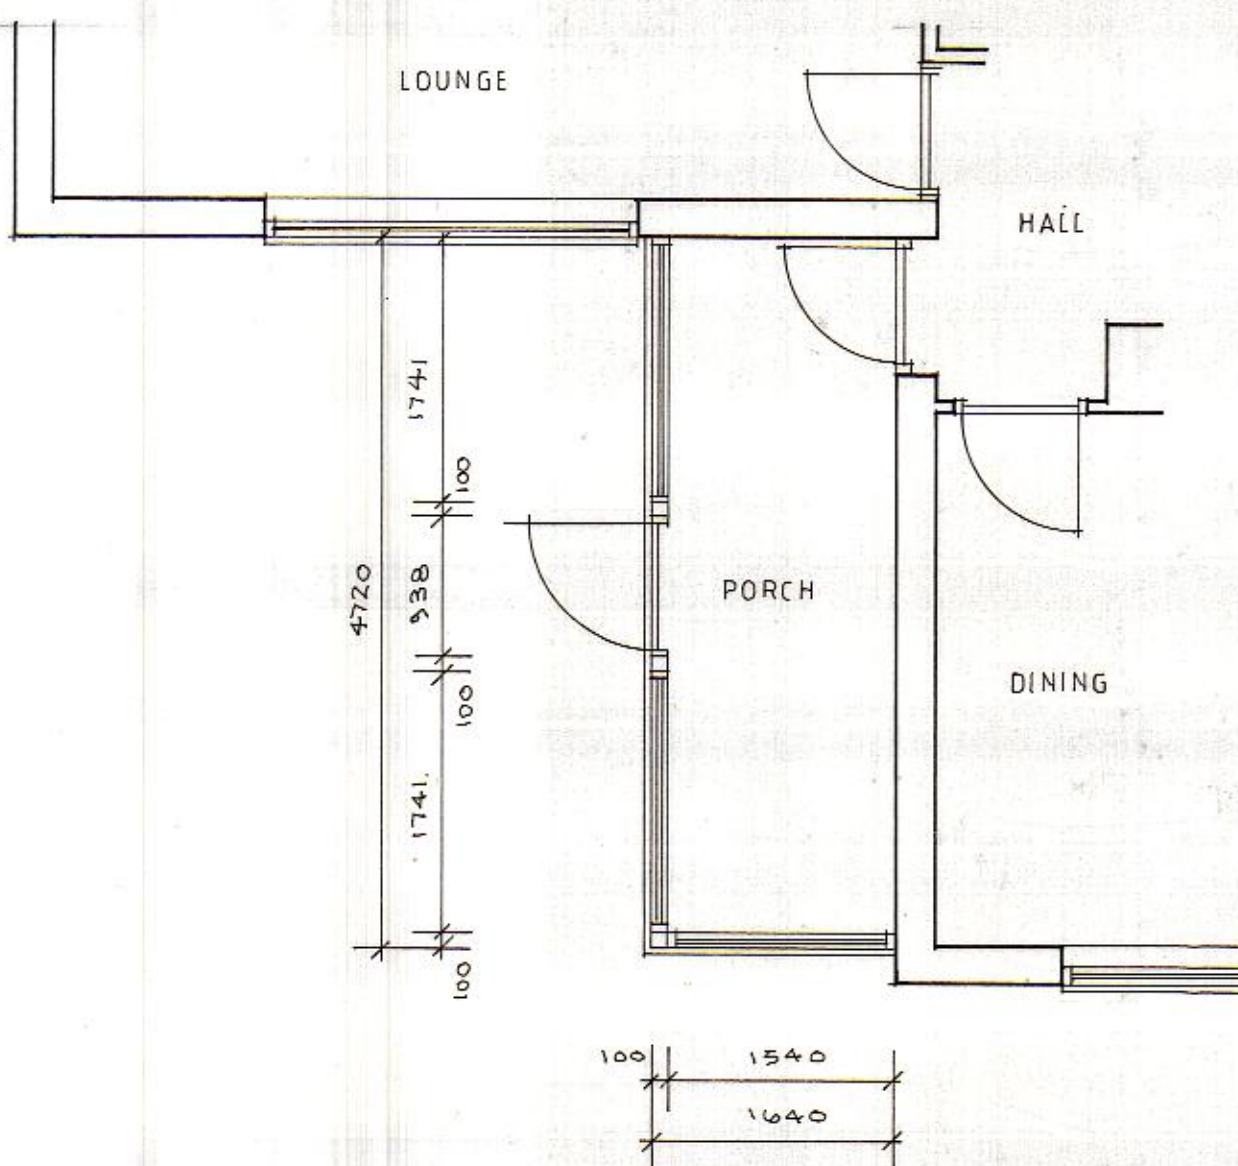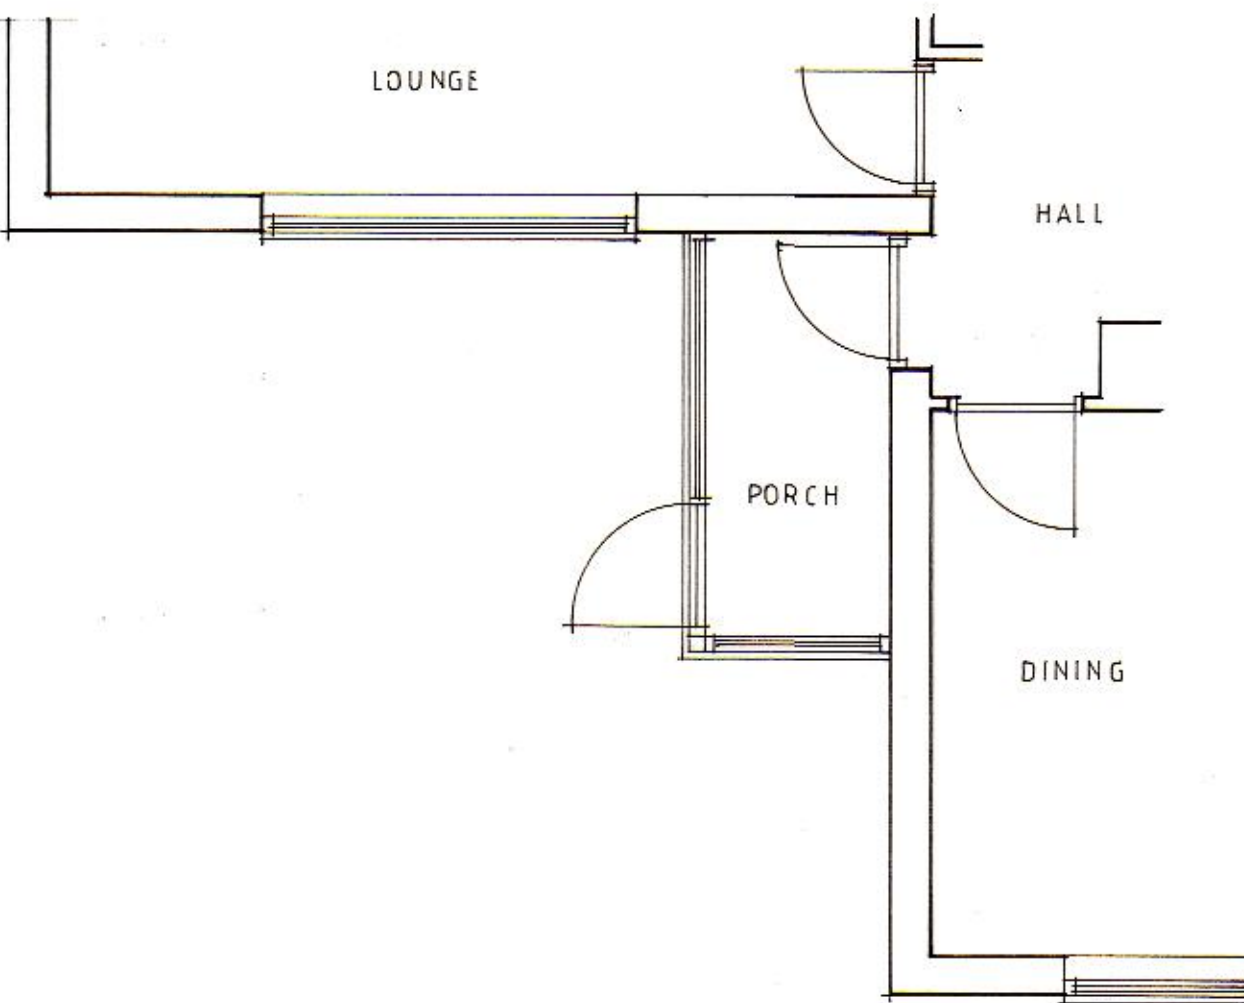

Client. MR & MRS PAGE		
Job. PROPOSED PORCH THE TIMBERS MELLIKER LANE, MEOPHAM		
Drawing. EXISTING & PROPOSED PLANS & ELEVATIONS		
Date MAR.25	Scale 1:100	Drawn by ASB
Job no. 25/11	Drawing no. P.03.	Revision no.