

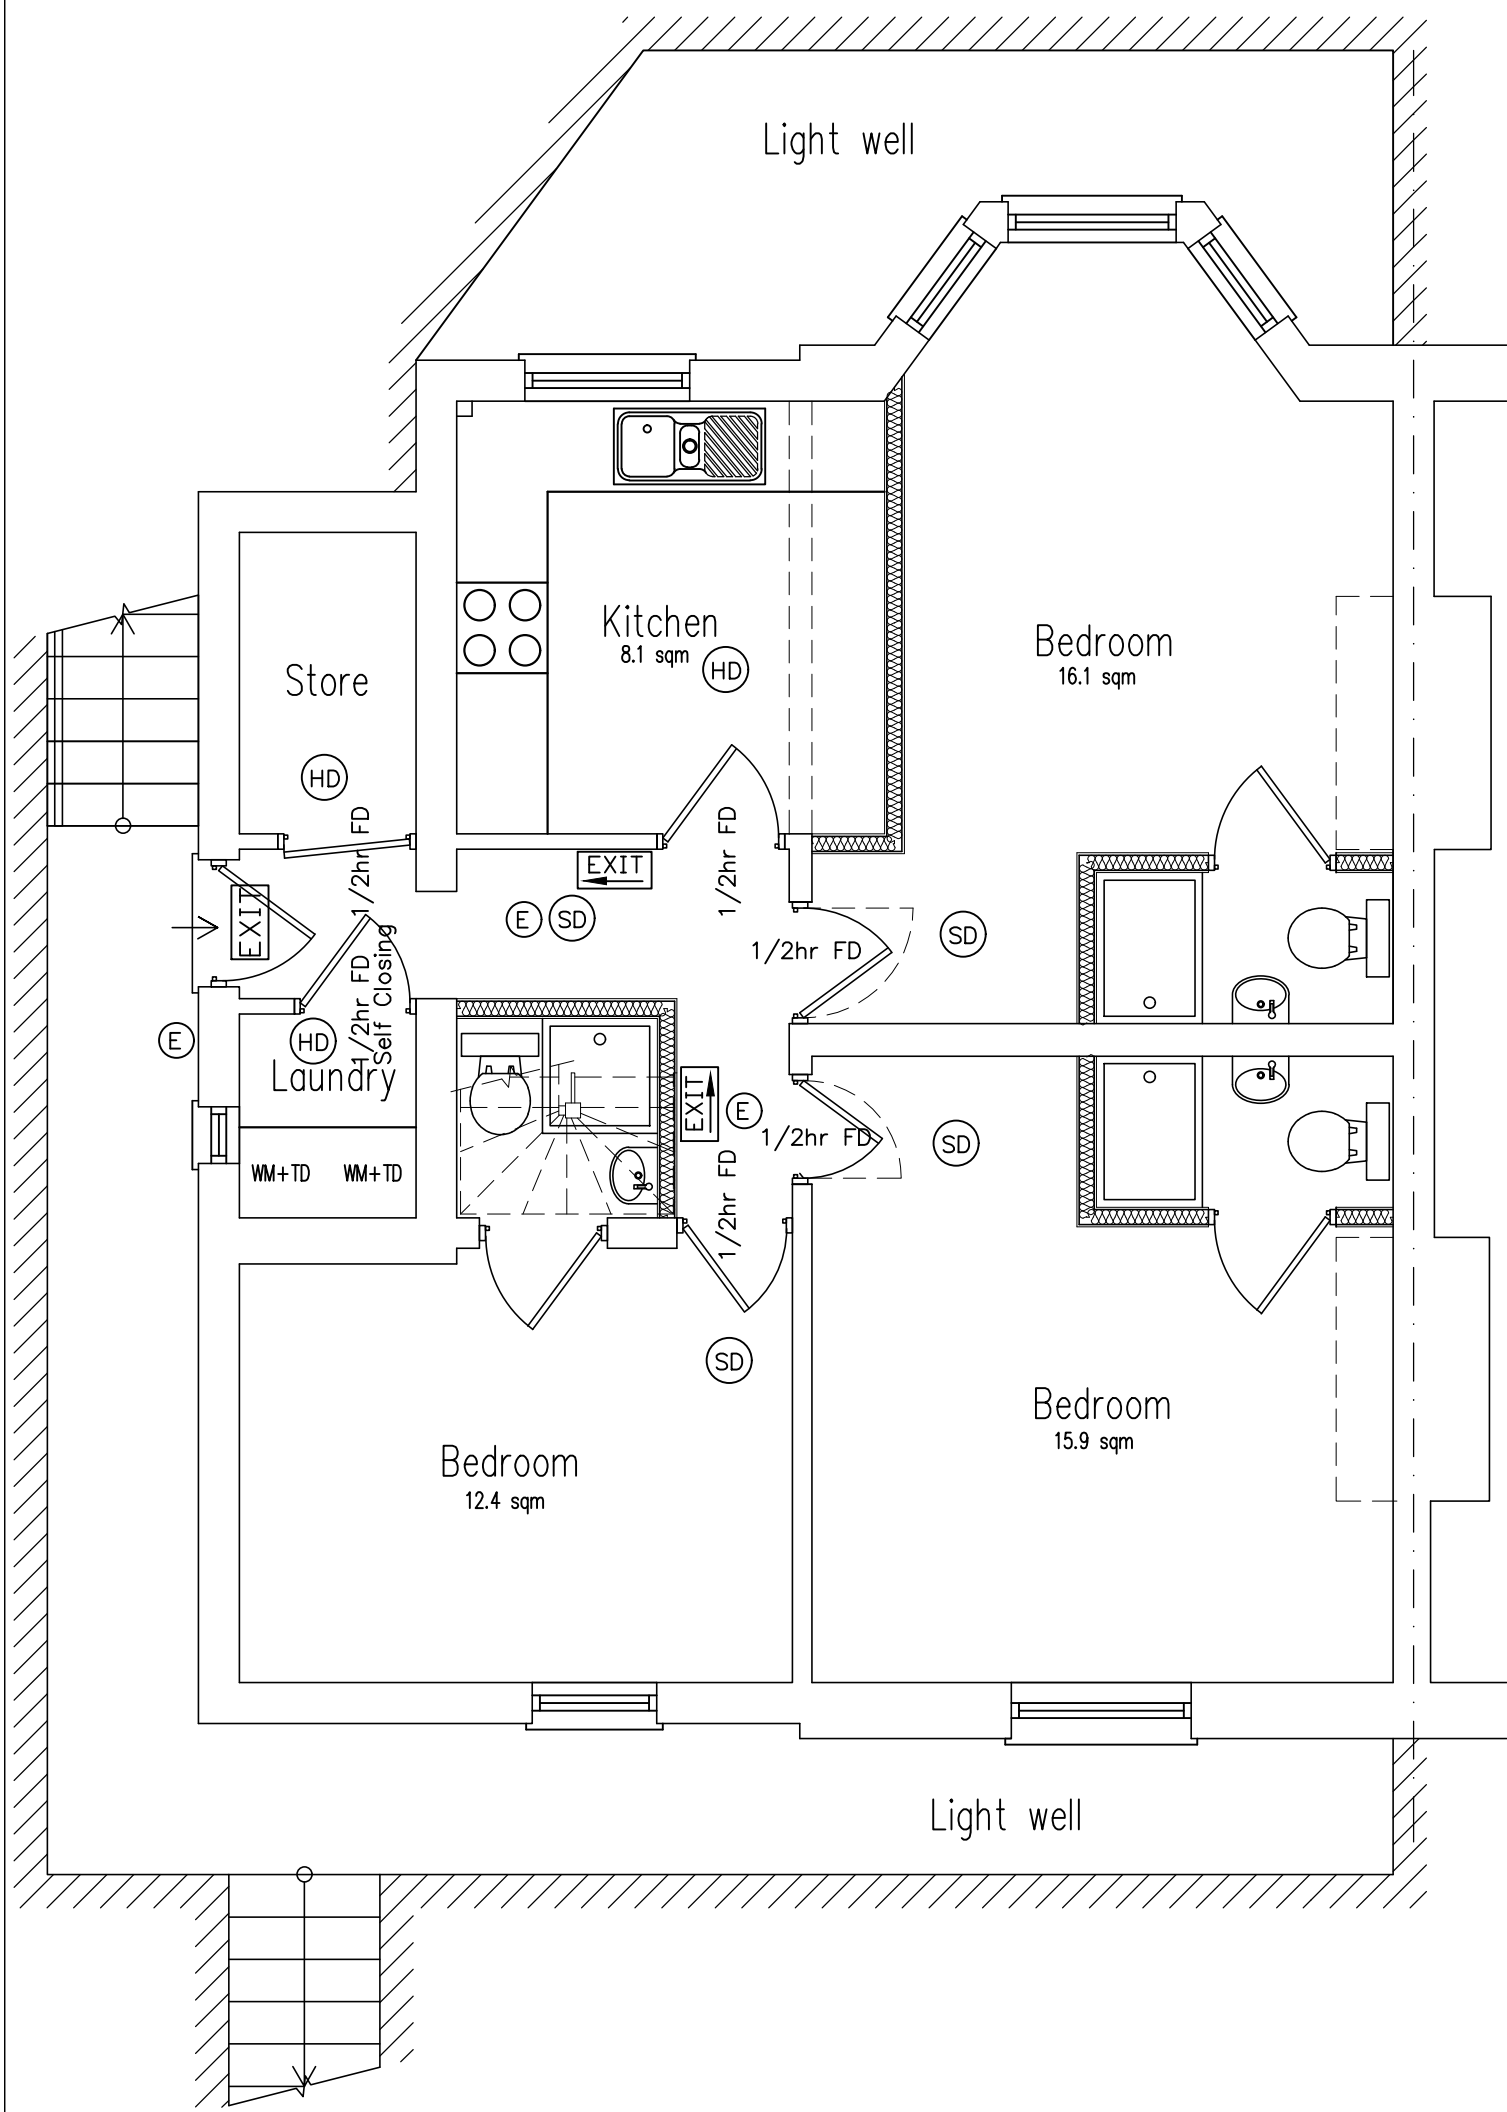


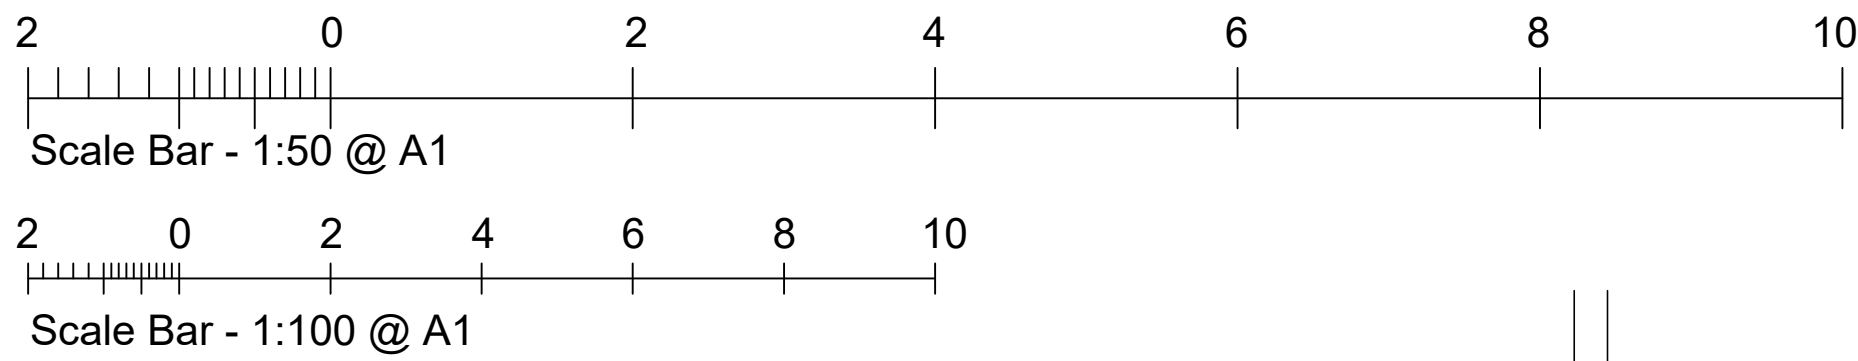


Proposed Lower Ground Floor Plan
Scale 1:50 @ A1


- Denotes existing structure to be demolished
- Denotes smoke/ heat detector
- NON-ILLUMINATED EXIT SIGN
- Emergency lighting

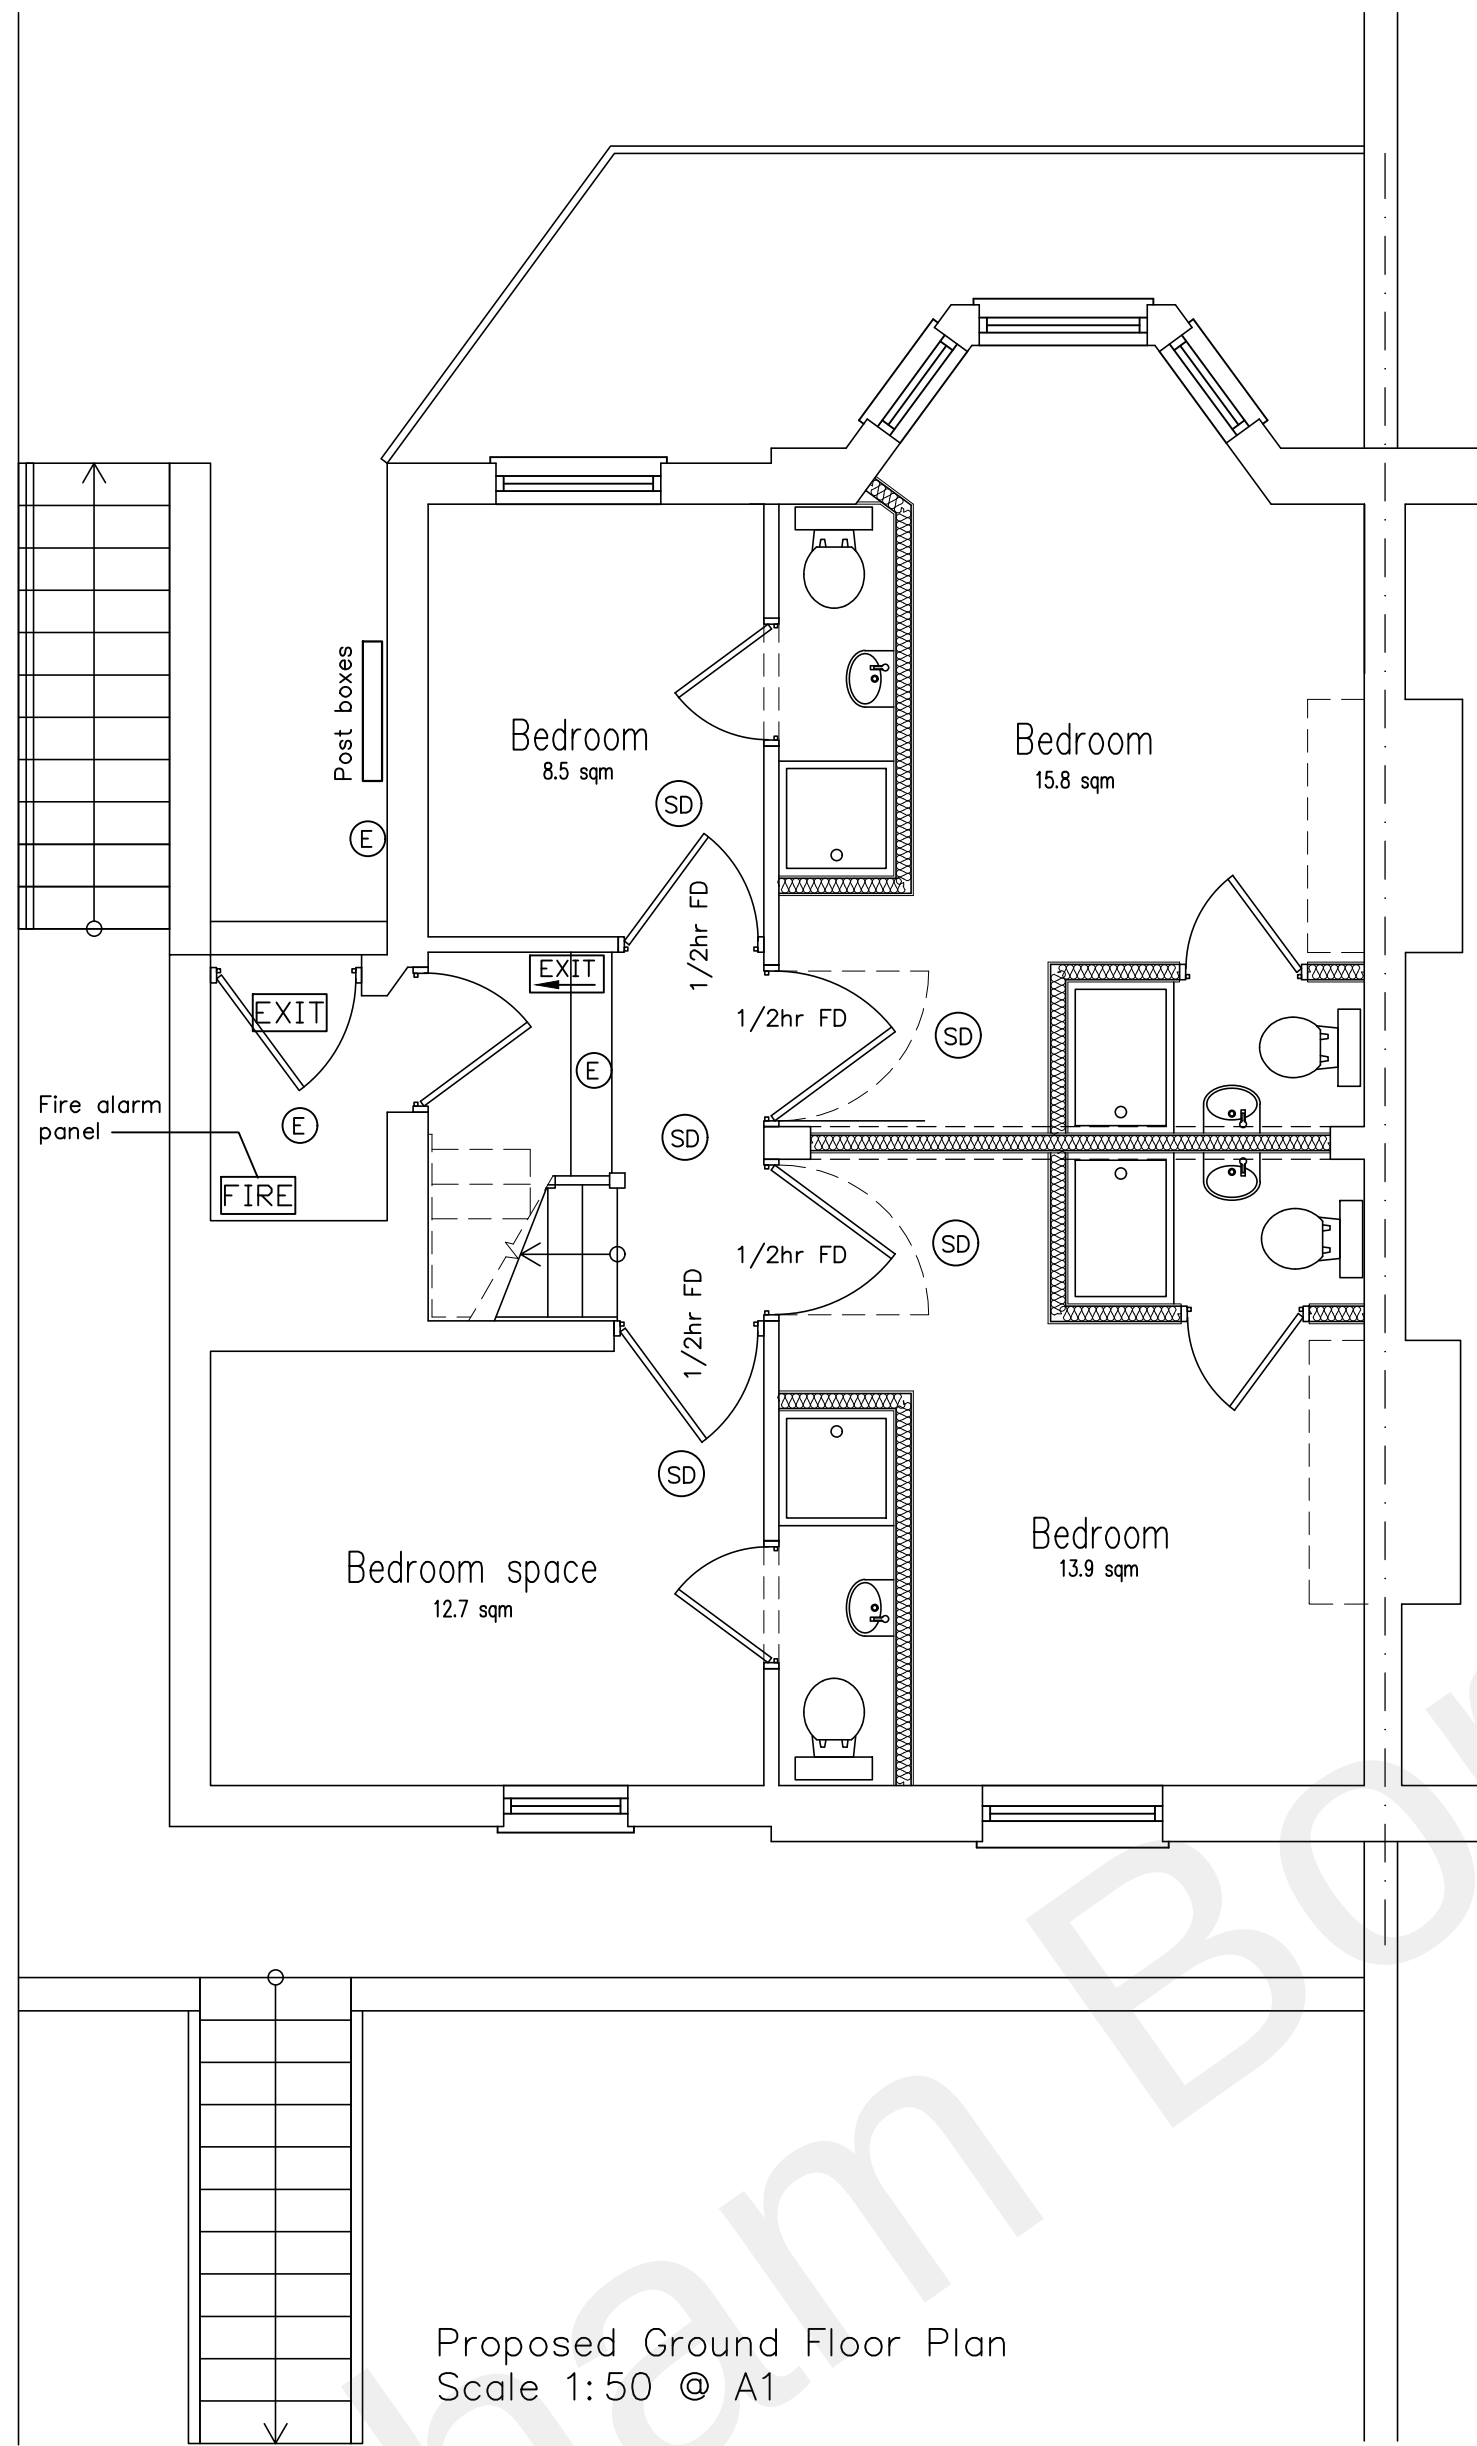

Proposed Ground Floor Plan
Scale 1:50 @ A1

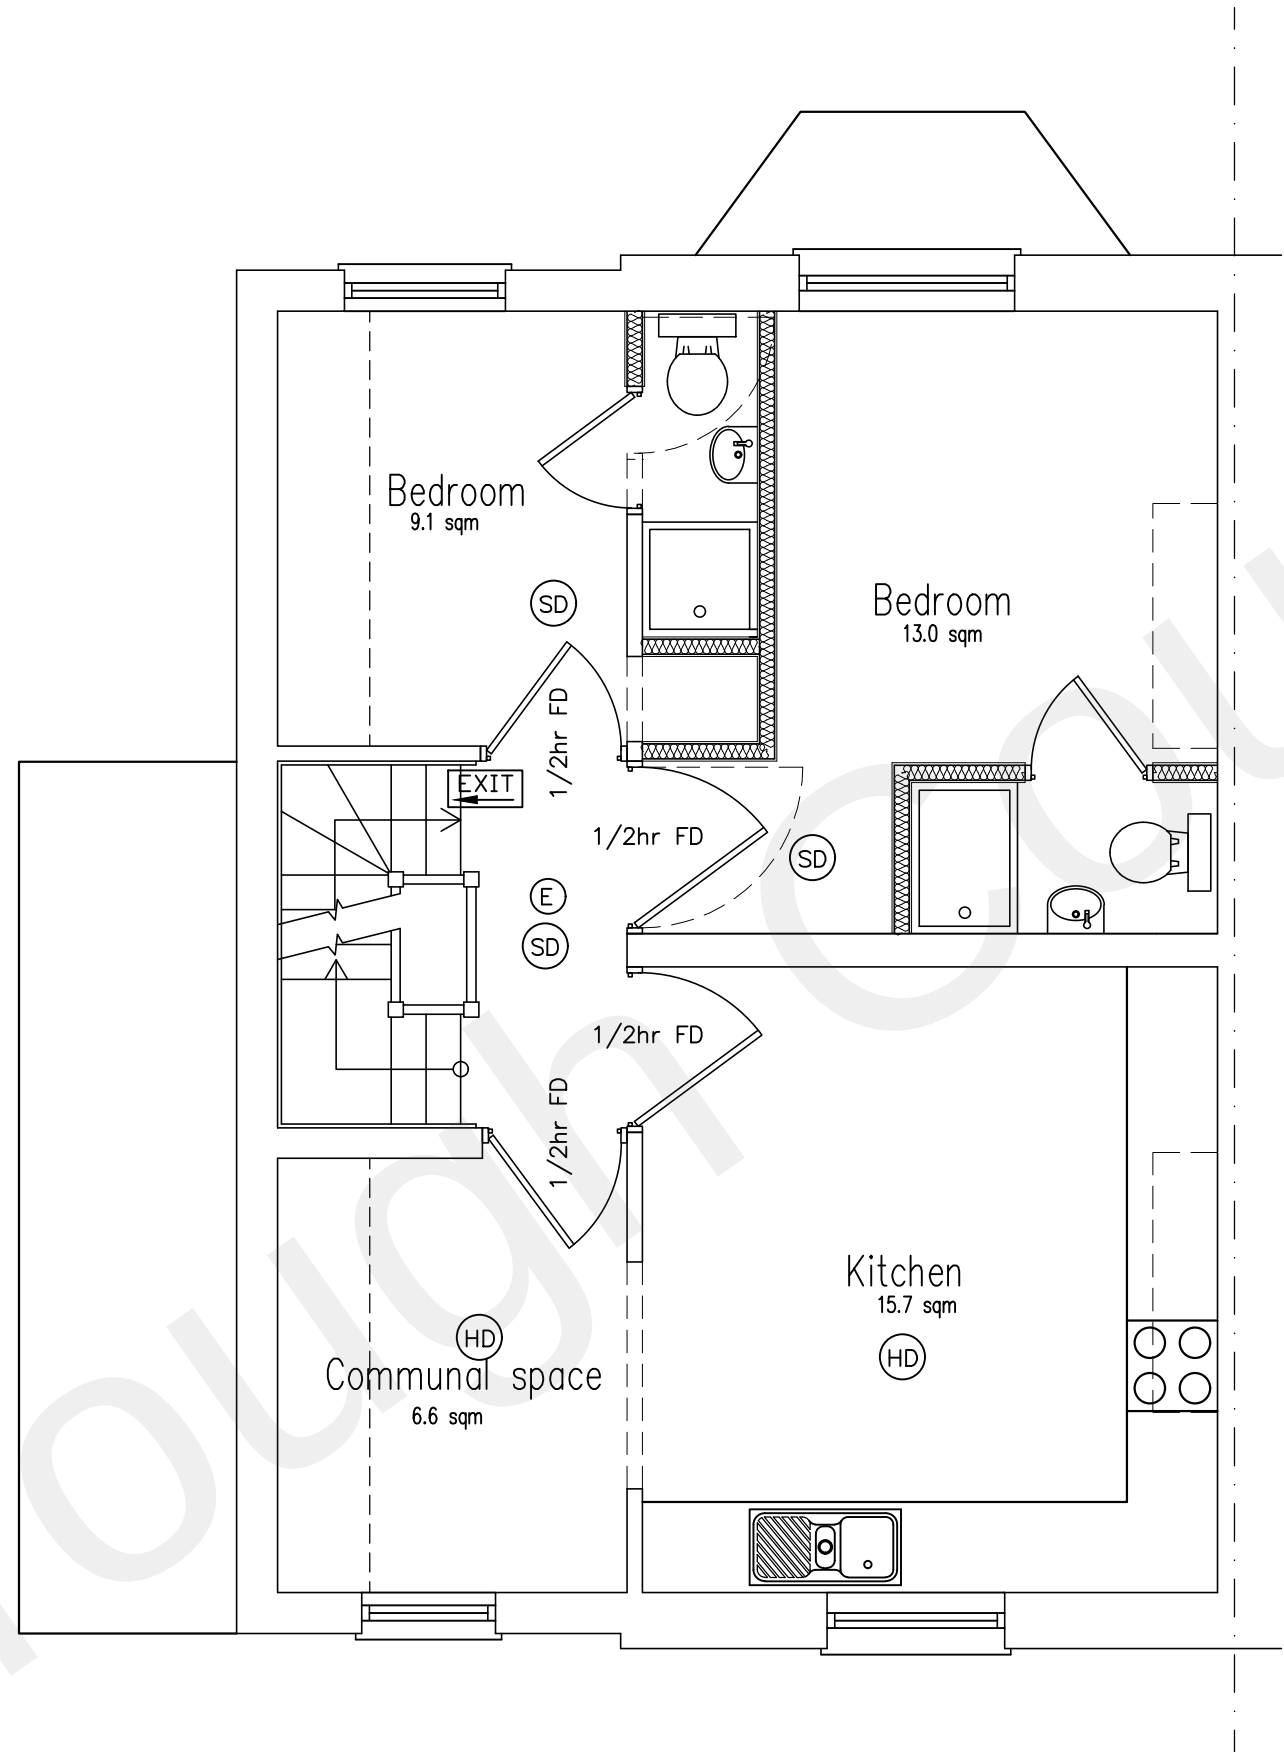

Proposed First Floor Plan
Scale 1:50 @ A1

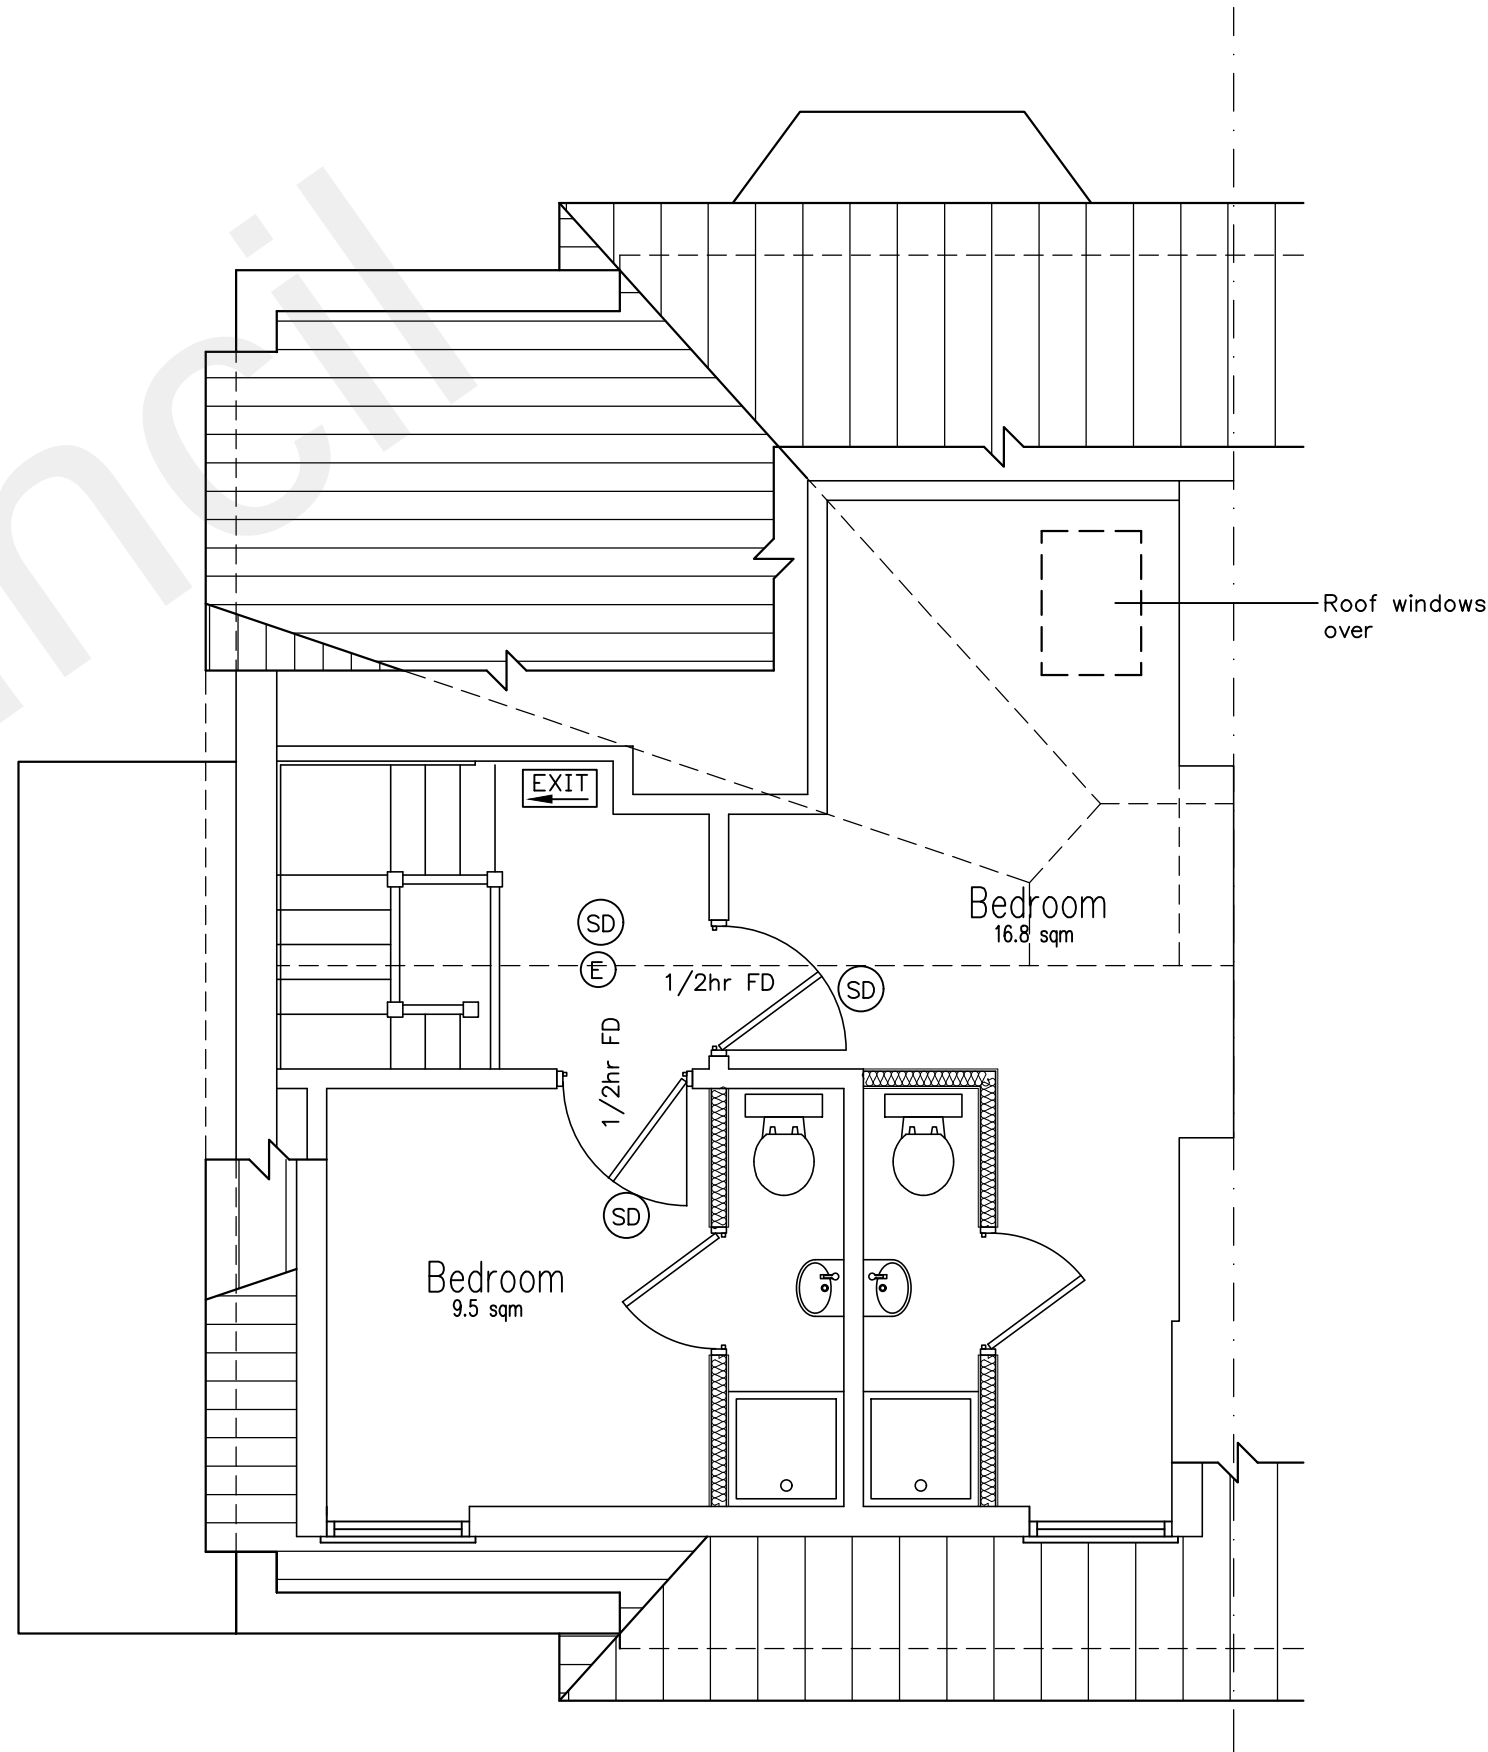

Proposed Second Floor Plan
Scale 1:50 @ A1




Proposed Front (West) Elevation
Scale 1:100 @ A1
(Unaffected by application)



Proposed Side (South) Elevation
Scale 1:100 @ A1
(Unaffected by application)



Proposed Rear (East) Elevation
Scale 1:100 @ A1
(Unaffected by application)

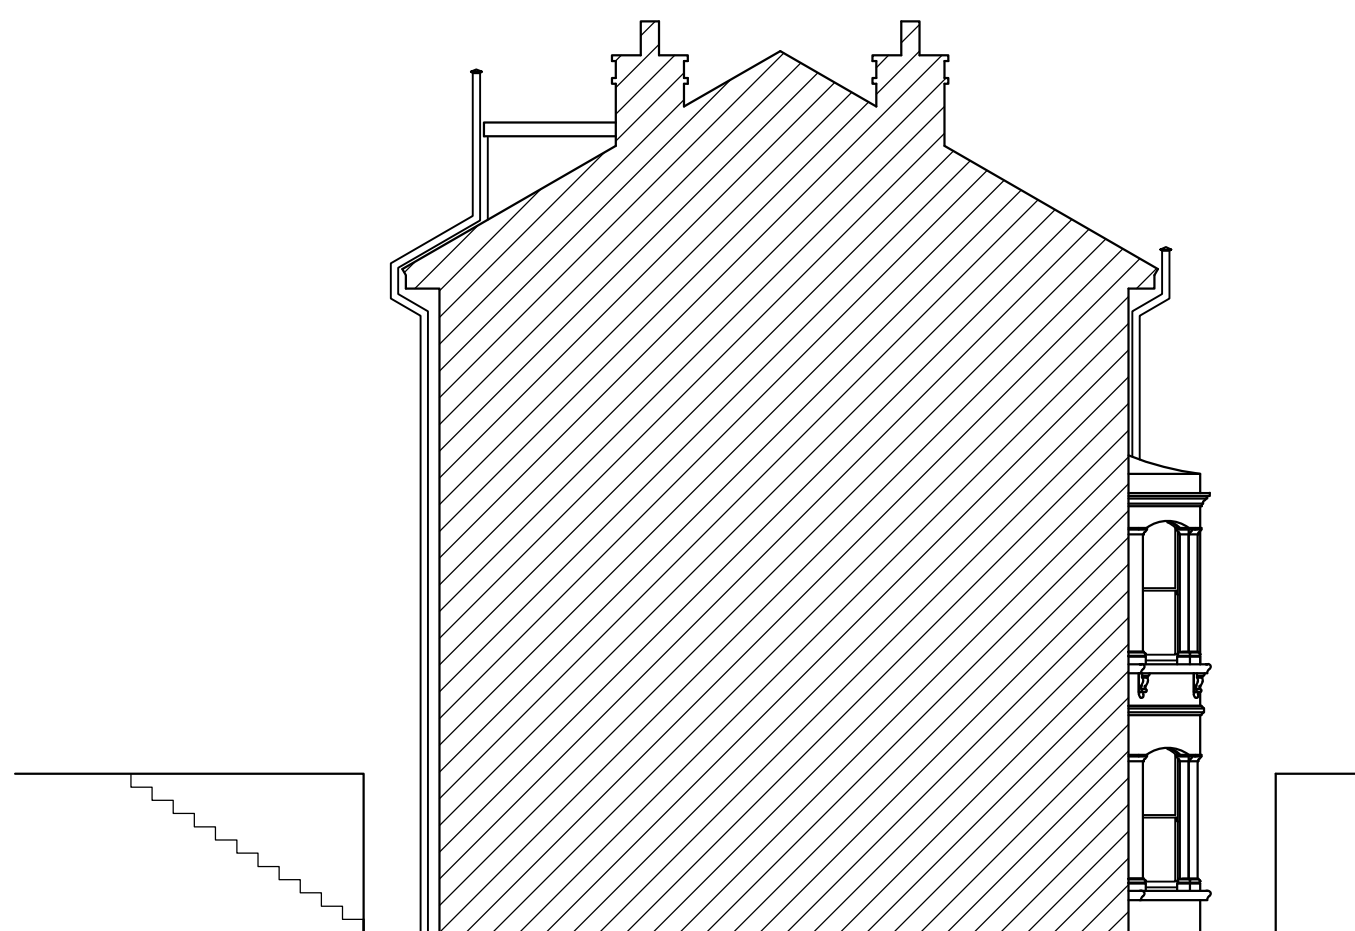

Proposed Side (North) Elevation
Scale 1:100 @ A1
(Unaffected by application)

PROJECT: 13 The Grove, Gravesend Kent DA12 1DX	
TITLE: Proposed Floor Layouts, Elevations	
SCALE: as shown @ A1	DATE: May 22
Drawing No. 1455-06	REV.

