


Notes:

- Do not scale from this drawing.
- All dimensions to be verified on site and is in mm.
- Builder to verify all dimensions, heights and levels prior to commencement of work.
- All documents shall be checked to ensure that they are compatible by the contractor before construction commences. In the event of apparent ambiguity or contradiction the engineer and/ or architect shall be notified immediately.
- The contractor in preparing his estimate shall visit the site and acquaint himself with the problems involved.
- The contractor shall issue all statutory notices to the local Authority during progress and completion of works.

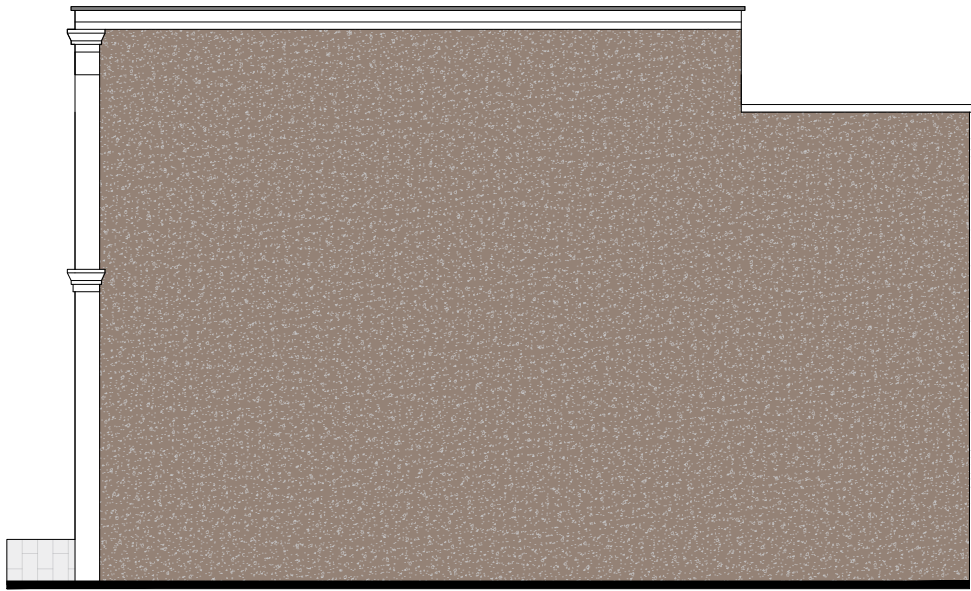


Existing West Elevation




Existing South Elevation




Existing East Elevation

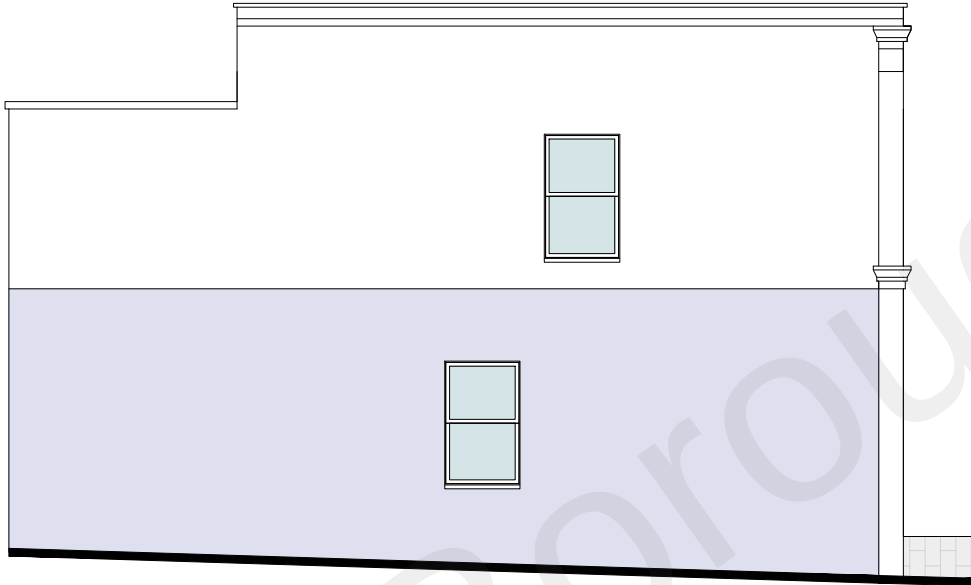


Existing North Elevation

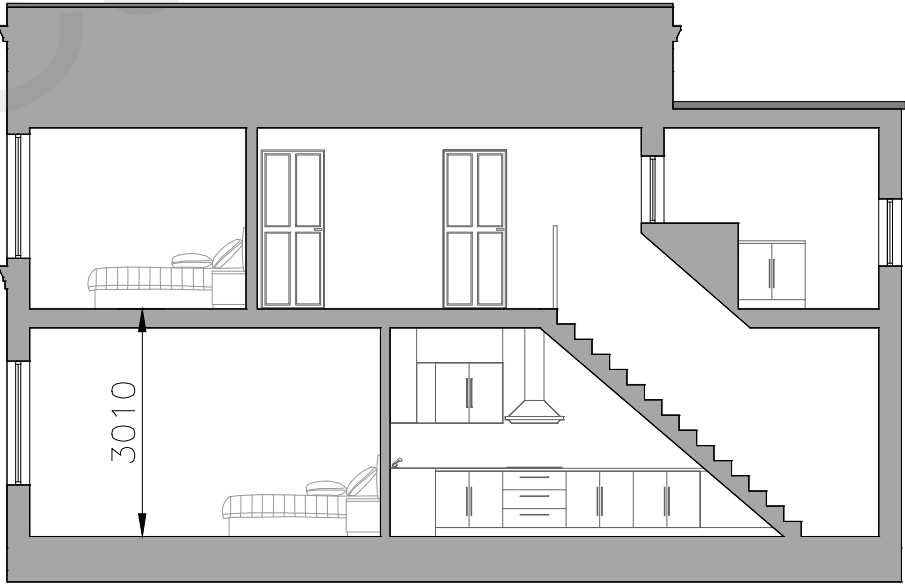

Existing Section

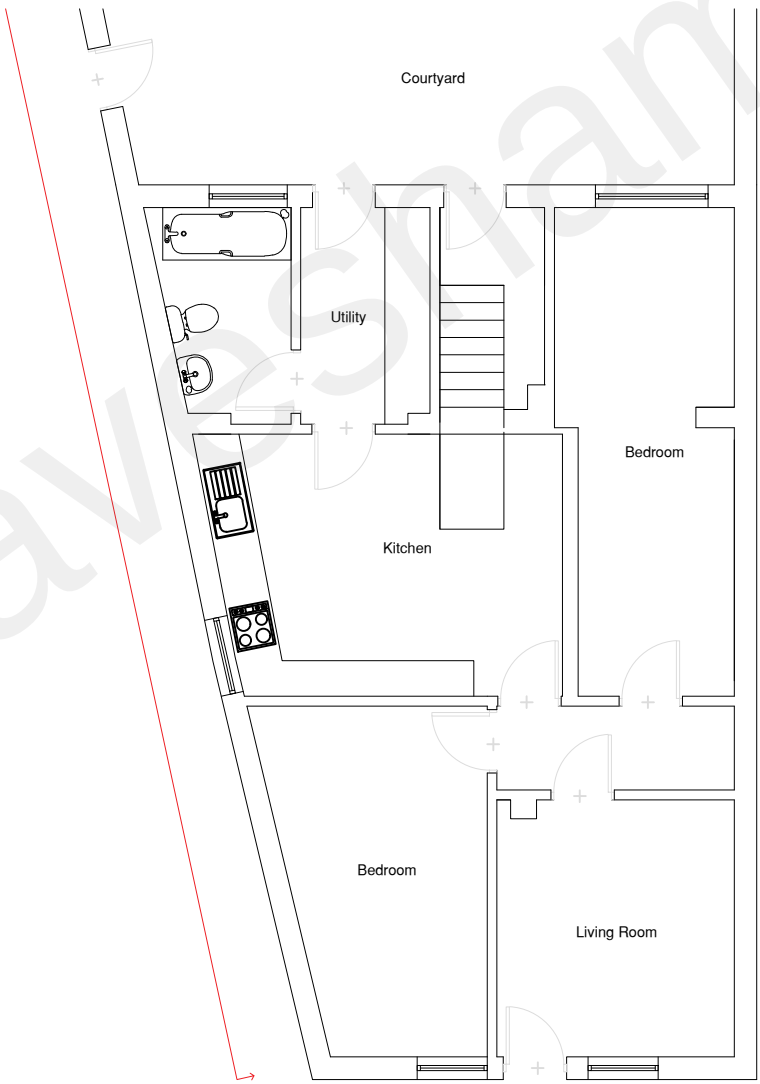

Existing Ground Floor

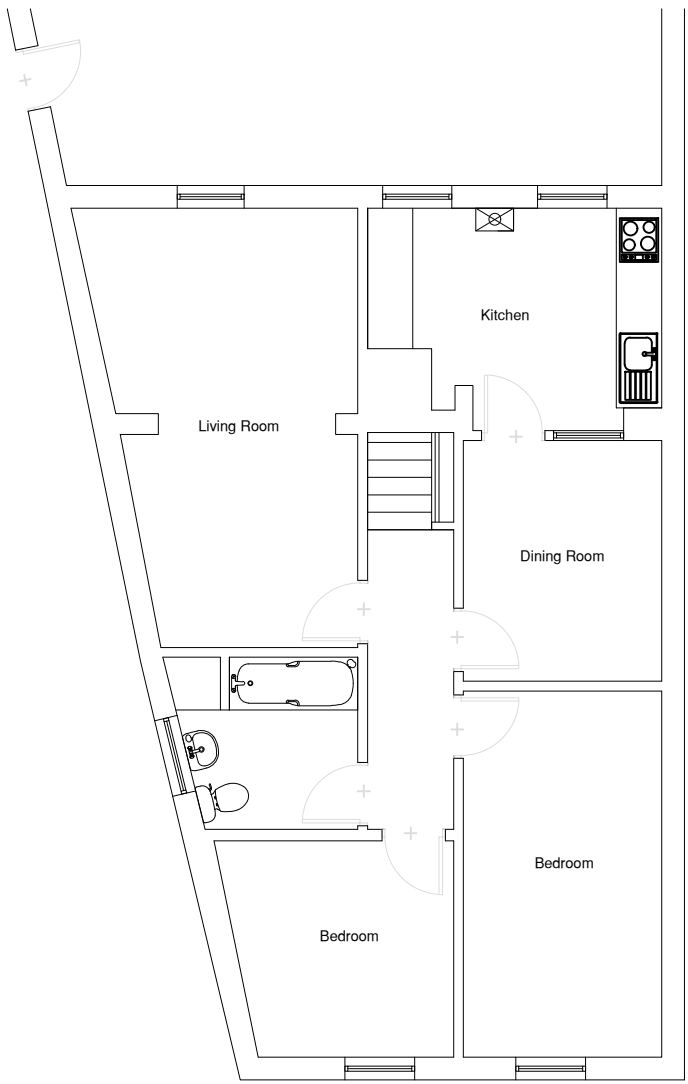

Existing First Floor

REV:	DESCRIPTION:	BY:	DATE:
A	-	-	-/-/-

PLANNING
**BARRON
EDWARDS
STERLING**
Whitehall Place
47 The Terrace,
Gravesend, Kent
DA12 2DL
01474 247 787
info@barronedwards.co.uk
www.barronedwards.co.uk

SITE:
40 Wrotham Road
Gravesend
Kent
DA11 0QF

TITLE:
Existing Plans and Elevations

SCALE AT A2: 1:100	DATE: 16.05.22	DRAWN: SA
PROJECT NO: 220313	DRAWING NO: 002	REVISION: A

Scale 1:100 0 1 2 3 4