





The Contractor is to check all dimensions on site and report any discrepancies to the Contract Administrator. This drawing is to be read in conjunction with all other standard documentation.


NEIGHBORING
PROPERTY
HOUSE NO. 125

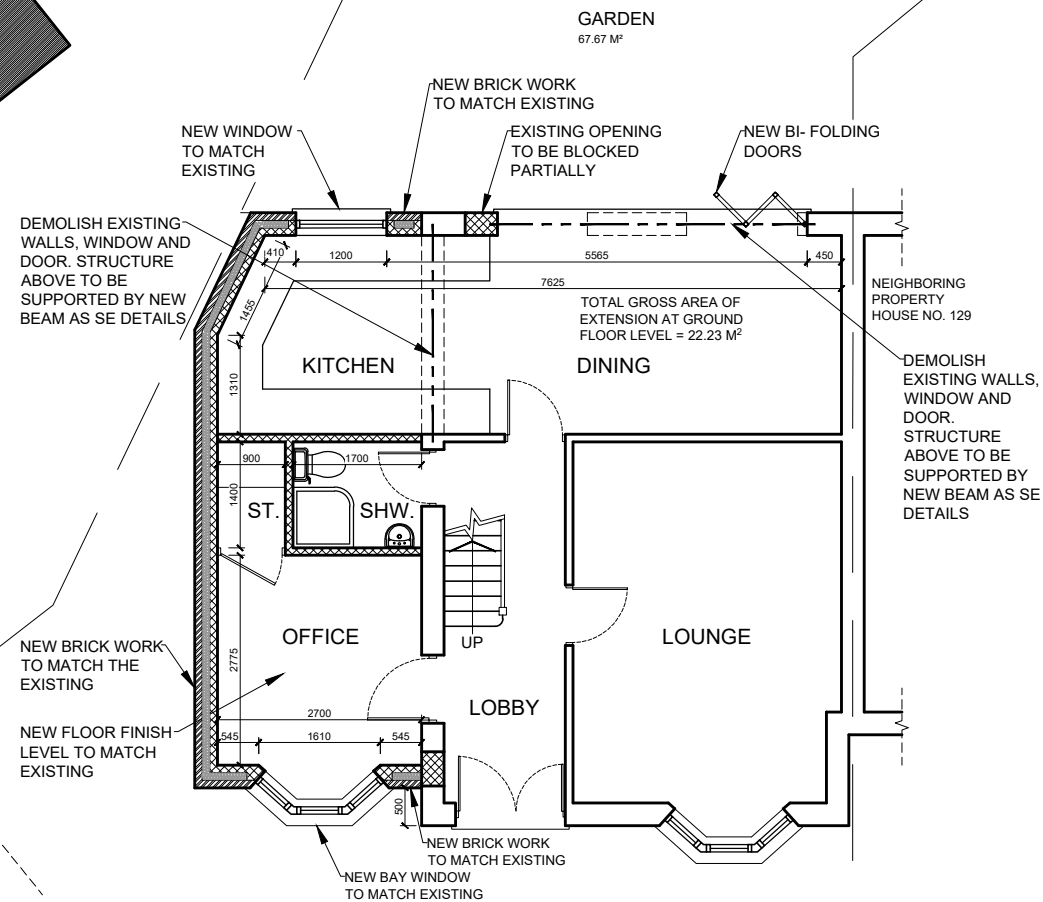


PROPOSED GROUND FLOOR PLAN

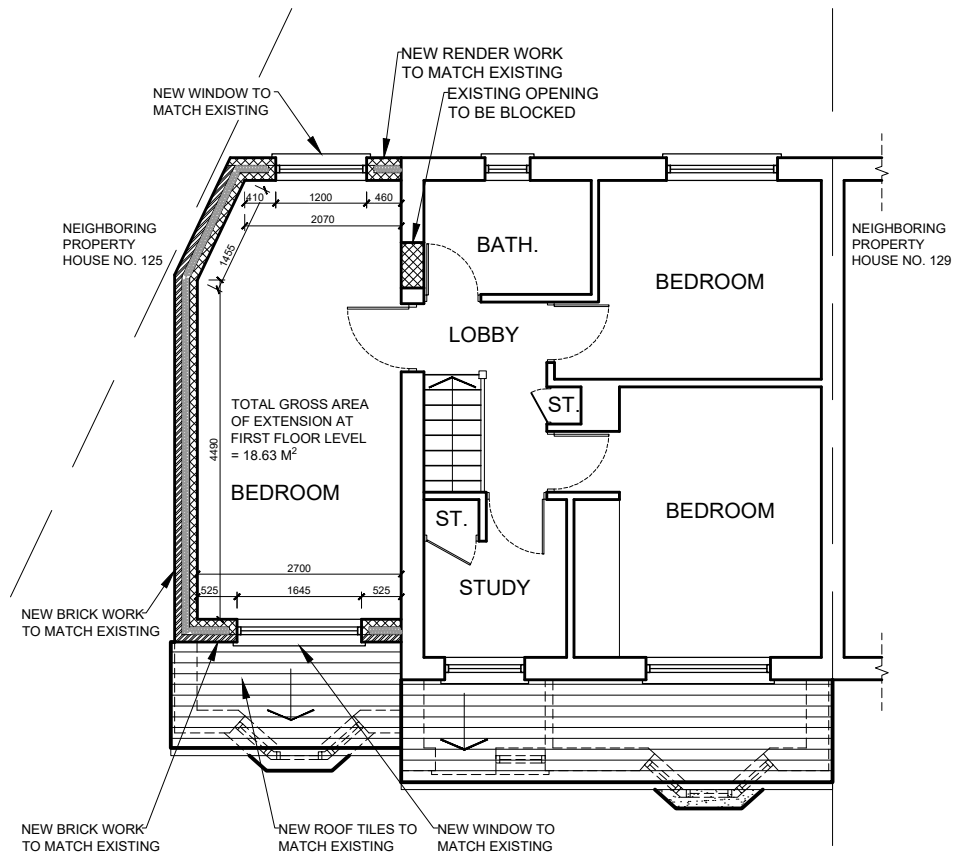

PROPOSED FIRST FLOOR PLAN

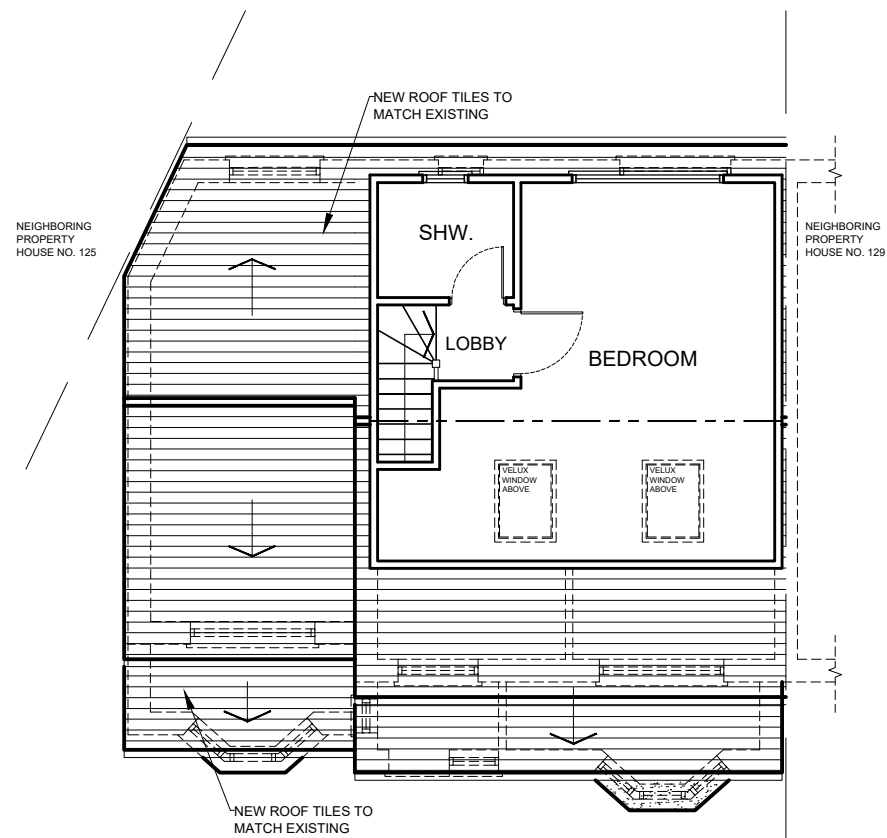

PROPOSED LOFT PLAN

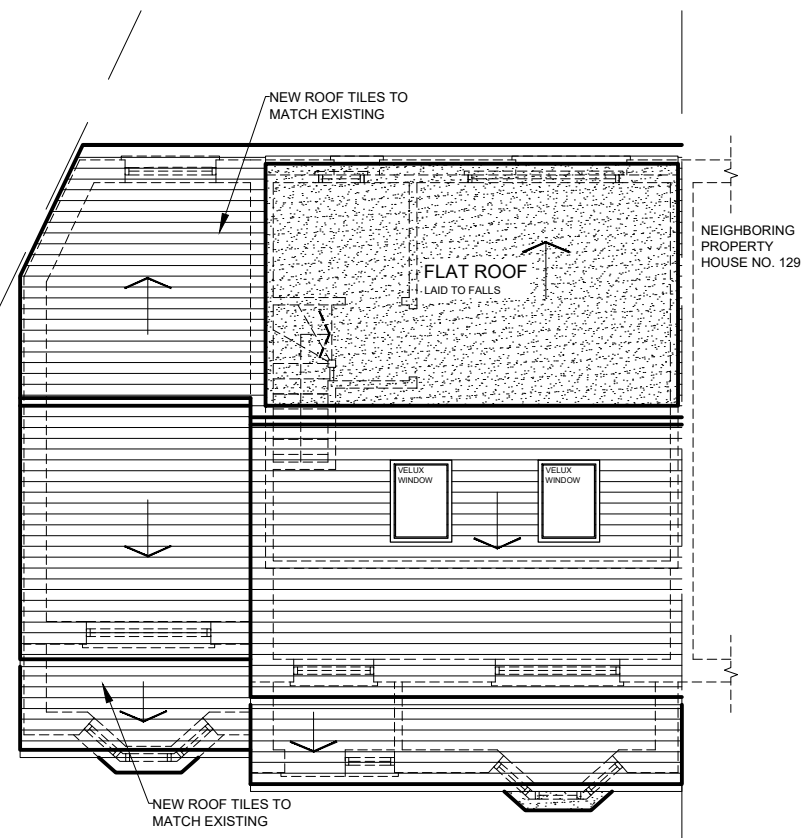

PROPOSED ROOF PLAN

rev.	description	date	chkd.
			
93 Cotmandene Crescent, Orpington, Kent BR5 2RA			
020 3004 9238 07931 931 035			
s.nagpal@dapconsultants.co.uk www.dapconsultants.co.uk			
project : 127 Dene Holm Road Gravesend			
drawing title : Proposed Floor Plans And Block Plan			
drawn: TK	chkd: SS	date: 21.07.2025	
status: Planning		scale: 1:100@A3	
proj no: 2815	drg no: 04	rev no: A	