




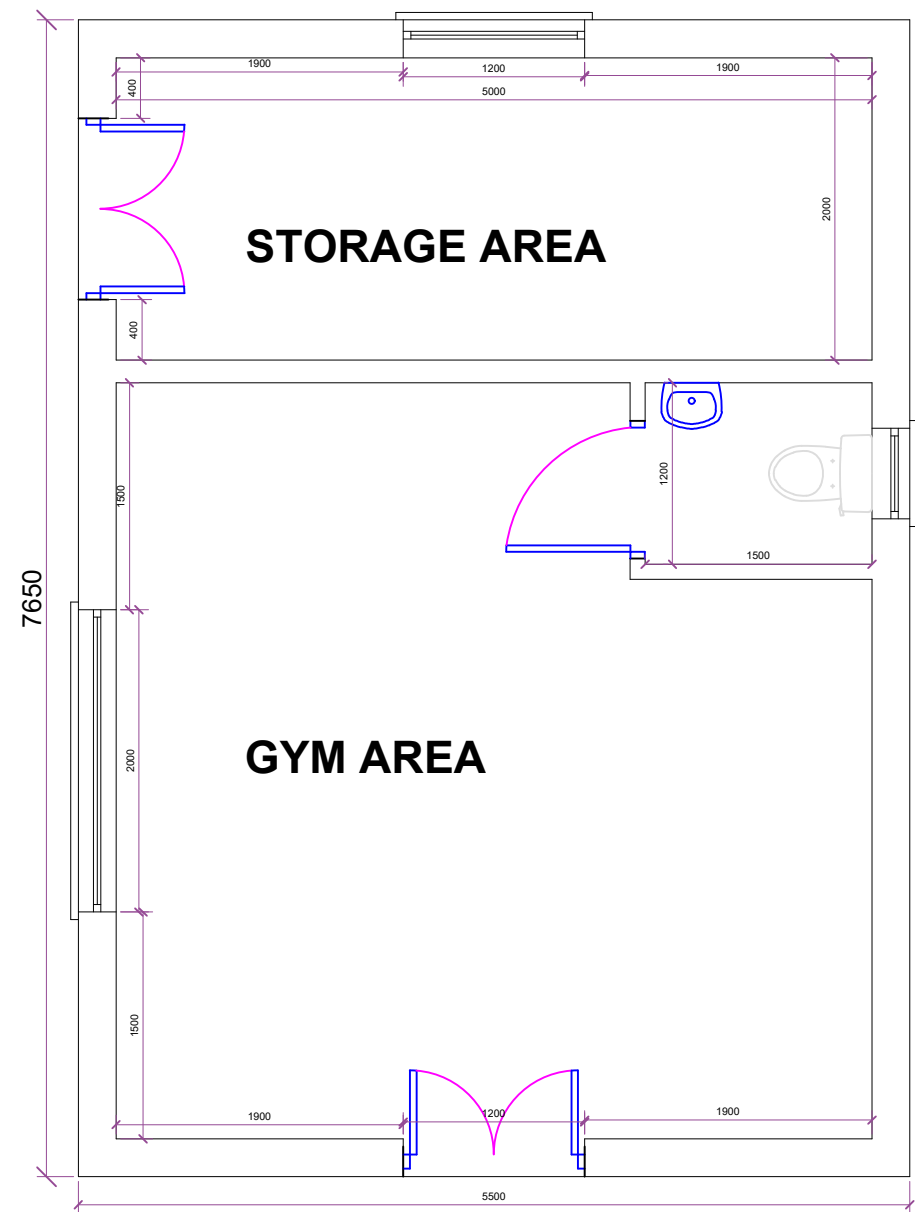

FLOOR PLAN

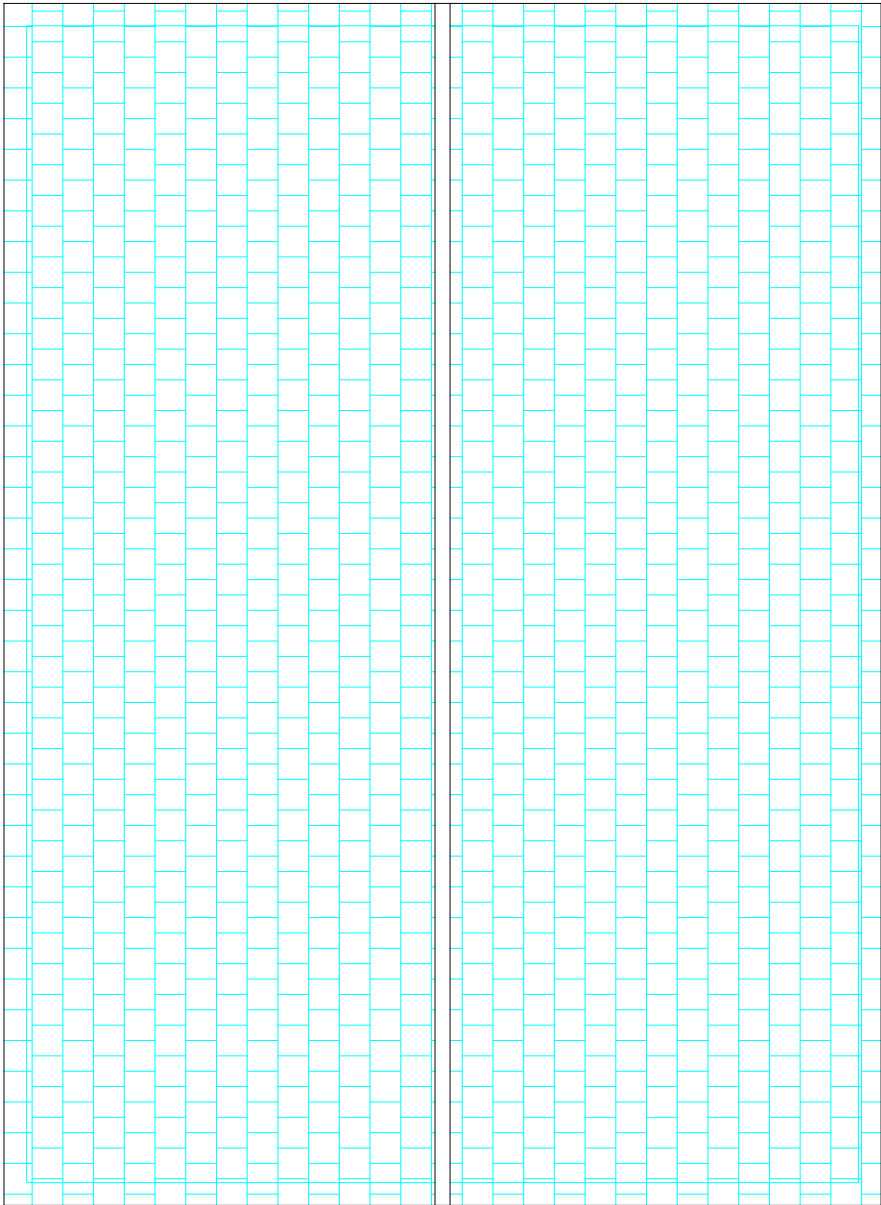

ROOF PLAN

 

SCALE

AGENT S HANSPAL BSc MRICS		
PROJECT GARDEN ROOM FOR MR AND MRS PENEV		
ADDRESS 12 LENNOX ROAD GRAVESEND KENT DA11 0EP		
DWG No. LRGB.01	SCALE 1:50@ A3	DATE AUG 2025