




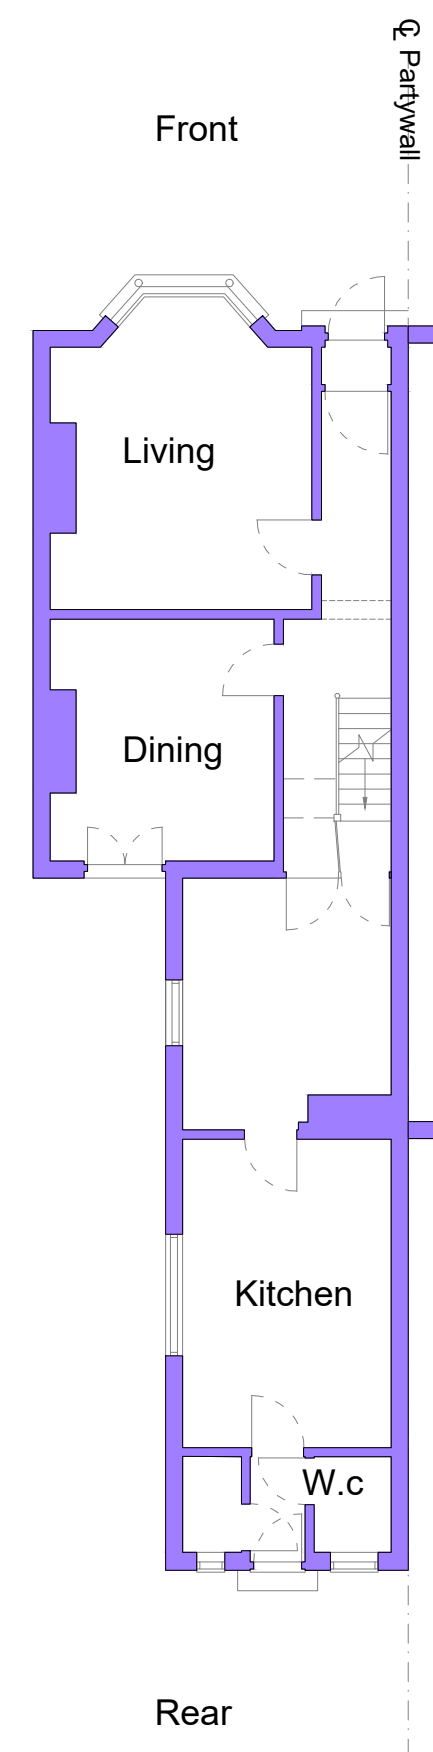


Existing Ground Floor Plan
no changes

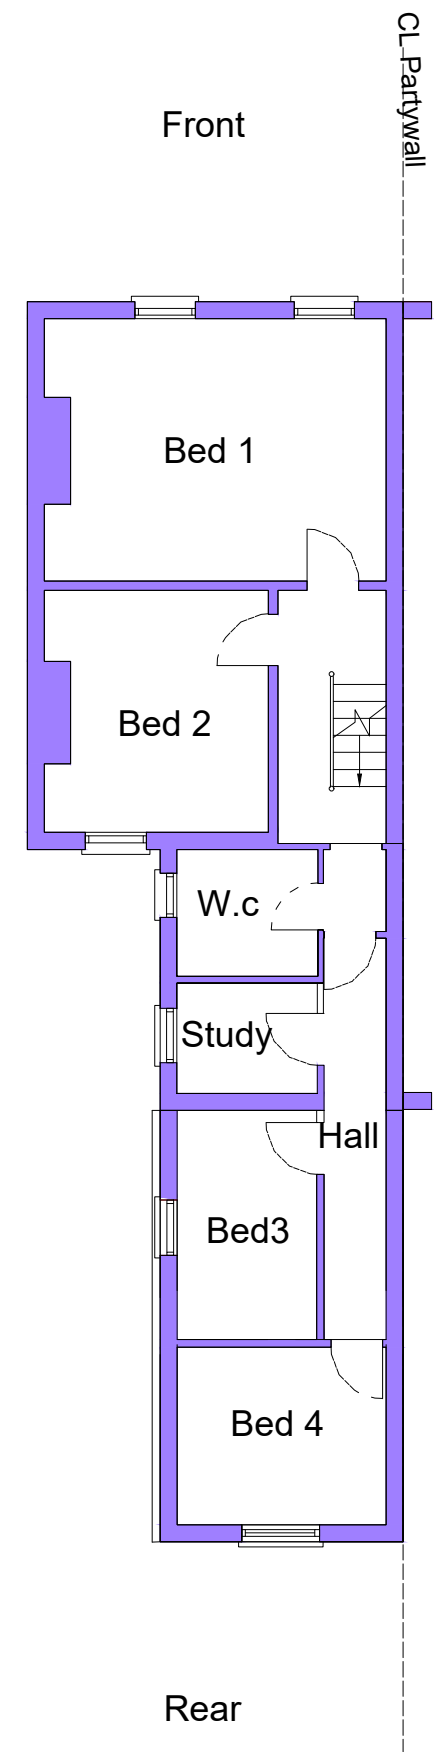


Proposed First Floor Plan

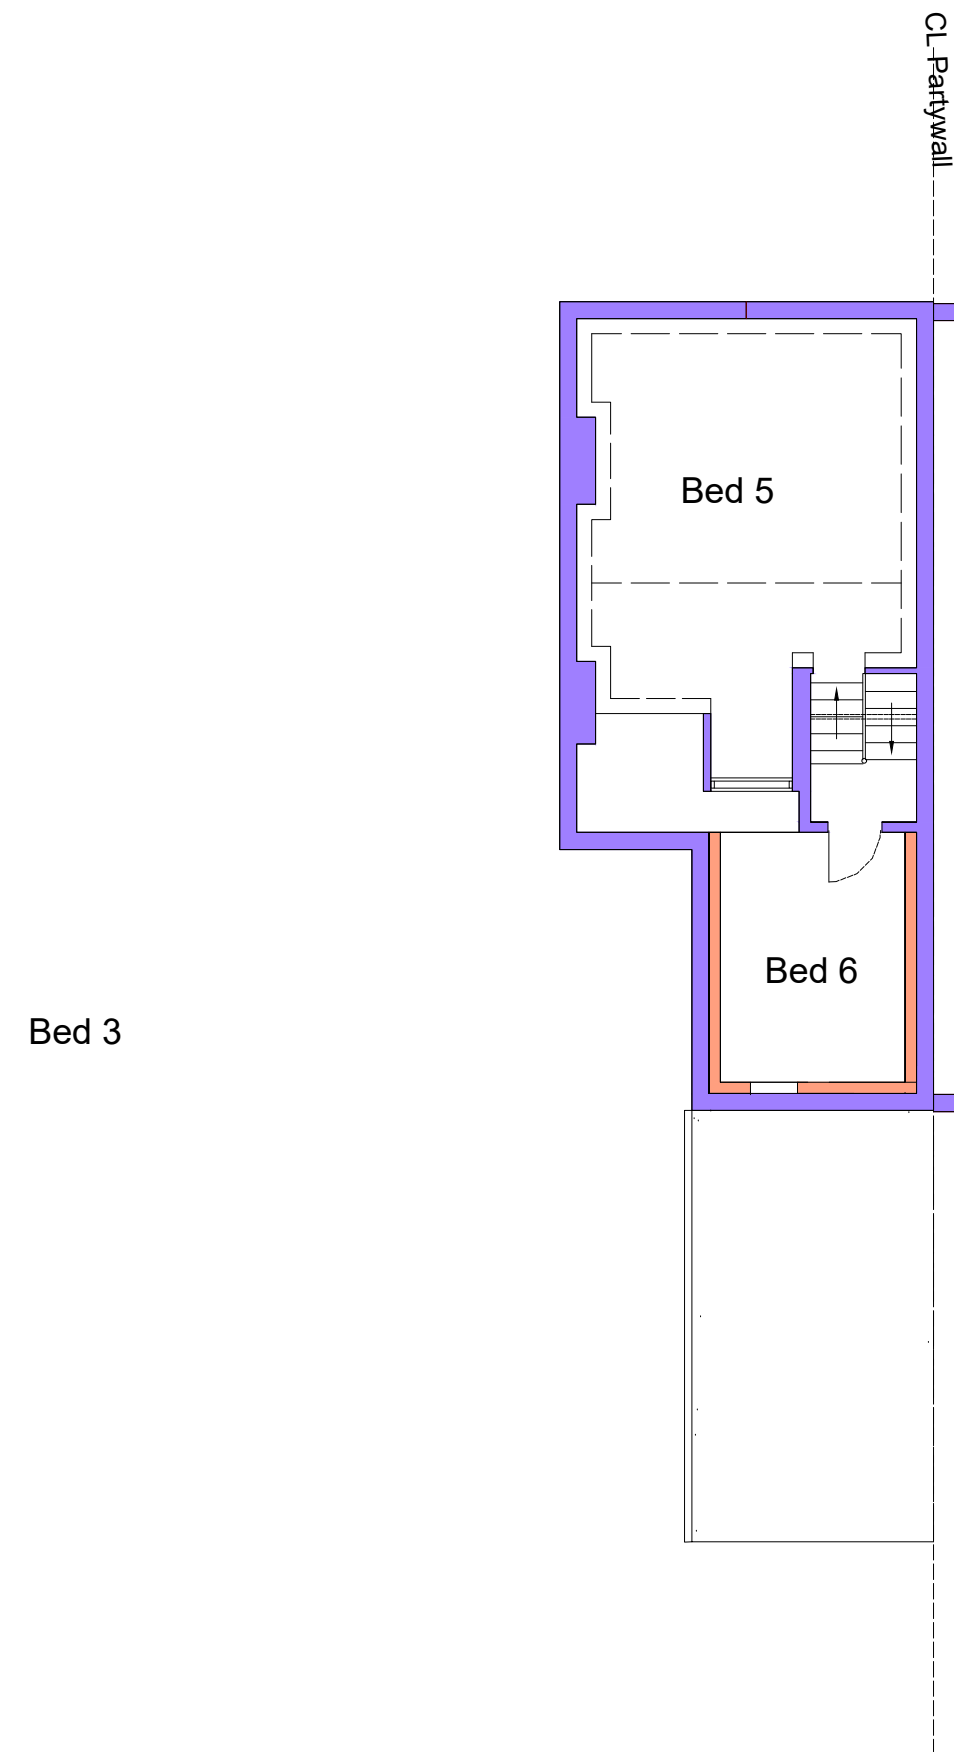


Proposed Second Floor Plan

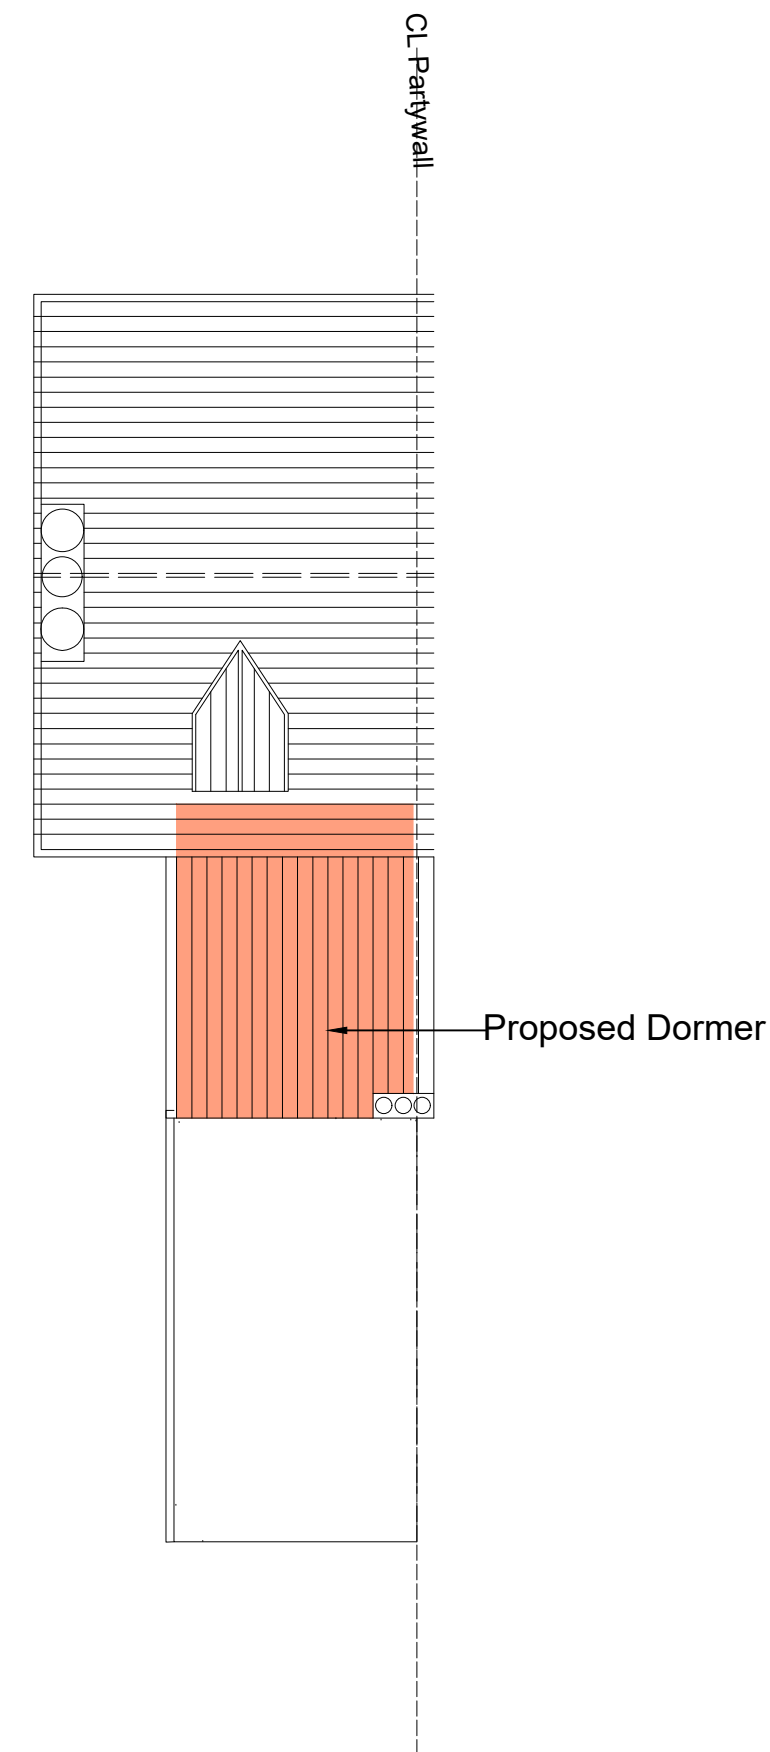


Proposed Roof Plan

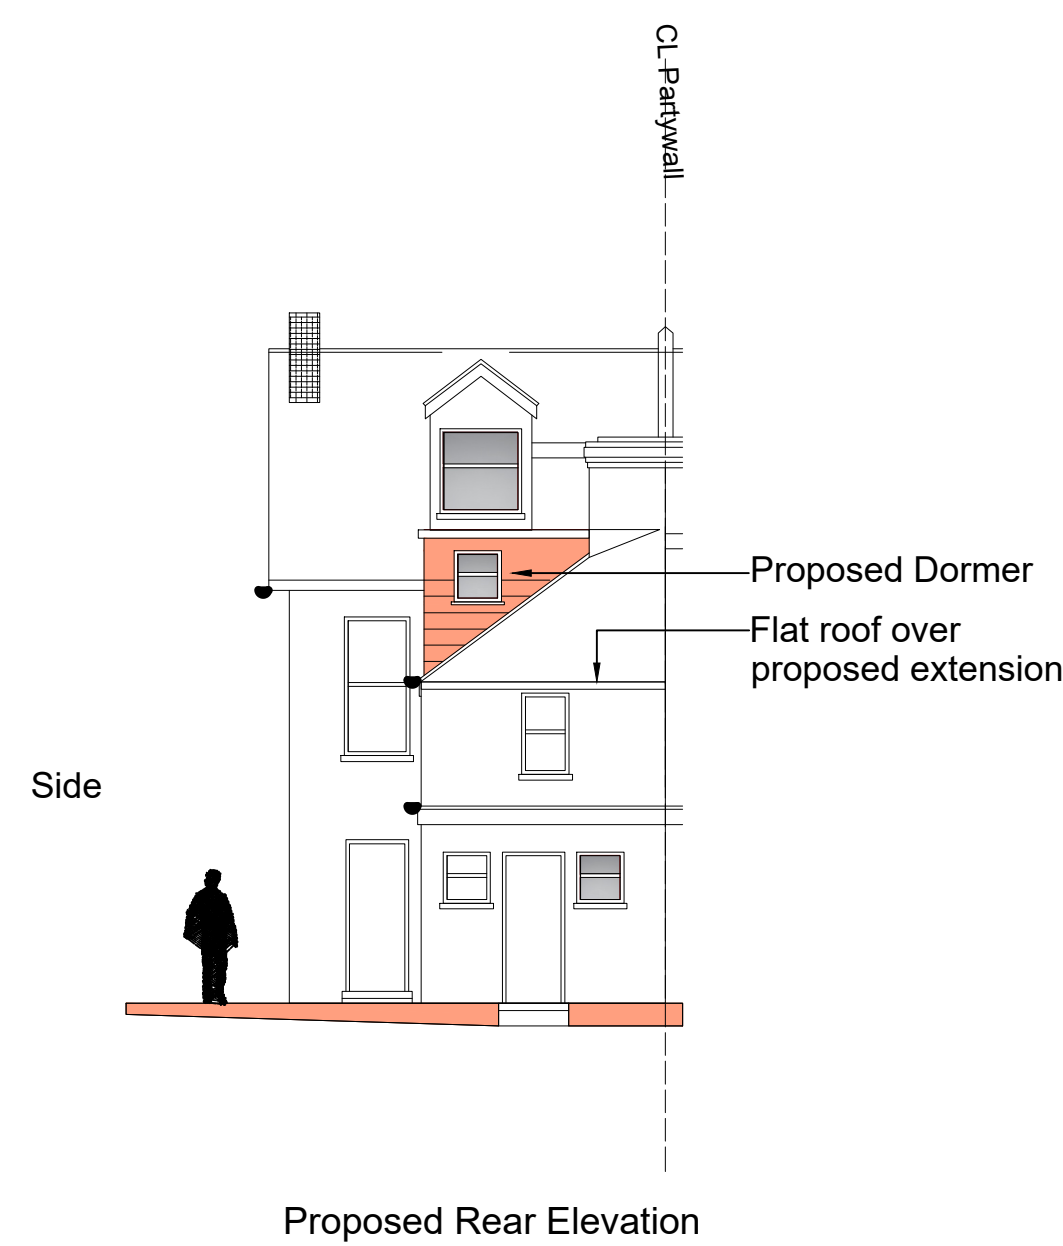

Proposed Rear Elevation

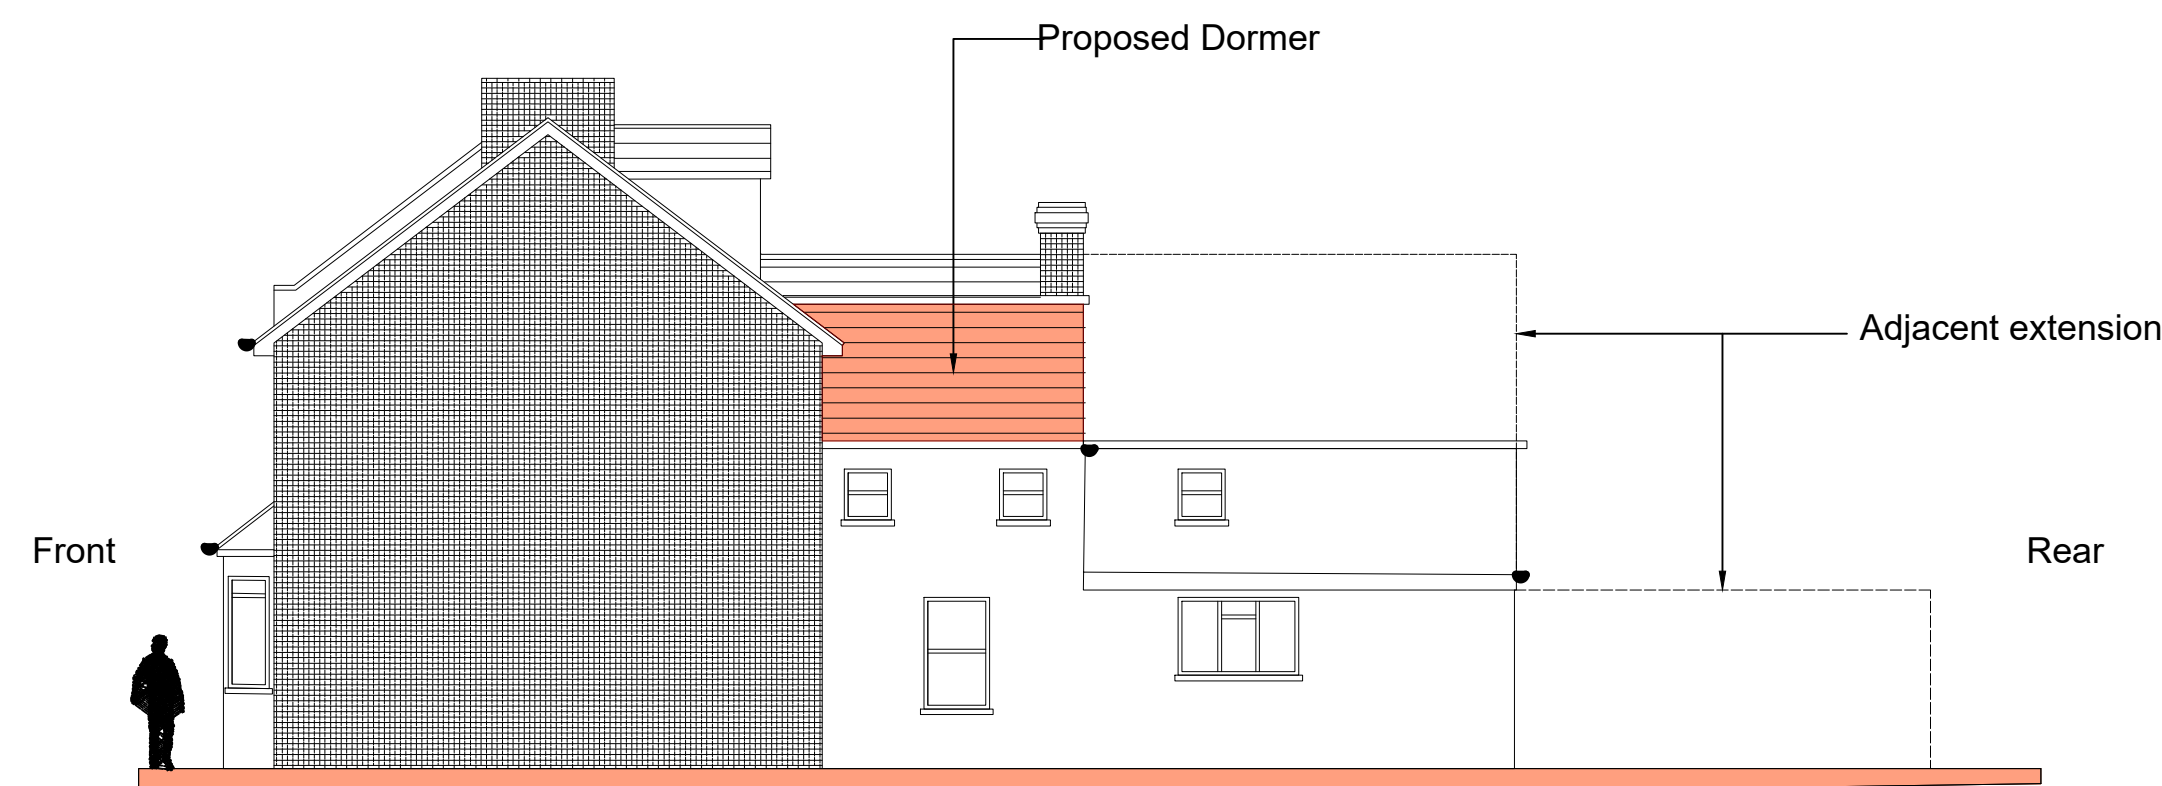

Proposed Side Elevation

 

Householder
Application

Rev		Date	By

www.designerplan.co.uk

OFFICE 48, 95 WILTON ROAD, VICTORIA, LONDON, SW1V 1BZ
T: 07940121222

Job Title

53 Kent Rd, Gravesend DA11 0SZ

Drawing Title

Proposed Plan for Ground and First Floor Extension

Scale	Date
1:100 @ A1	Feb ` 23
Unless noted otherwise	

Job No.	Dwg No.	Rev
000-0000-001	P04	P1