




NORTH ELEVATION

EAST ELEVATION

SOUTH ELEVATION

WEST ELEVATION


SCALE 1:100

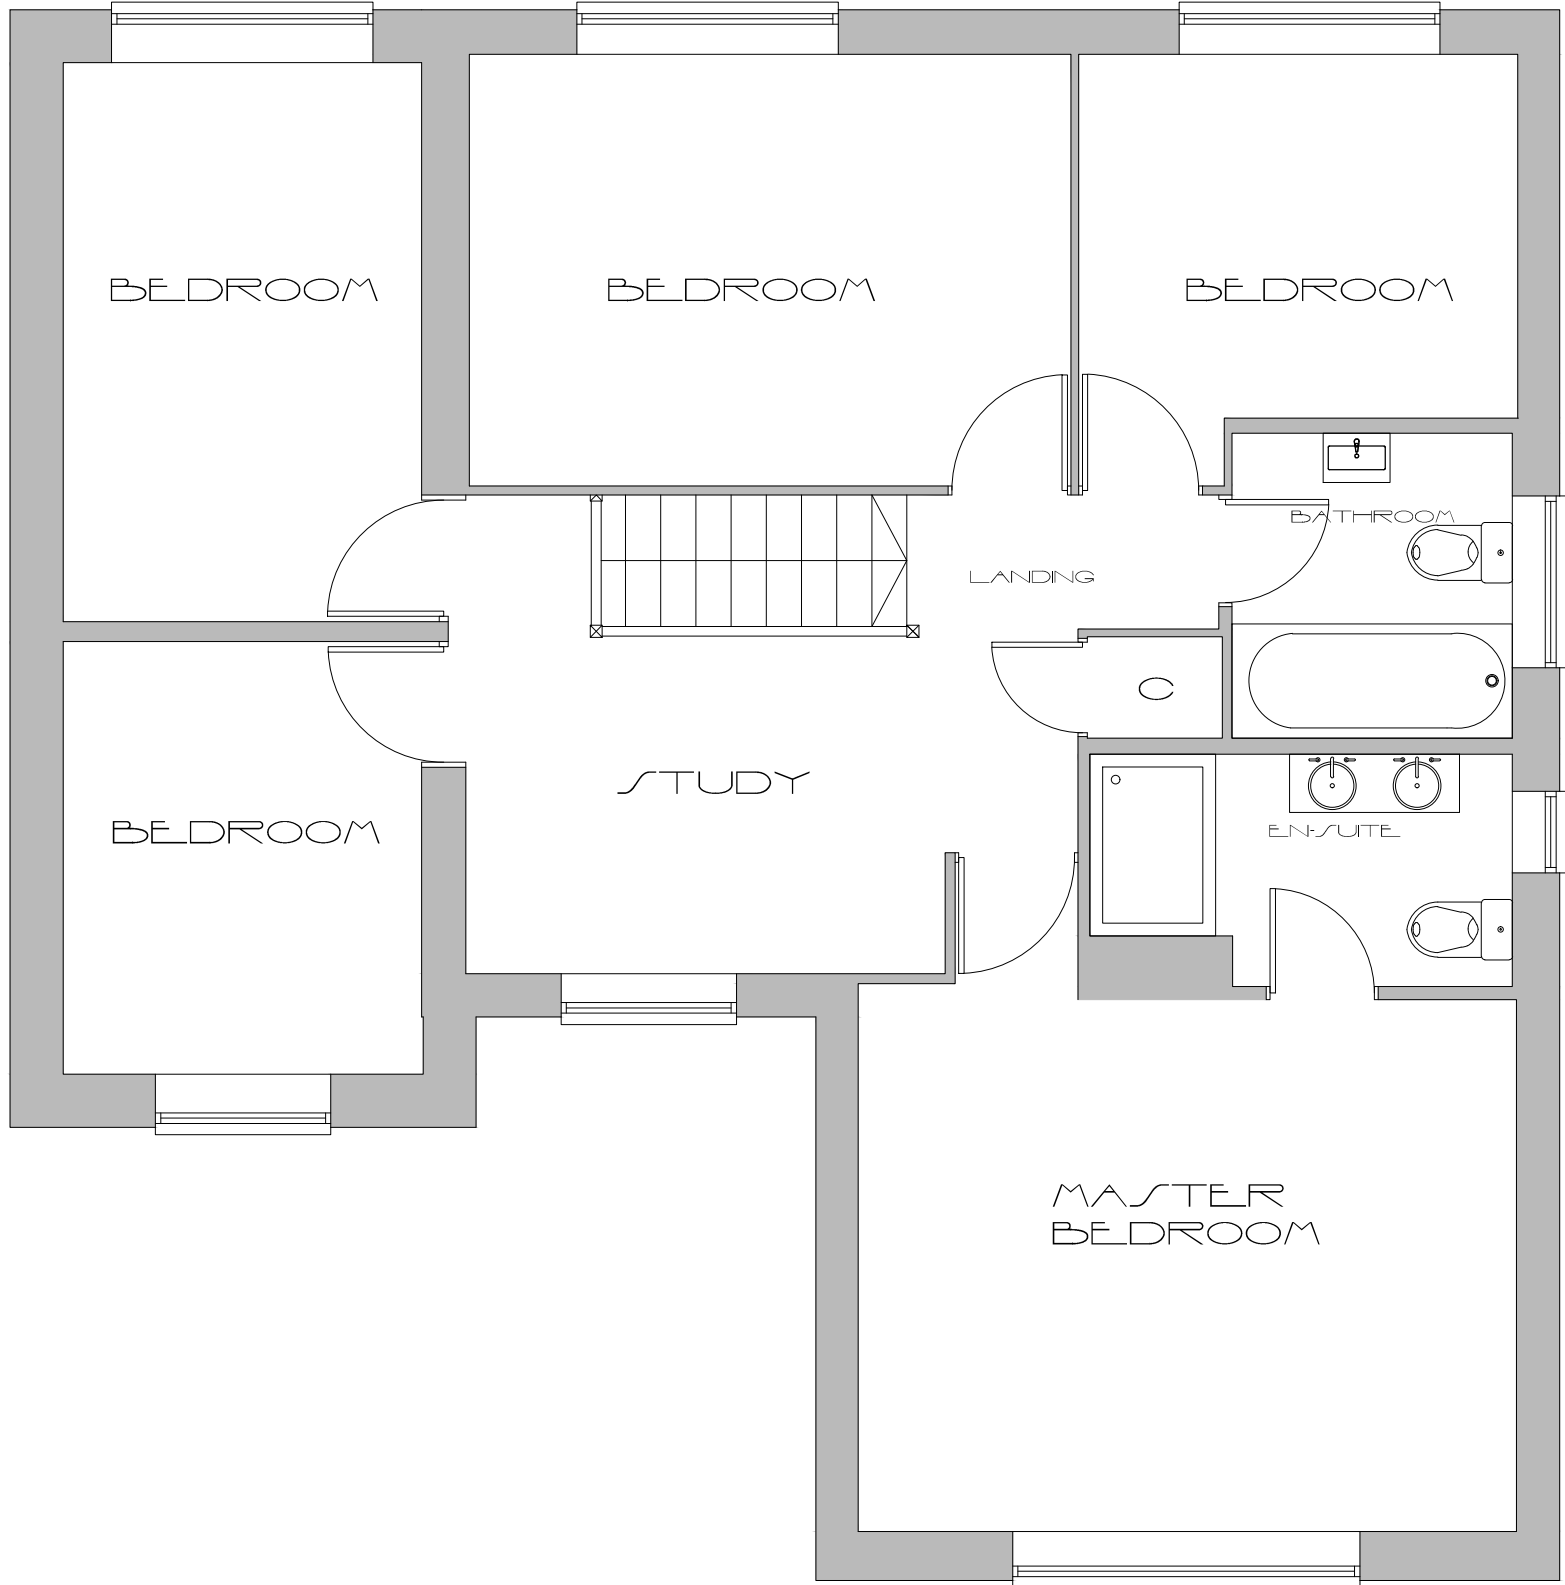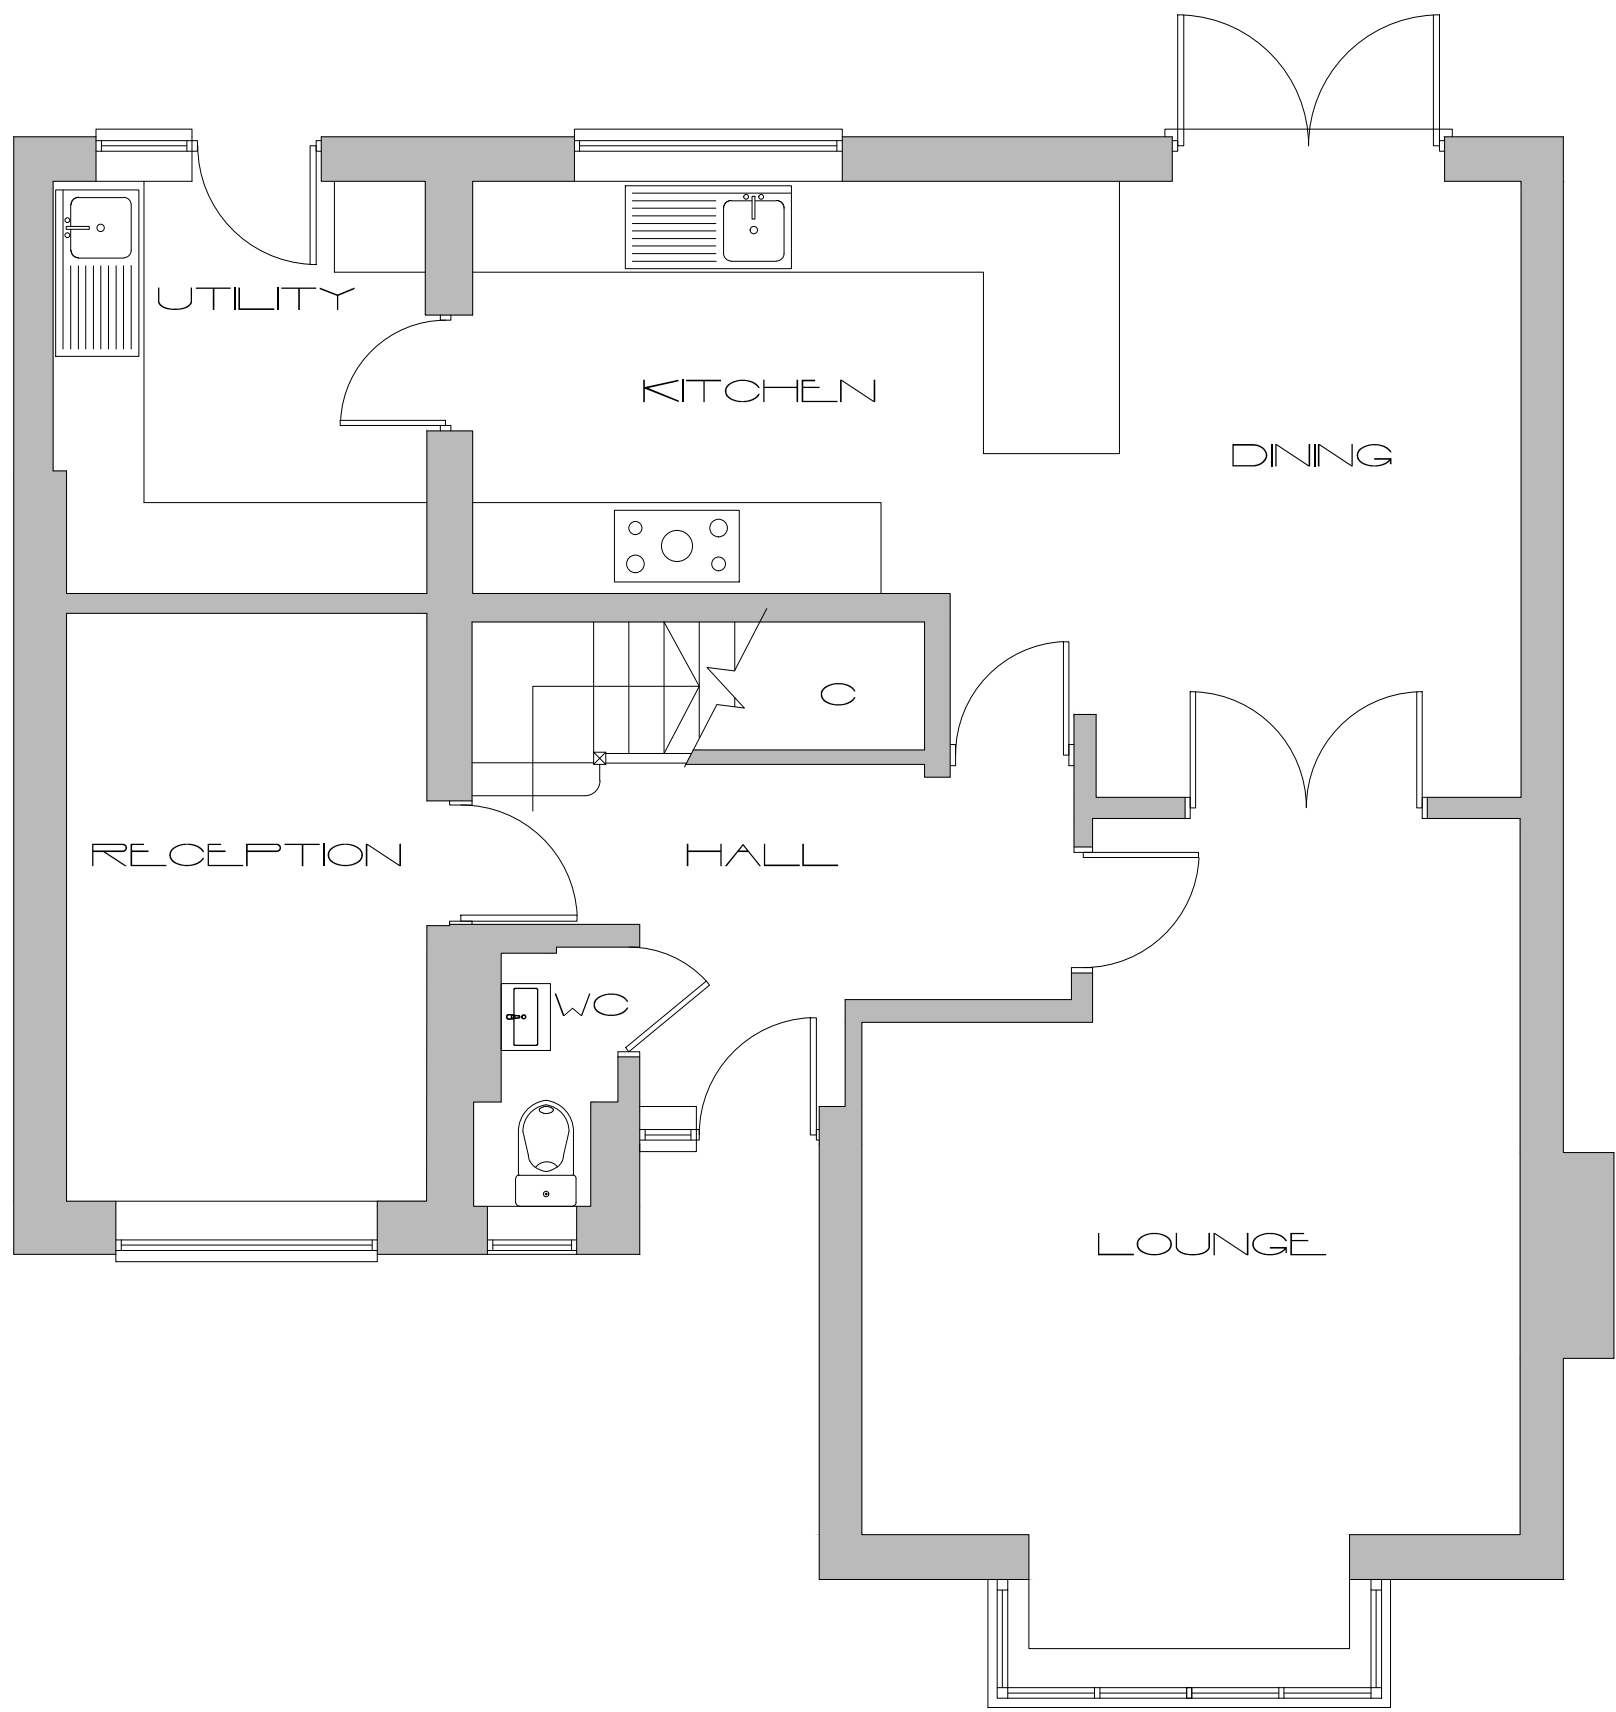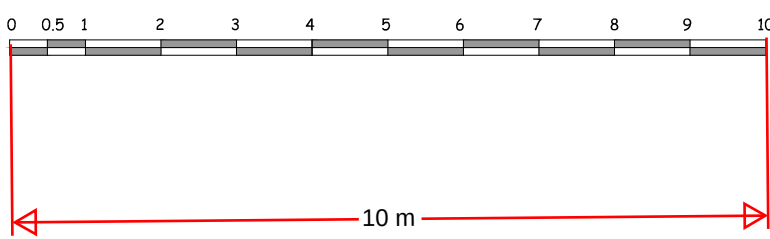

FIRST FLOOR

GROUND FLOOR

SCALE 1:50

 

SAHOTA ARCHITECTURAL SERVICES			
CLIENT		Mr & Mrs Bhangle	
SITE		30 Fairfields Gravesend Kent DA12 4QG	
DRAWING TITLE		Proposed Plan & Elevations	
SCALE		1:50 1:100 @A1	
DATE	August 2024	DRAWING NO.	24/08/03

All dimensions to be verified on site before works