



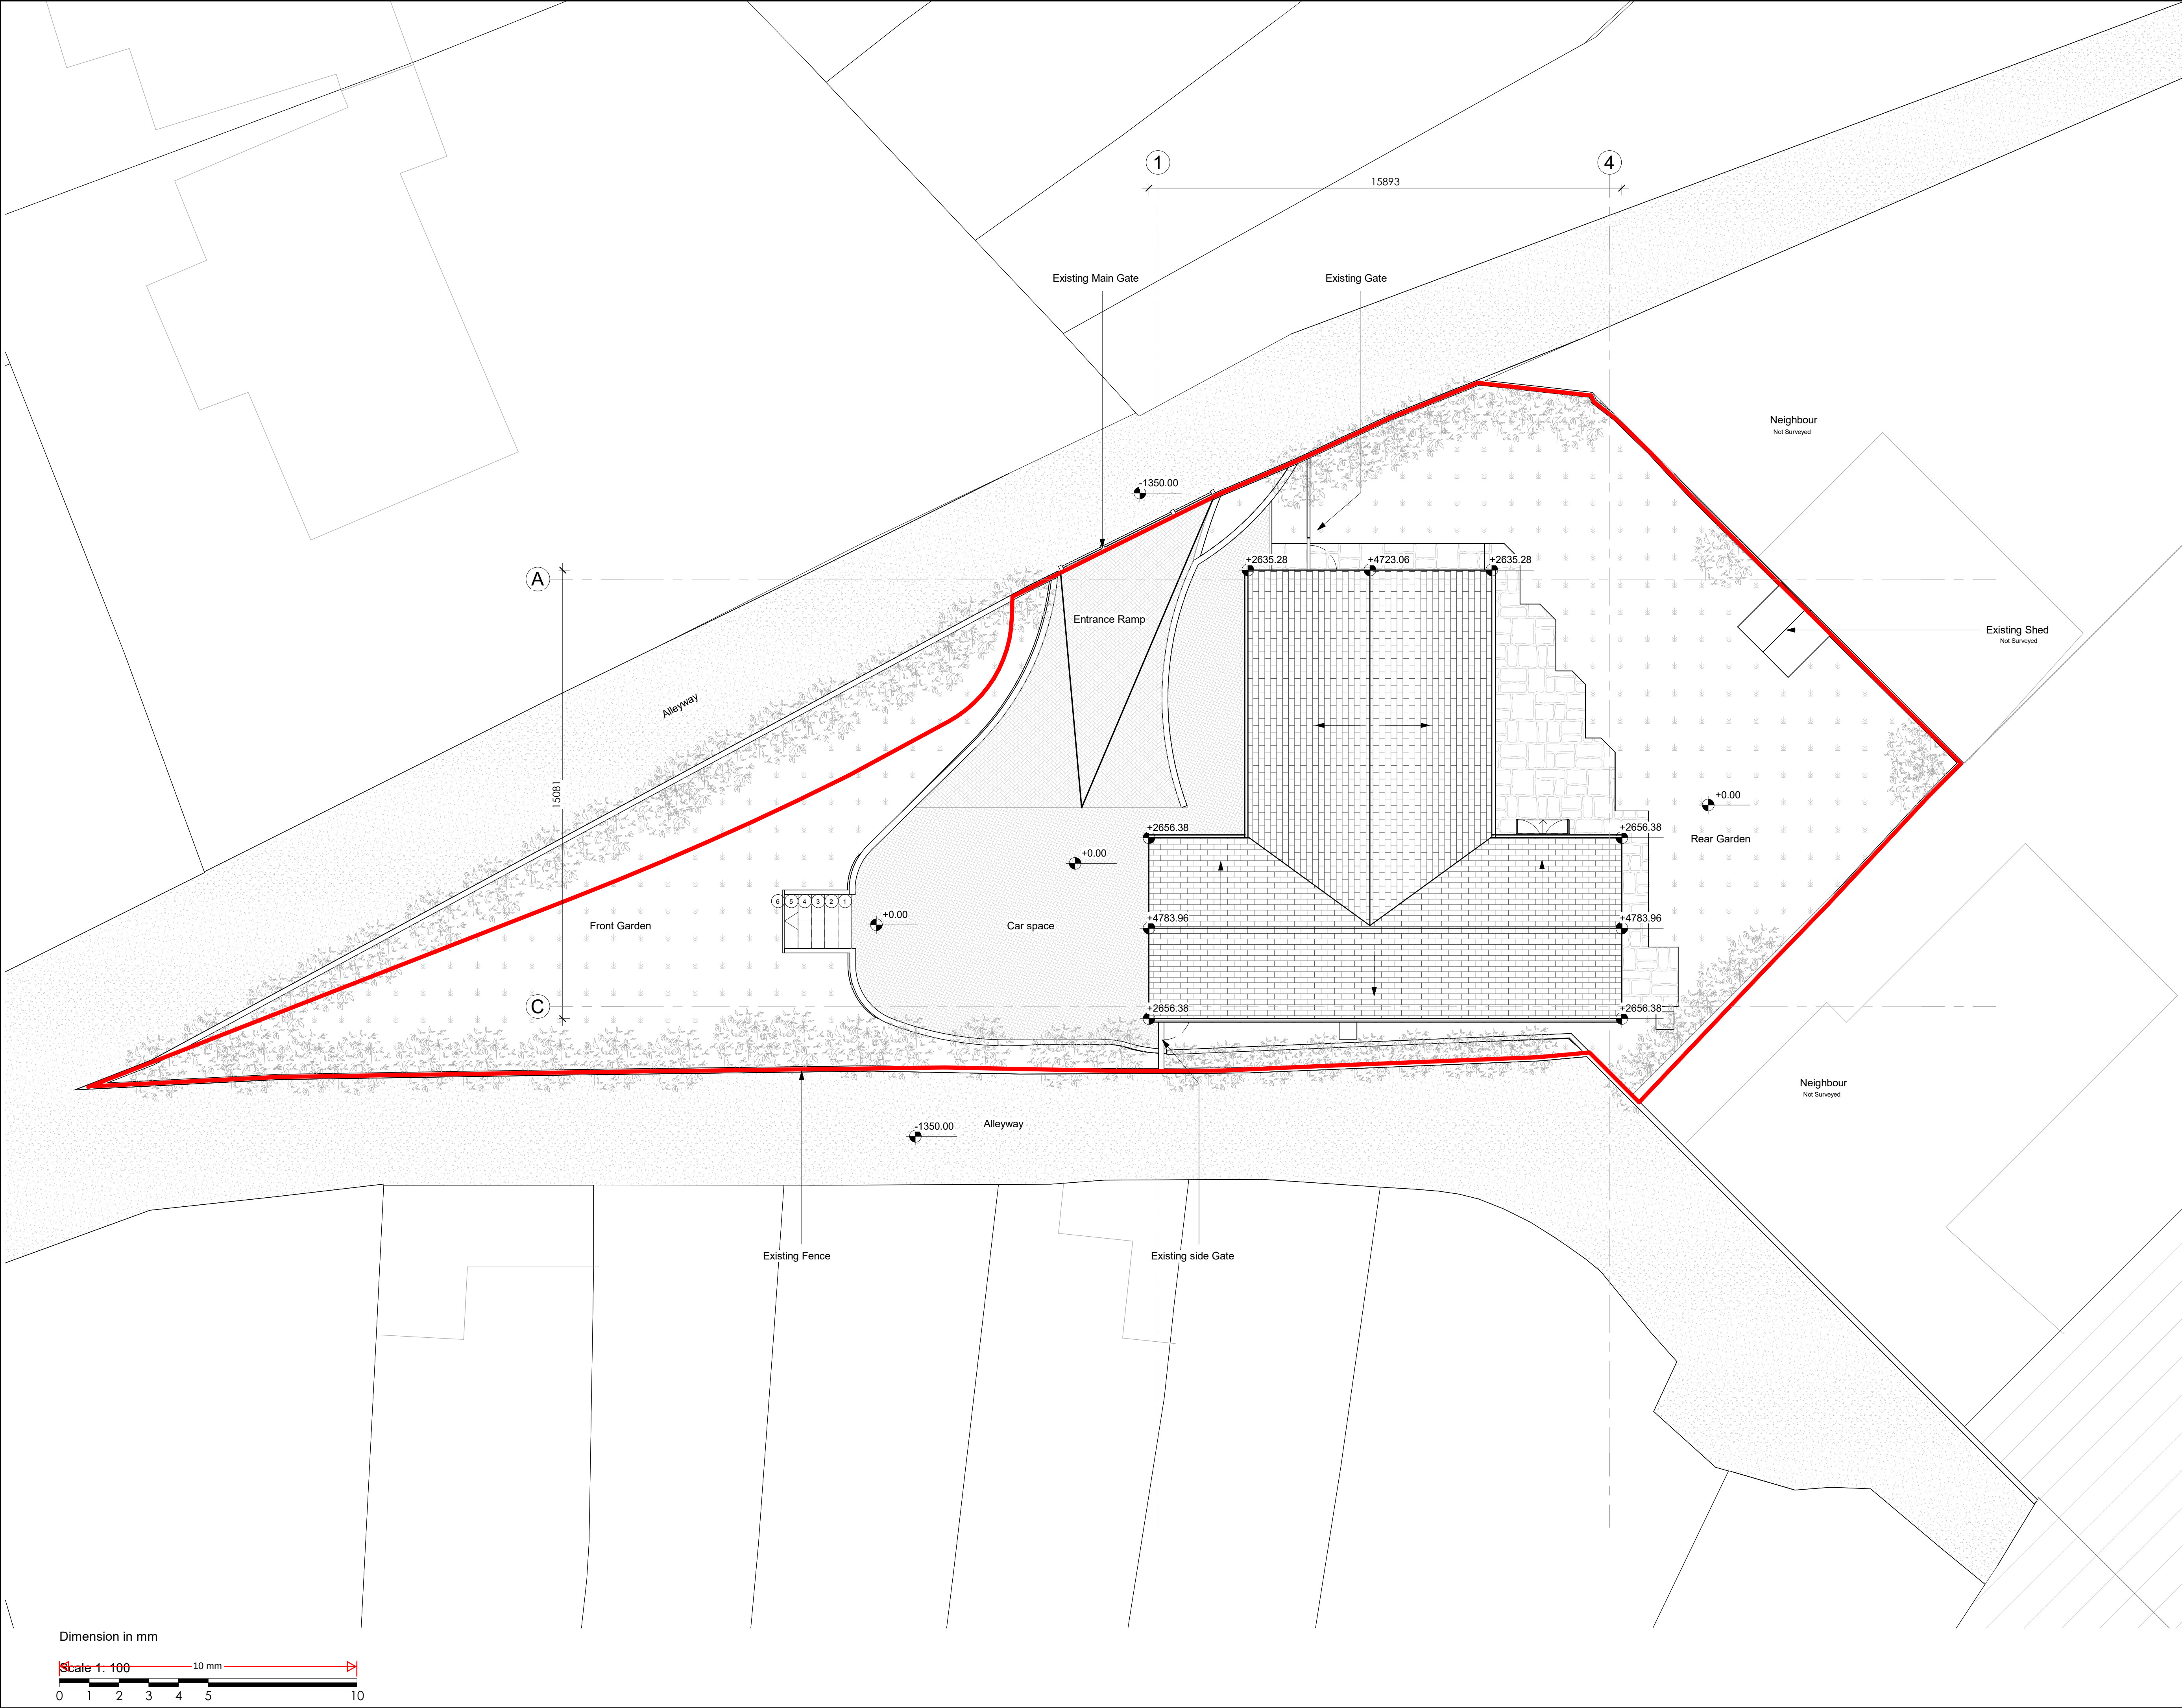


Notes
Designitude Associates LTD take no responsibility for dimensions obtained by scaling from this drawing. Check all dimensions on site before fabrication. If no dimension is shown the recipient must ascertain the dimension specifically from the client or by site measurement and may not rely on the drawing. Supply of the drawing in digital form is solely for convenience and no reliance may be placed on any data in digital form. All data must be checked against hard copy. This drawing is issued for design intent only and should not be used for construction unless stated. Discrepancies or omissions are to be brought to the attention of the design team. This drawing shall not be reproduced in whole or part without prior expressed permission of Designitude Associates LTD.

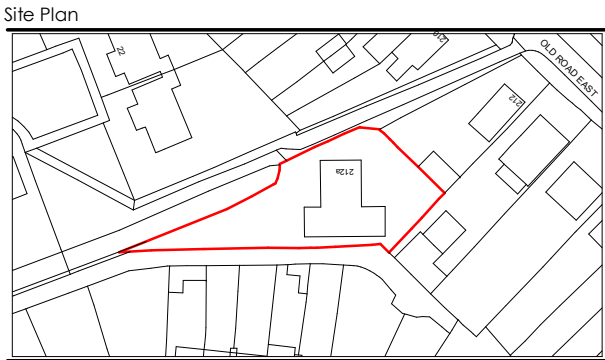

- Key:
- Site Boundary
 - Existing Walls
 - Proposed Walls
 - Demolished Walls
 - MH Existing Manhole
 - RWP Rain Water Pipe

Area Schedule :
Property Plot : 773 m²
Existing Building : 157 m²
Existing Ground Floor : 157 m²
Existing Garden : 616 m²

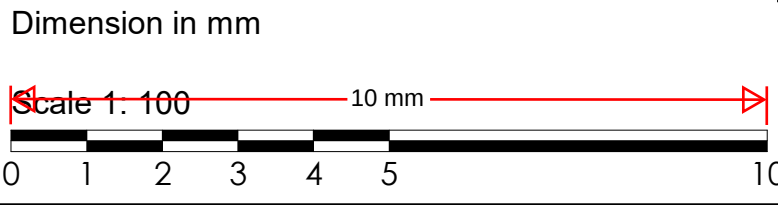

Design-itude Associates
Architecture | Interior Design | Planning
124 City Road - London - EC1V 2NX
+44 (0) 207 459 4964
info@design-itude.com - www.design-itude.com

PROJECT
212A Old Road East, DA12 1PQ

DRAWING TITLE
Existing Site Plan

LEVEL	SCALE	BY	DATE	STATUS
1:100@A1	MA	17.09.2023	Preliminary	REVISION
DRAWING NUMBER 0131-DIA-XX-00-DR-A-XX-X023				

Protected under copyright 2023 ©
This is a preliminary drawing. No warranty is given for the accuracy of the design. The design is for information only and should not be used for construction unless stated. Design-itude Associates LTD take no responsibility for dimensions obtained by scaling from this drawing. Check all dimensions on site before fabrication. If no dimension is shown the recipient must ascertain the dimension specifically from the client or by site measurement and may not rely on the drawing. Supply of the drawing in digital form is solely for convenience and no reliance may be placed on any data in digital form. All data must be checked against hard copy. This drawing is issued for design intent only and should not be used for construction unless stated. Discrepancies or omissions are to be brought to the attention of the design team. This drawing shall not be reproduced in whole or part without prior expressed permission of Designitude Associates LTD.