



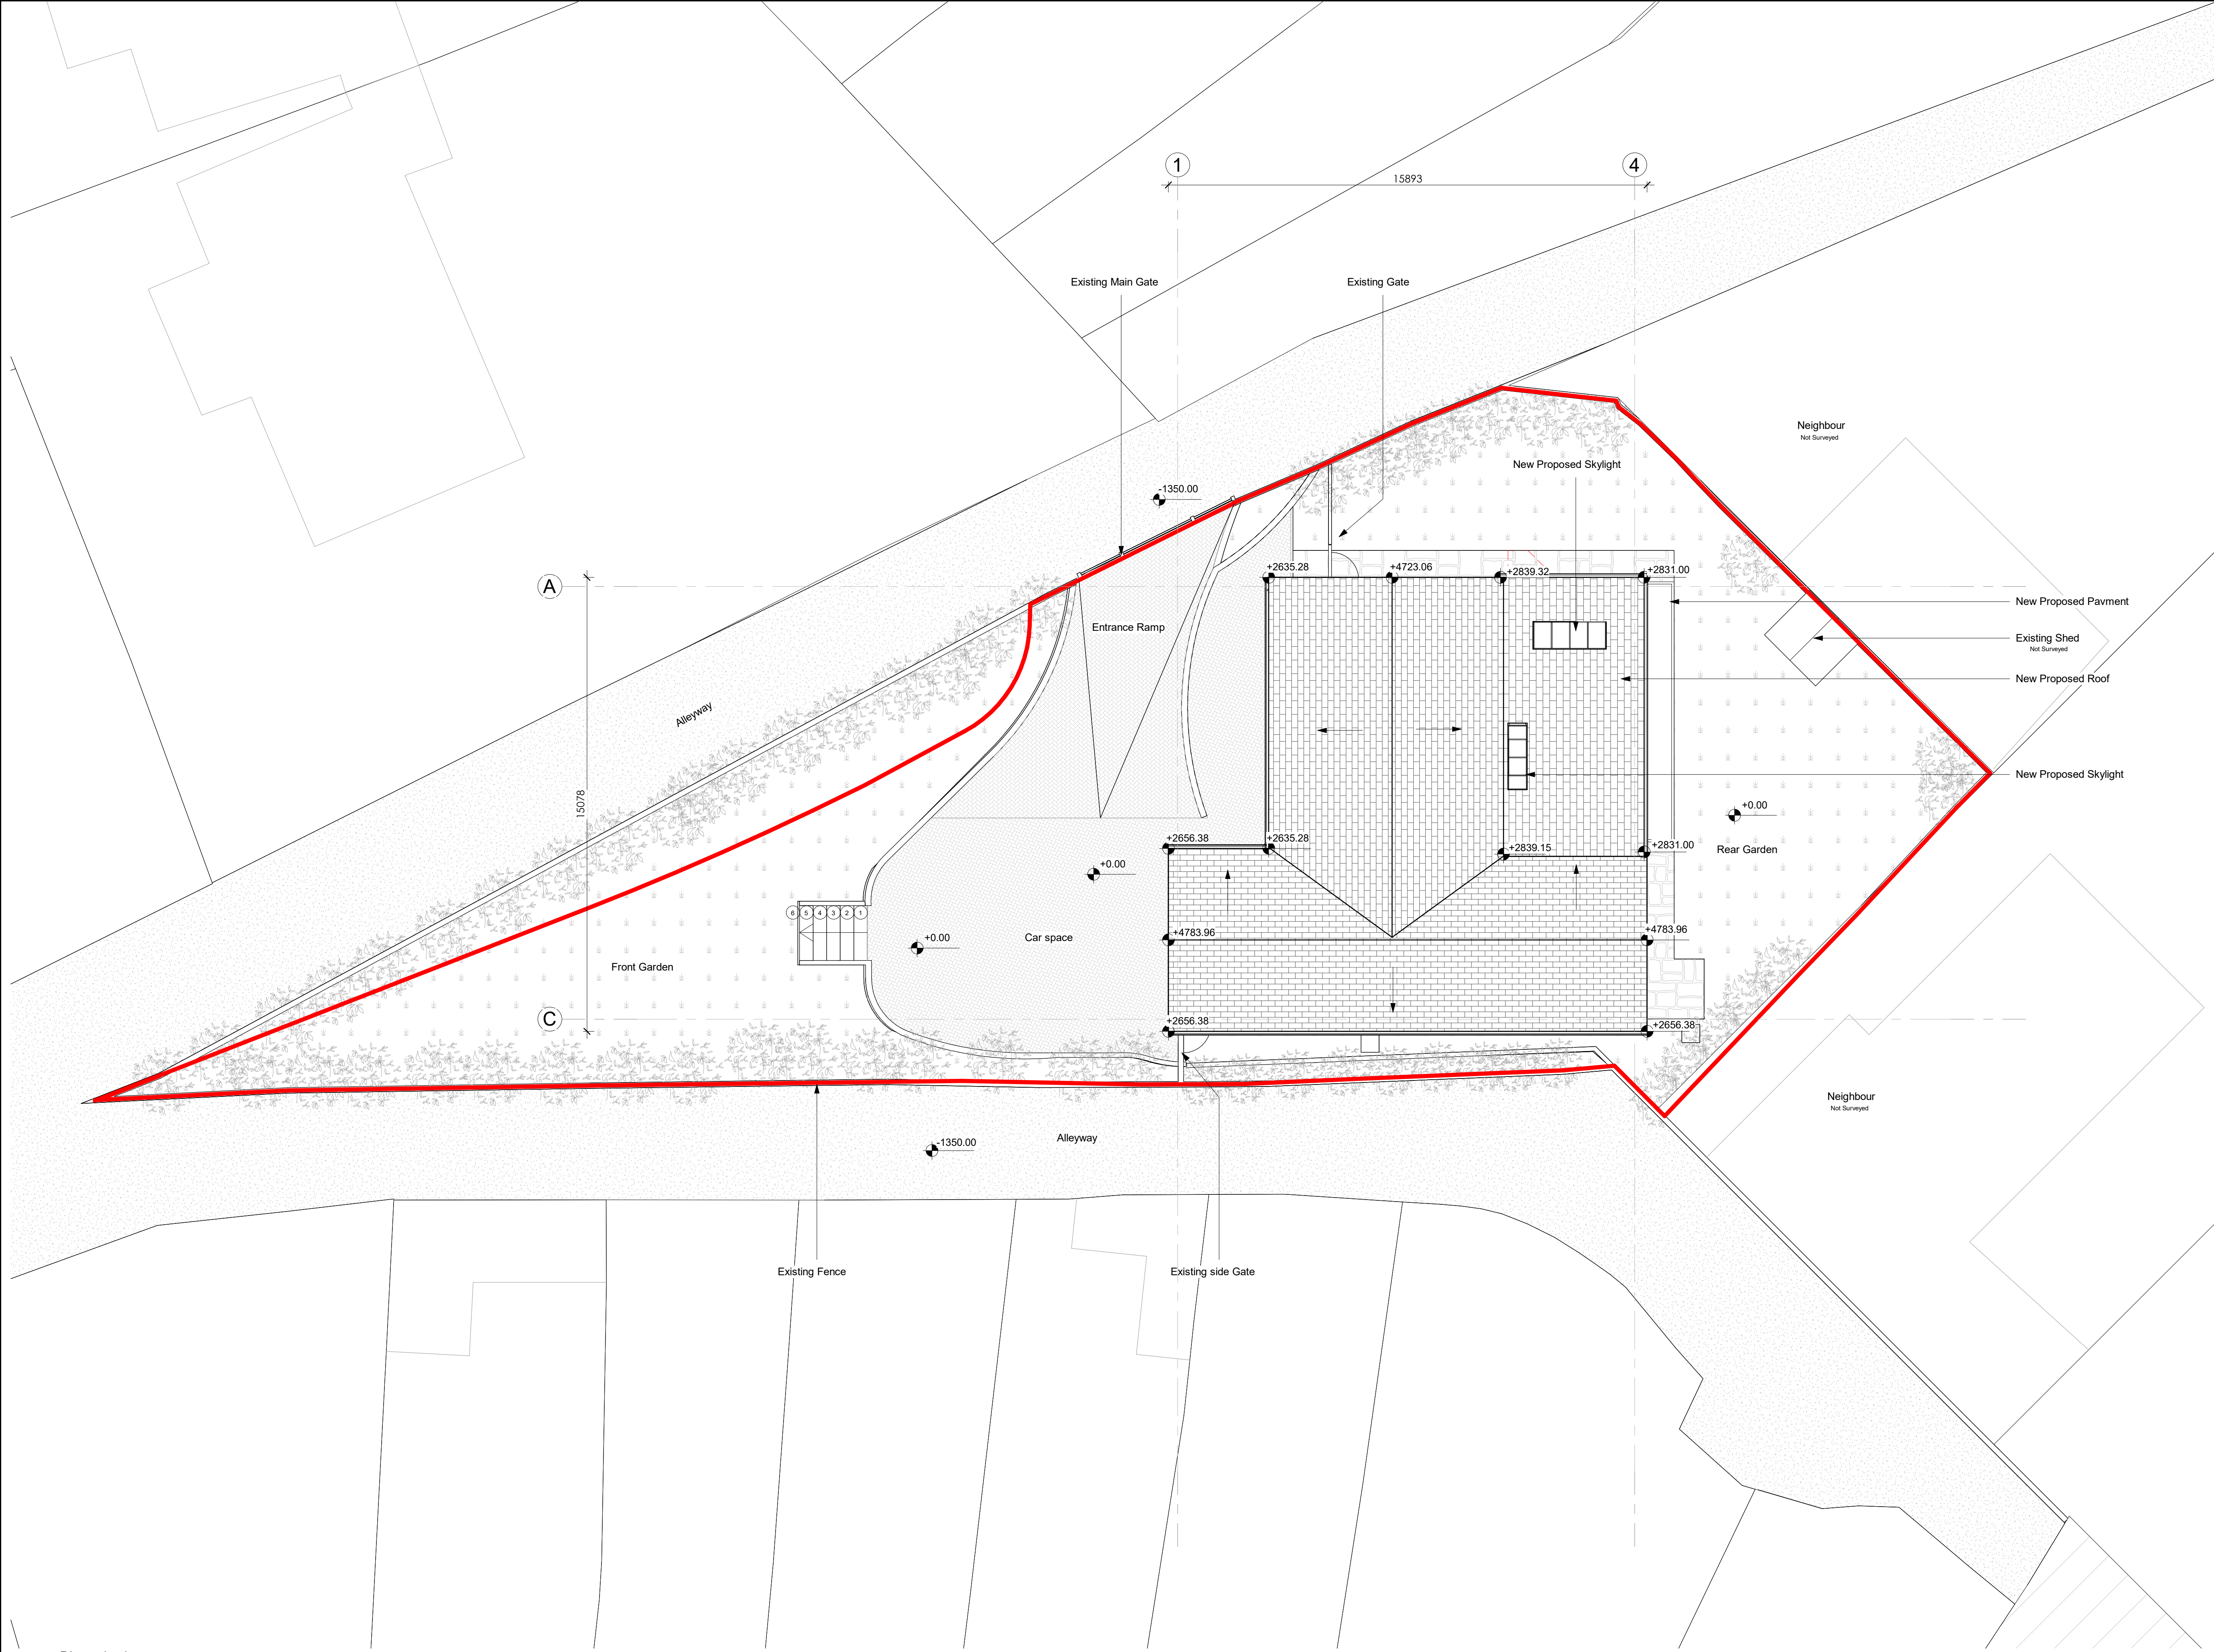

Notes
Designitude Associates LTD take no responsibility for dimensions obtained by scaling from this drawing. Check all dimensions on site before fabrication. If no dimension is shown the recipient must ascertain the dimension specifically from the client or by site measurement and may not rely on the drawing. Supply of the drawing in digital form is solely for convenience and no reliance may be placed on any data in digital form. All data must be checked against hard copy. This drawing is issued for design intent only and should not be used for construction unless stated. Discrepancies or omissions are to be brought to the attention of the design team. This drawing shall not be reproduced in whole or part without prior expressed permission of Designitude Associates LTD.

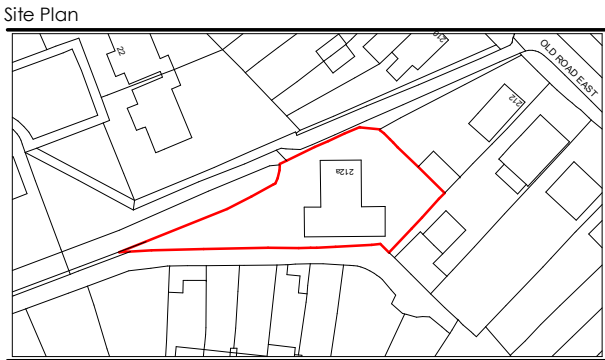


- Key:
- Site Boundary
 - Existing Walls
 - Proposed Walls
 - Demolished Walls
 - Existing Manhole
 - RWP Rain Water Pipe

Area Schedule :

Property Plot : 722 m²
Existing Building : 157 m²
Existing Ground Floor : 157 m²
Existing Garden : 565 m²
Proposed Building : 194 m²
Proposed Ground Floor : 194 m²
Proposed Garden : 528 m²

1	Updated Roof Opening & Skylight	MA	AK	29.10.2023
rev	description	by	check	date

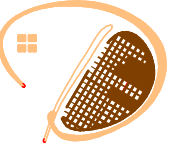

Design-itude Associates
Architecture | Interior Design | Planning
124 City Road - London - EC1V 2NX
+44 (0) 207 459 4964
info@design-itude.com - www.design-itude.com

PROJECT			
212A Old Road East, DA12 1PQ			
DRAWING TITLE			
Proposed Site Plan			
LEVEL			STATUS
Site			Preliminary
SCALE	BY	DATE	REVISION
1 : 100@A1	MA	17.09.2023	1
DRAWING NUMBER			
0131-DIA-XX-00-DR-A-XX-X024			

Protected under copyright 2023 ©
This drawing, its contents and/or the design within intellectual property of Designitude Associates Ltd.
It is forbidden to reproduce it in part or whole or use it in third parties without the express written permission of Designitude Associates Ltd.
Designitude Associates Ltd. Designitude Associates Ltd. is not responsible for the use of the drawing for the purposes of competitive tendering.

