
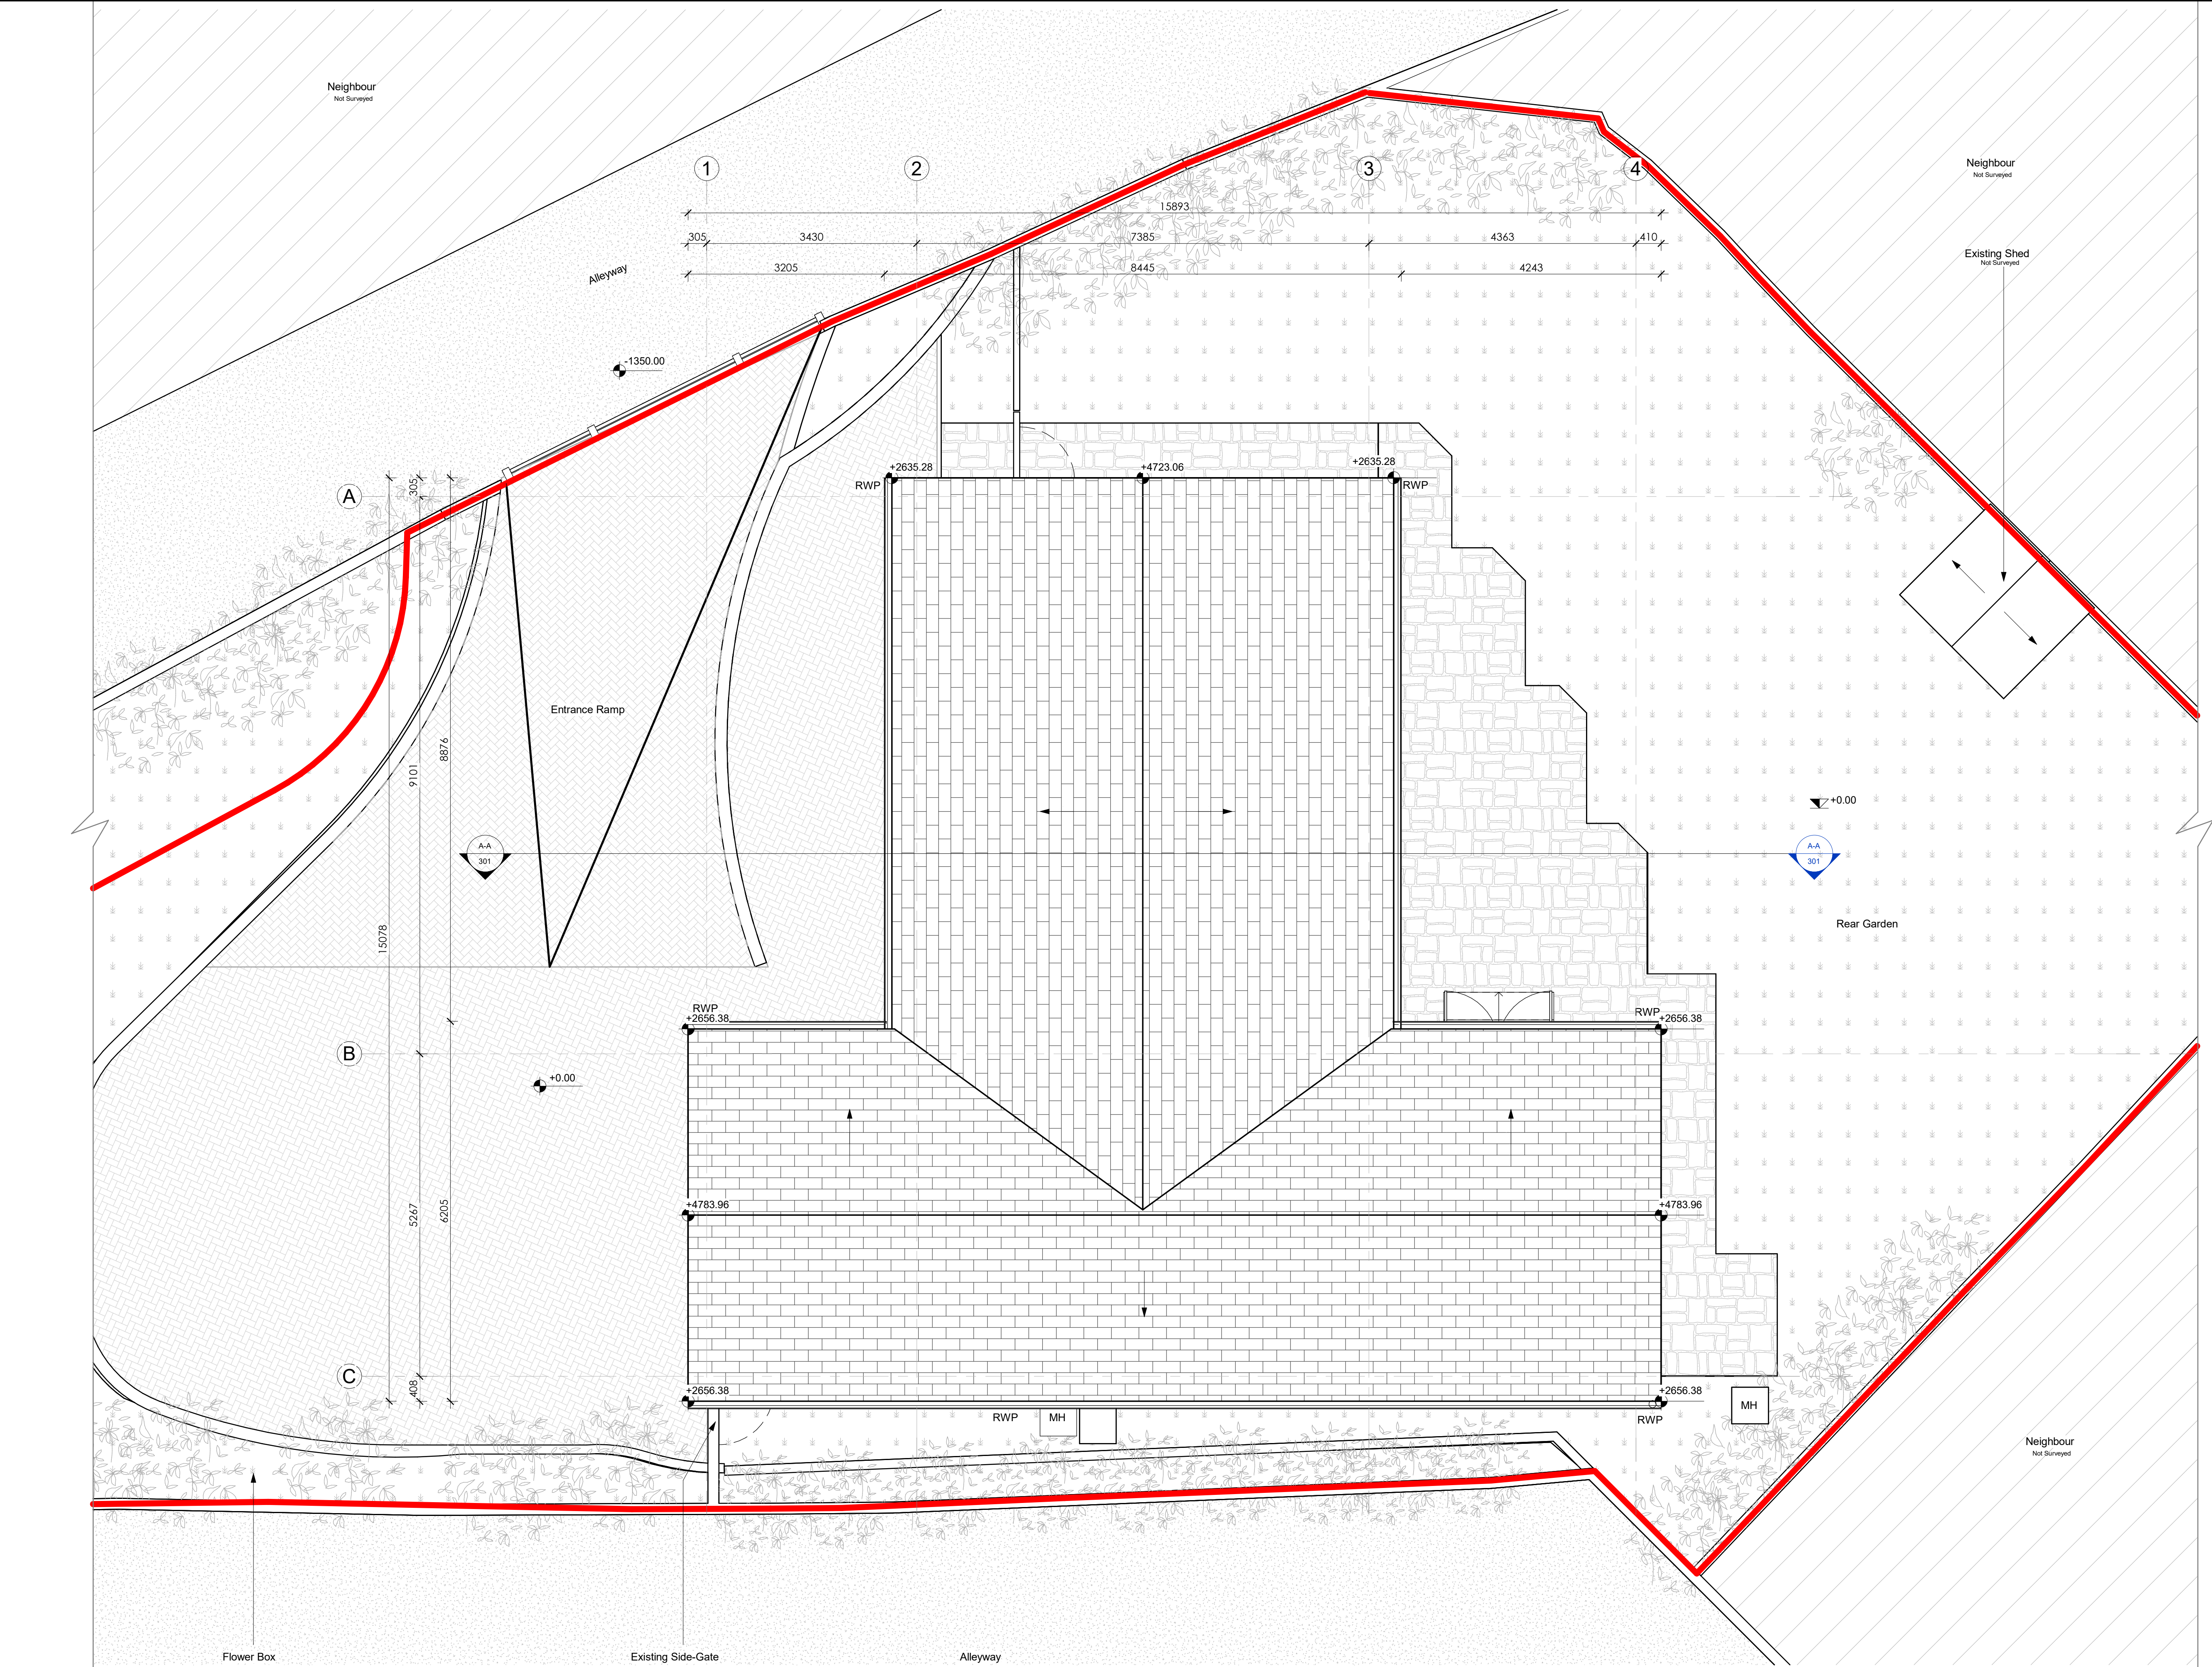



Notes

Designitude Associates LTD take no responsibility for dimensions obtained by scaling from this drawing. Check all dimensions on site before fabrication. If no dimension is shown the recipient must ascertain the dimension specifically from the client or by site measurement and may not rely on the drawing. Supply of the drawing in digital form is solely for convenience and no reliance may be placed on any data in digital form. All data must be checked against hard copy. This drawing is issued for design intent only and should not be used for construction unless stated. Discrepancies or omissions are to be brought to the attention of the design team. This drawing shall not be reproduced in whole or part without prior expressed permission of Designitude Associates LTD.

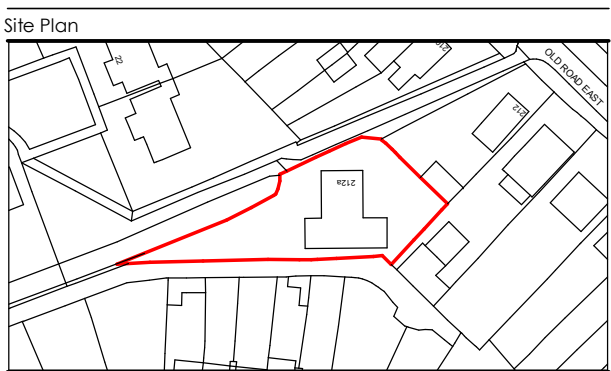

- Key:
- Site Boundary
  - Existing Walls
  - Proposed Walls
  - Demolished Walls
  - Existing Manhole
  - RWP Rain Water Pipe

| rev | description | by | check | date |
|-----|-------------|----|-------|------|
|-----|-------------|----|-------|------|

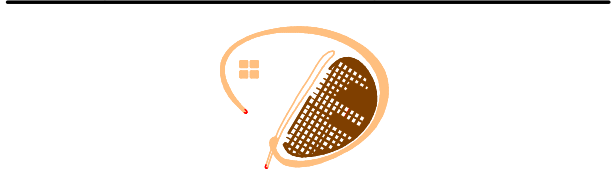

**Design-itude Associates**  
Architecture | Interior Design | Planning  
124 City Road - London - EC1V 2NX  
+44 (0) 207 459 4964  
info@design-itude.com - www.design-itude.com

|                              |    |            |             |
|------------------------------|----|------------|-------------|
| PROJECT                      |    |            |             |
| 112A Old Road East, DA12 1PQ |    |            |             |
| DRAWING TITLE                |    |            |             |
| Existing Roof Plan           |    |            |             |
| LEVEL                        |    |            | STATUS      |
| Roof                         |    |            | Preliminary |
| SCALE                        | BY | DATE       | REVISION    |
| 1 : 50@A1                    | MA | 17.09.2023 |             |
| DRAWING NUMBER               |    |            |             |
| 0131-DIA-XX-00-DR-A-XX-X118  |    |            |             |

Protected under copyright 2023. ©  
This site drawing, its contents and/or the copy within intellectual property of Design-itude Associates Ltd.  
It is forbidden to reproduce it in part or whole or use it in third parties without the explicit written permission of Design-itude Associates Ltd.  
Design-itude Associates Ltd. Design-itude Associates Ltd. is not responsible for the accuracy of the drawing to be used for the purpose of competitive tendering.