




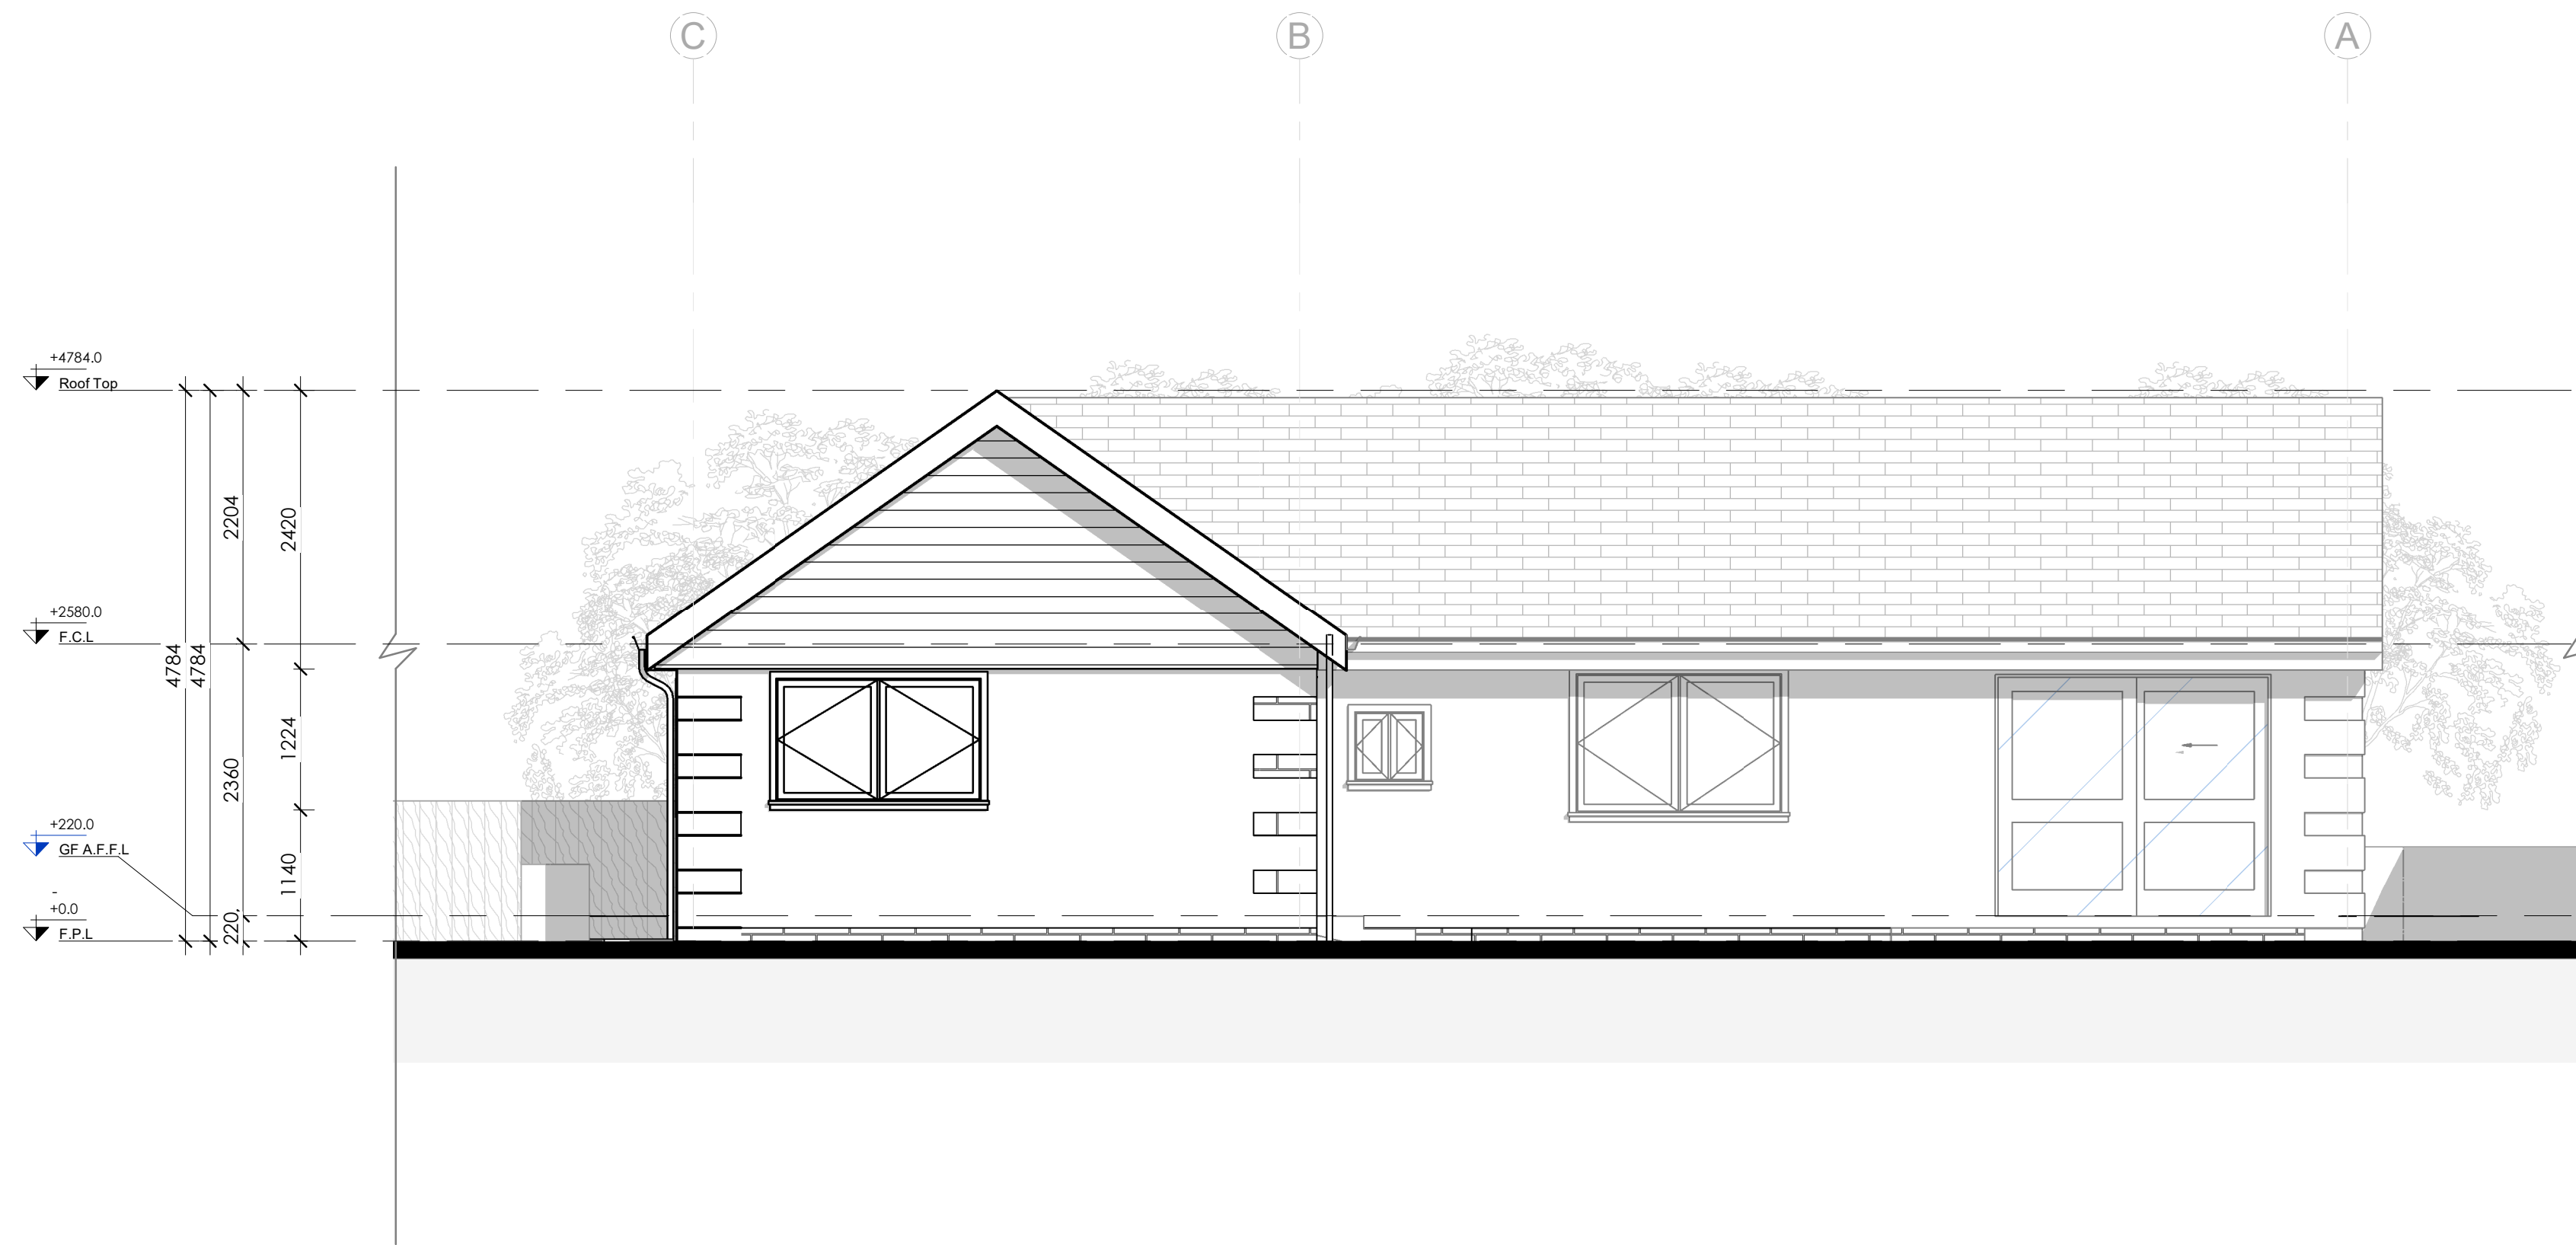


A Existing Rear Elevation
201 1 : 50

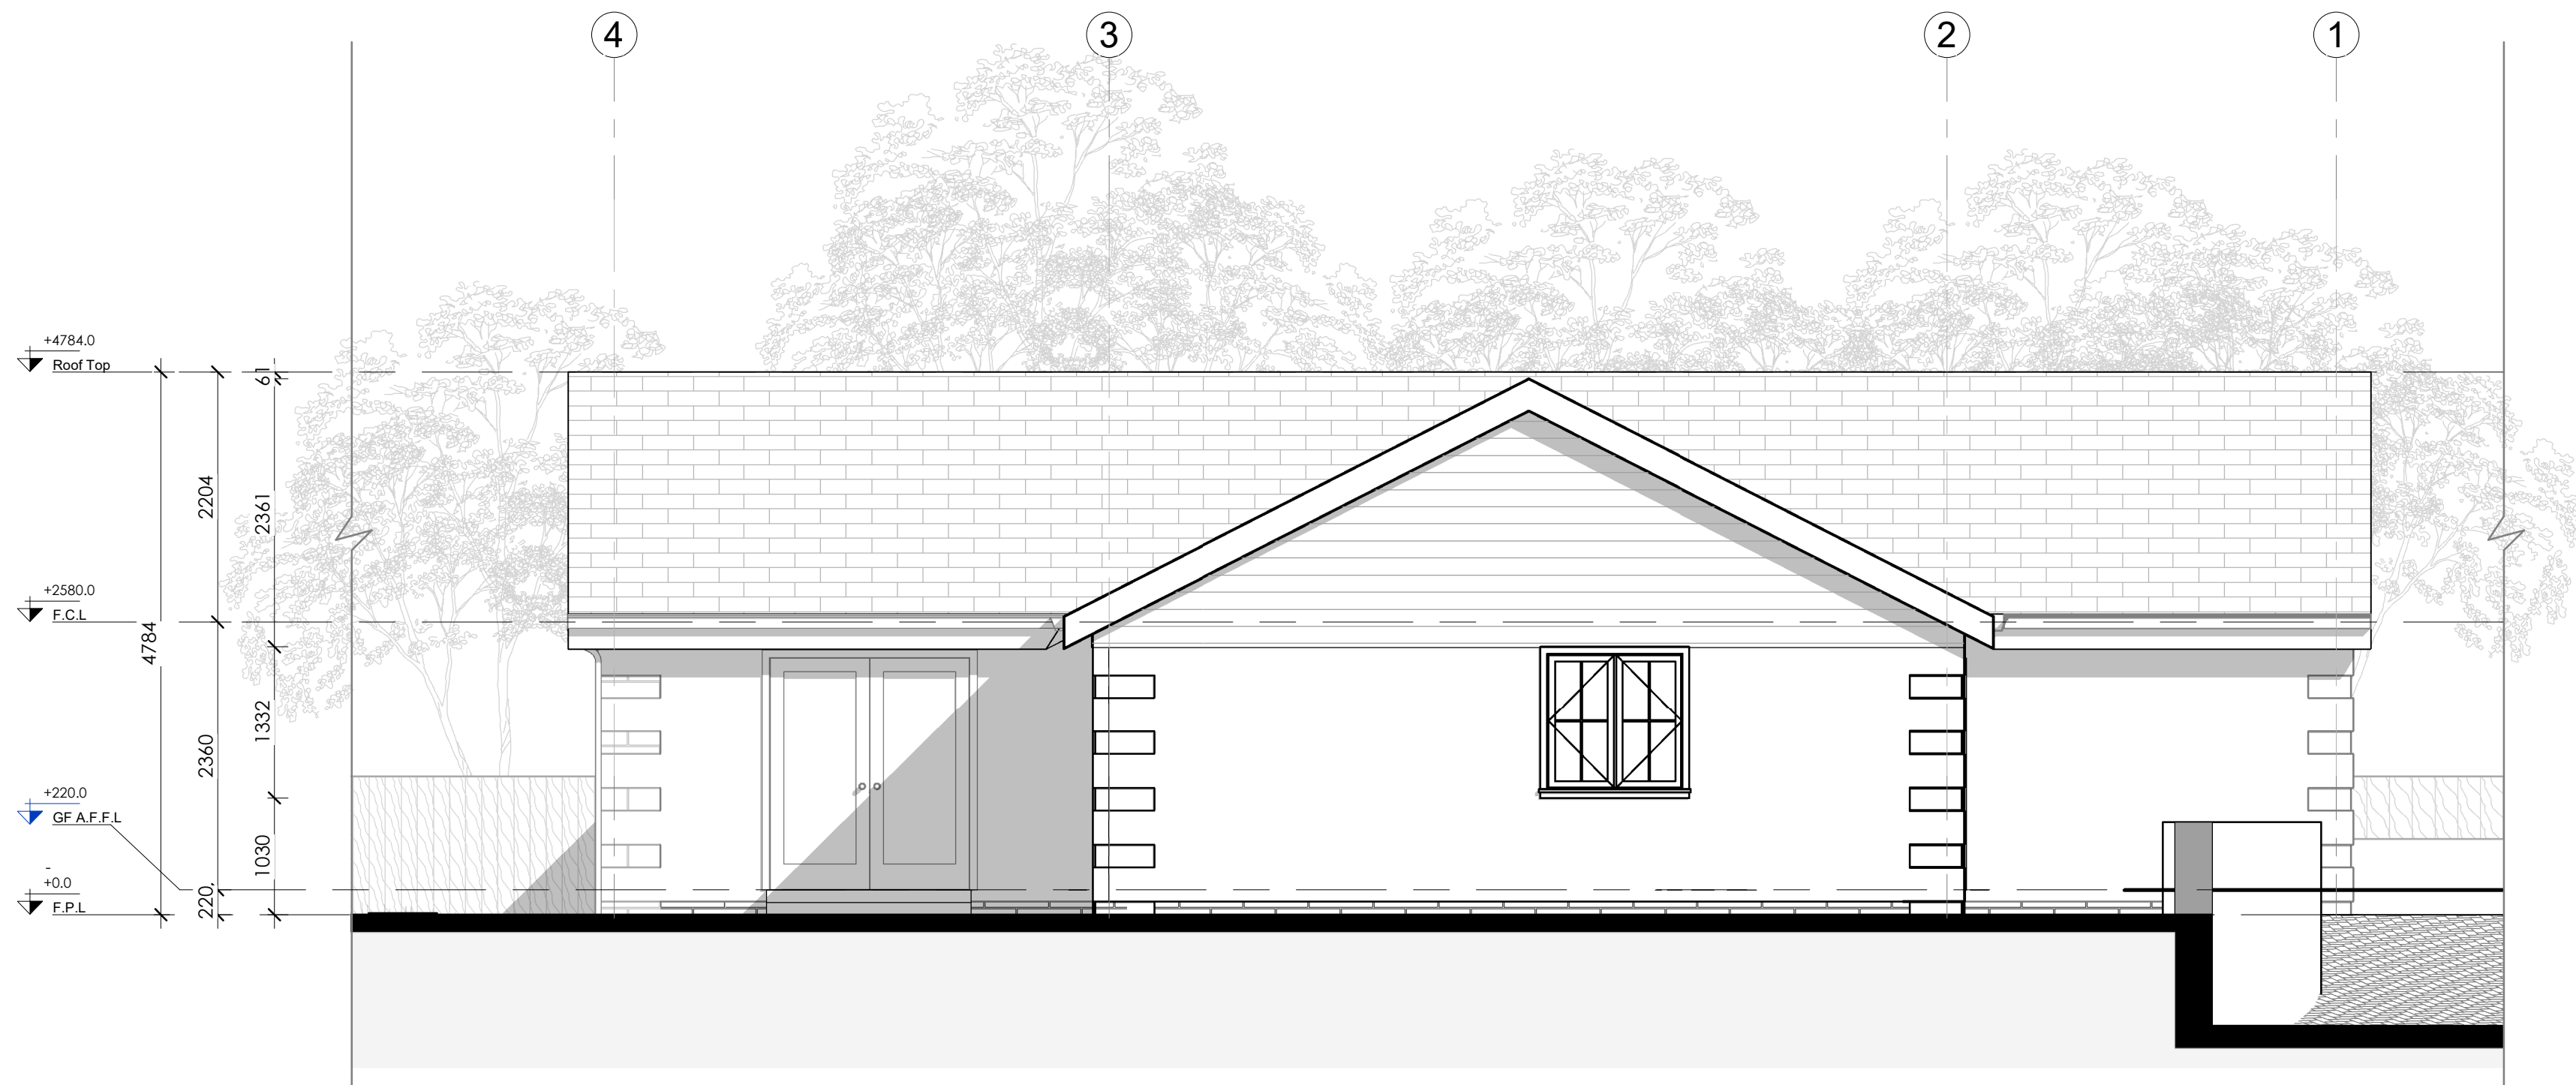


B Existing side Elevation
201 1 : 50

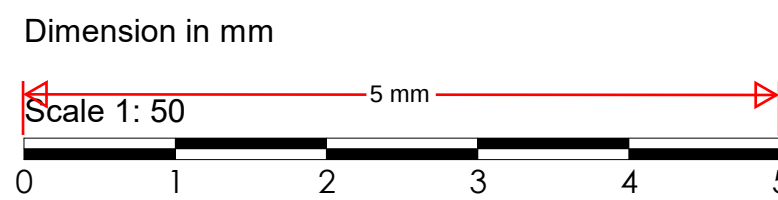


Notes
Designitude Associates LTD take no responsibility for dimensions obtained by scaling from this drawing. Check all dimensions on site before fabrication. If no dimension is shown the recipient must ascertain the dimension specifically from the client or by site measurement and may not rely on the drawing. Supply of the drawing in digital form is solely for convenience and no reliance may be placed on any data in digital form. All data must be checked against hard copy. This drawing is issued for design intent only and should not be used for construction unless stated. Discrepancies or omissions are to be brought to the attention of the design team. This drawing shall not be reproduced in whole or part without prior expressed permission of Designitude Associates LTD.

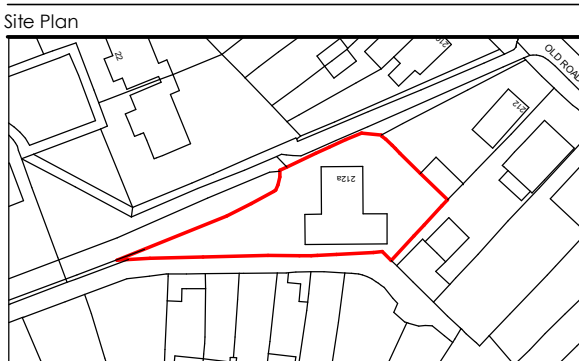

Key:
Site Boundary
Existing Walls
Proposed Walls
Demolished Walls

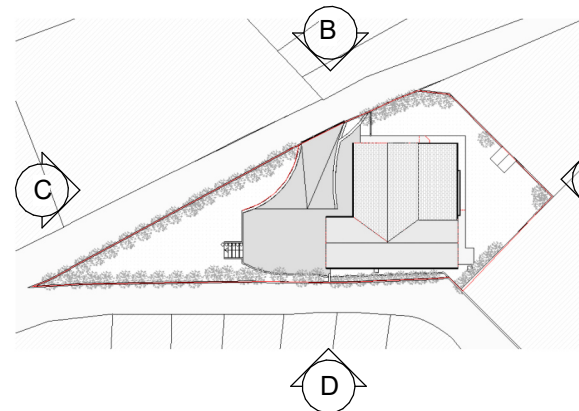

rev	description	by	check	date
-----	-------------	----	-------	------

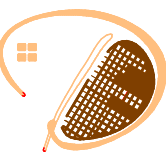

Design-itude Associates
Architecture | Interior Design | Planning
124 City Road - London - EC1V 2NX
+44 (0) 207 459 4964
info@design-itude.com - www.design-itude.com

PROJECT			
212A Old Road East, DA12 1PQ			
DRAWING TITLE			
Existing Elevations			
LEVEL			STATUS
			Preliminary
SCALE	BY	DATE	REVISION
1 : 50@A1	MA	17.09.2023	
DRAWING NUMBER			
0131-DIA-XX-XX-DR-A-XX-X201			

Protected under copyright 2022. ©
This office drawing, its contents and/or the copy within intellectual property of Designitude Associates. It is not to be used for any other purpose without the written permission of Designitude Associates. Designitude Associates is not responsible for any errors or omissions in this drawing or for any consequences arising from its use.