





D Existing Side Elevation
202 1 : 50

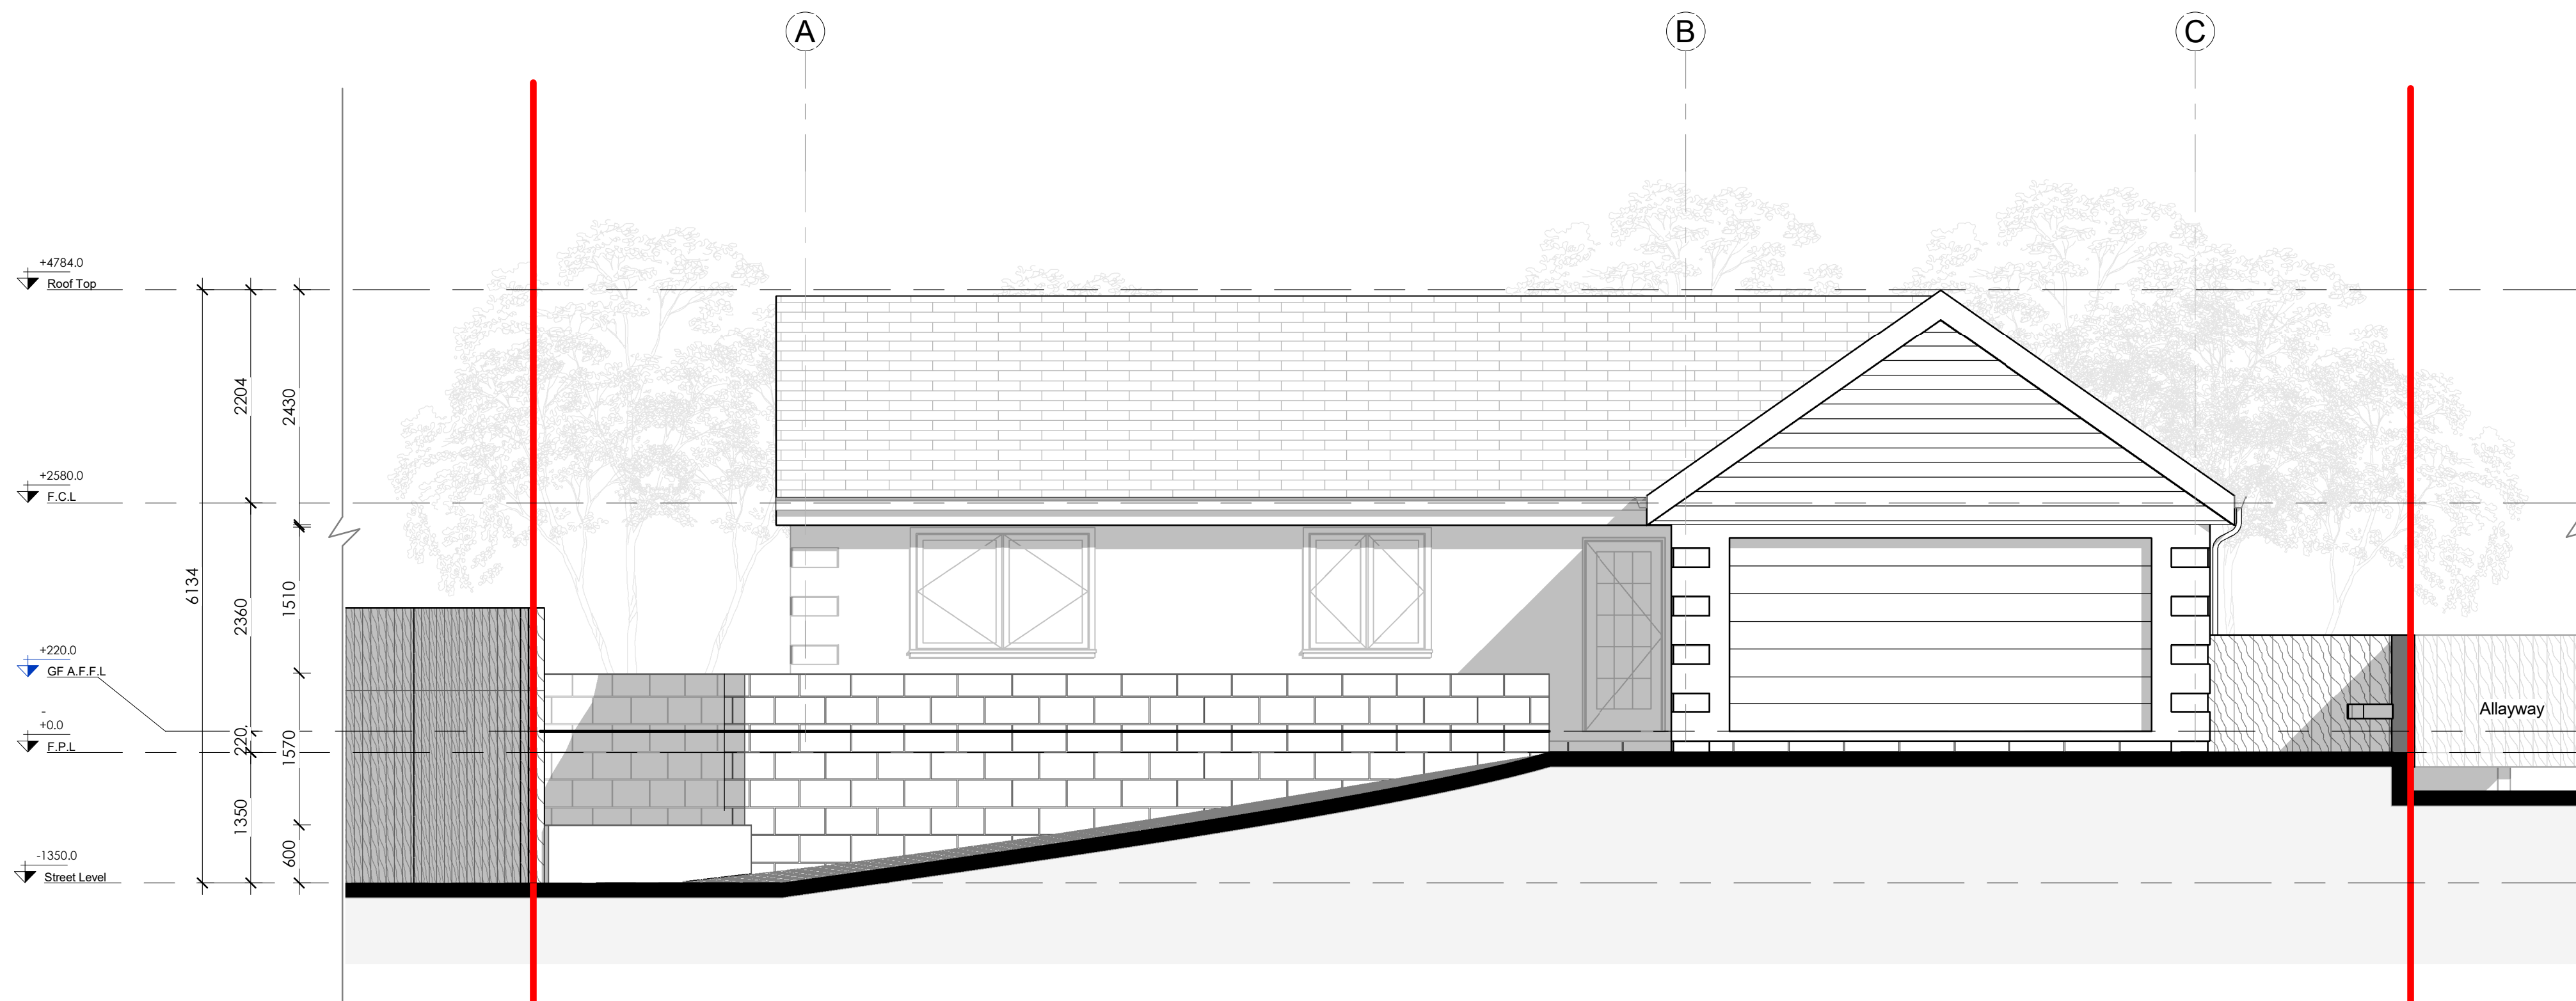


C Existing Front Elevation
202 1 : 50


Dimension in mm

 


Notes
Designitude Associates LTD take no responsibility for dimensions obtained by scaling from this drawing. Check all dimensions on site before fabrication. If no dimension is shown the recipient must ascertain the dimension specifically from the client or by site measurement and may not rely on the drawing. Supply of the drawing in digital form is solely for convenience and no reliance may be placed on any data in digital form. All data must be checked against hard copy. This drawing is issued for design intent only and should not be used for construction unless stated. Discrepancies or omissions are to be brought to the attention of the design team. This drawing shall not be reproduced in whole or part without prior expressed permission of Designitude Associates LTD.

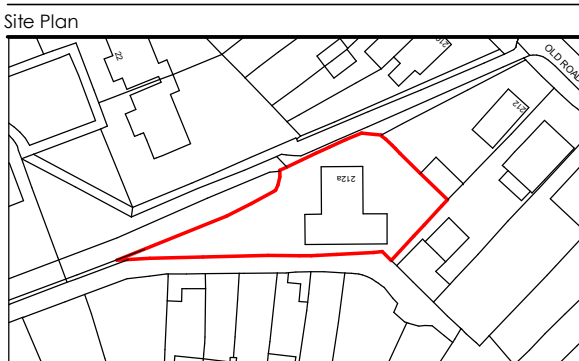

Key:
Site Boundary
Existing Walls
Proposed Walls
Demolished Walls

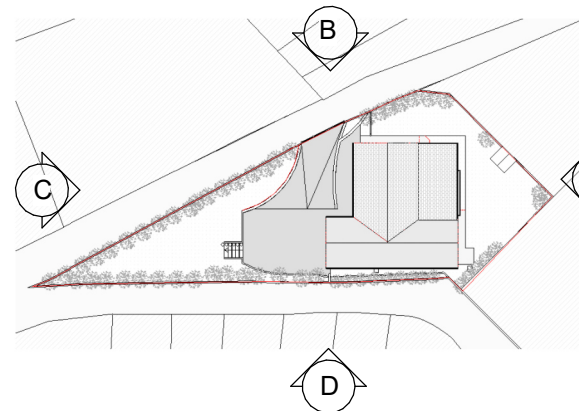

rev	description	by	check	date
-----	-------------	----	-------	------

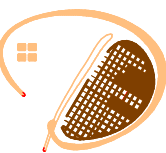

Design-itude Associates

Architecture | Interior Design | Planning
124 City Road - London - EC1V 2NX
+44 (0) 207 459 4964
info@design-itude.com - www.design-itude.com

PROJECT	212A Old Road East, DA12 1PQ		
DRAWING TITLE	Existing Elevations		
LEVEL	STATUS	Preliminary	
SCALE	BY	DATE	REVISION
1 : 50@A1	MA	17.09.2023	
DRAWING NUMBER	0131-DIA-XX-XX-DR-A-XX-X202		

Protected under copyright 2022. ©
This office drawing, its contents and/or the design, whether intellectual property of the design team or not, is the property of Design-itude Associates Ltd. It is not to be used, copied, reproduced, or otherwise disclosed in whole or in part to any third party without the express written permission of Design-itude Associates Ltd. Design-itude Associates Ltd. shall not be held responsible for any errors or omissions in this drawing or for any consequences arising from its use.