




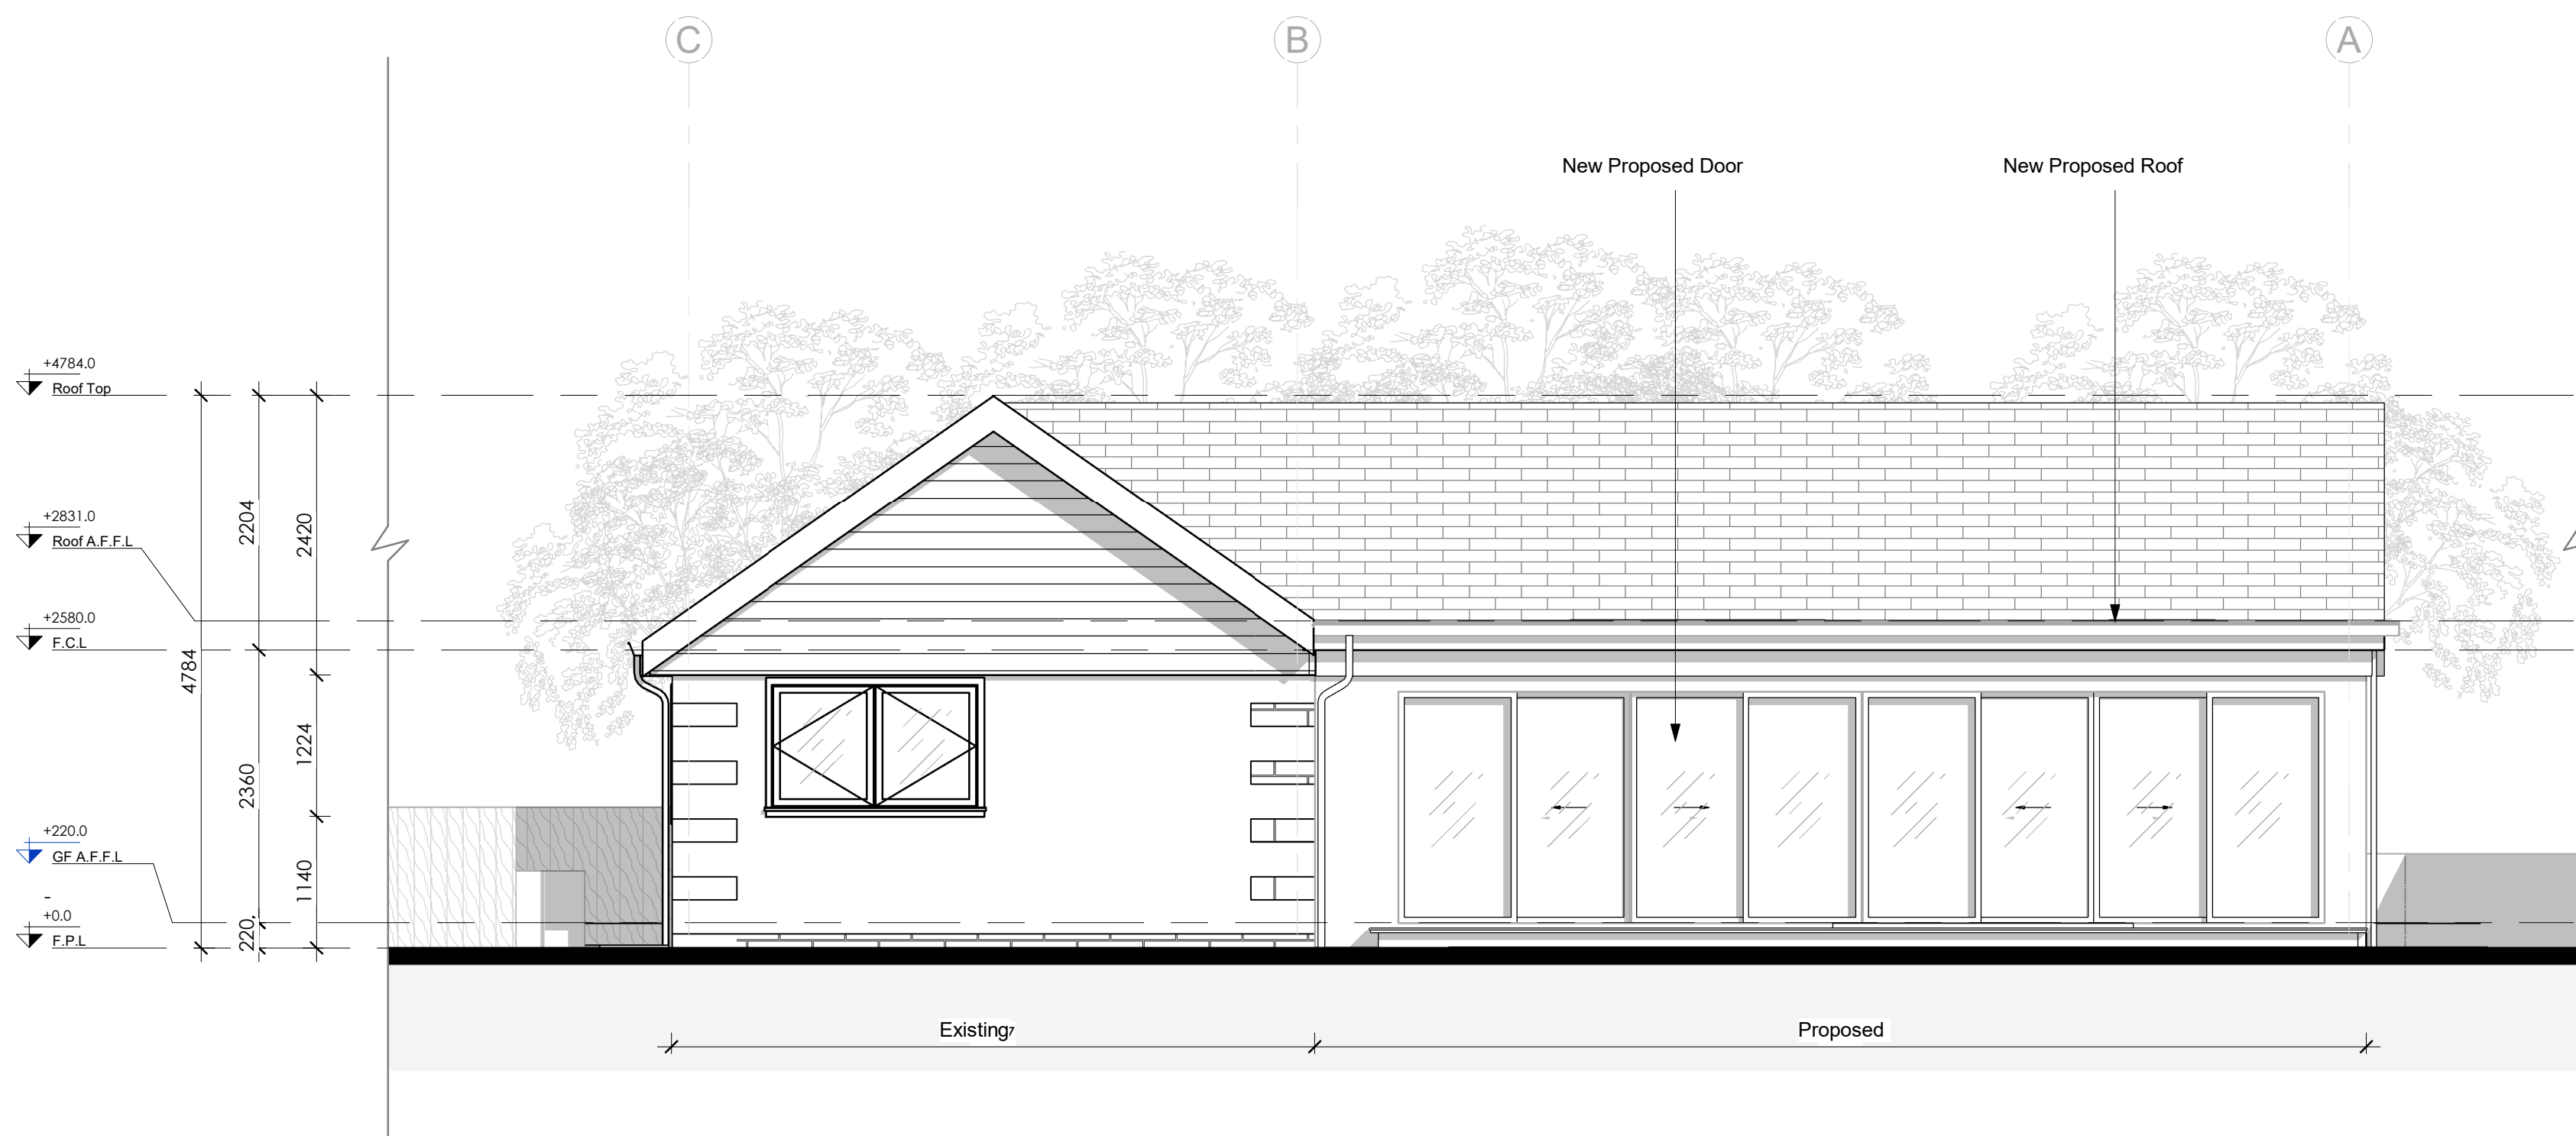


A Proposed Rear Elevation
21
1 : 50

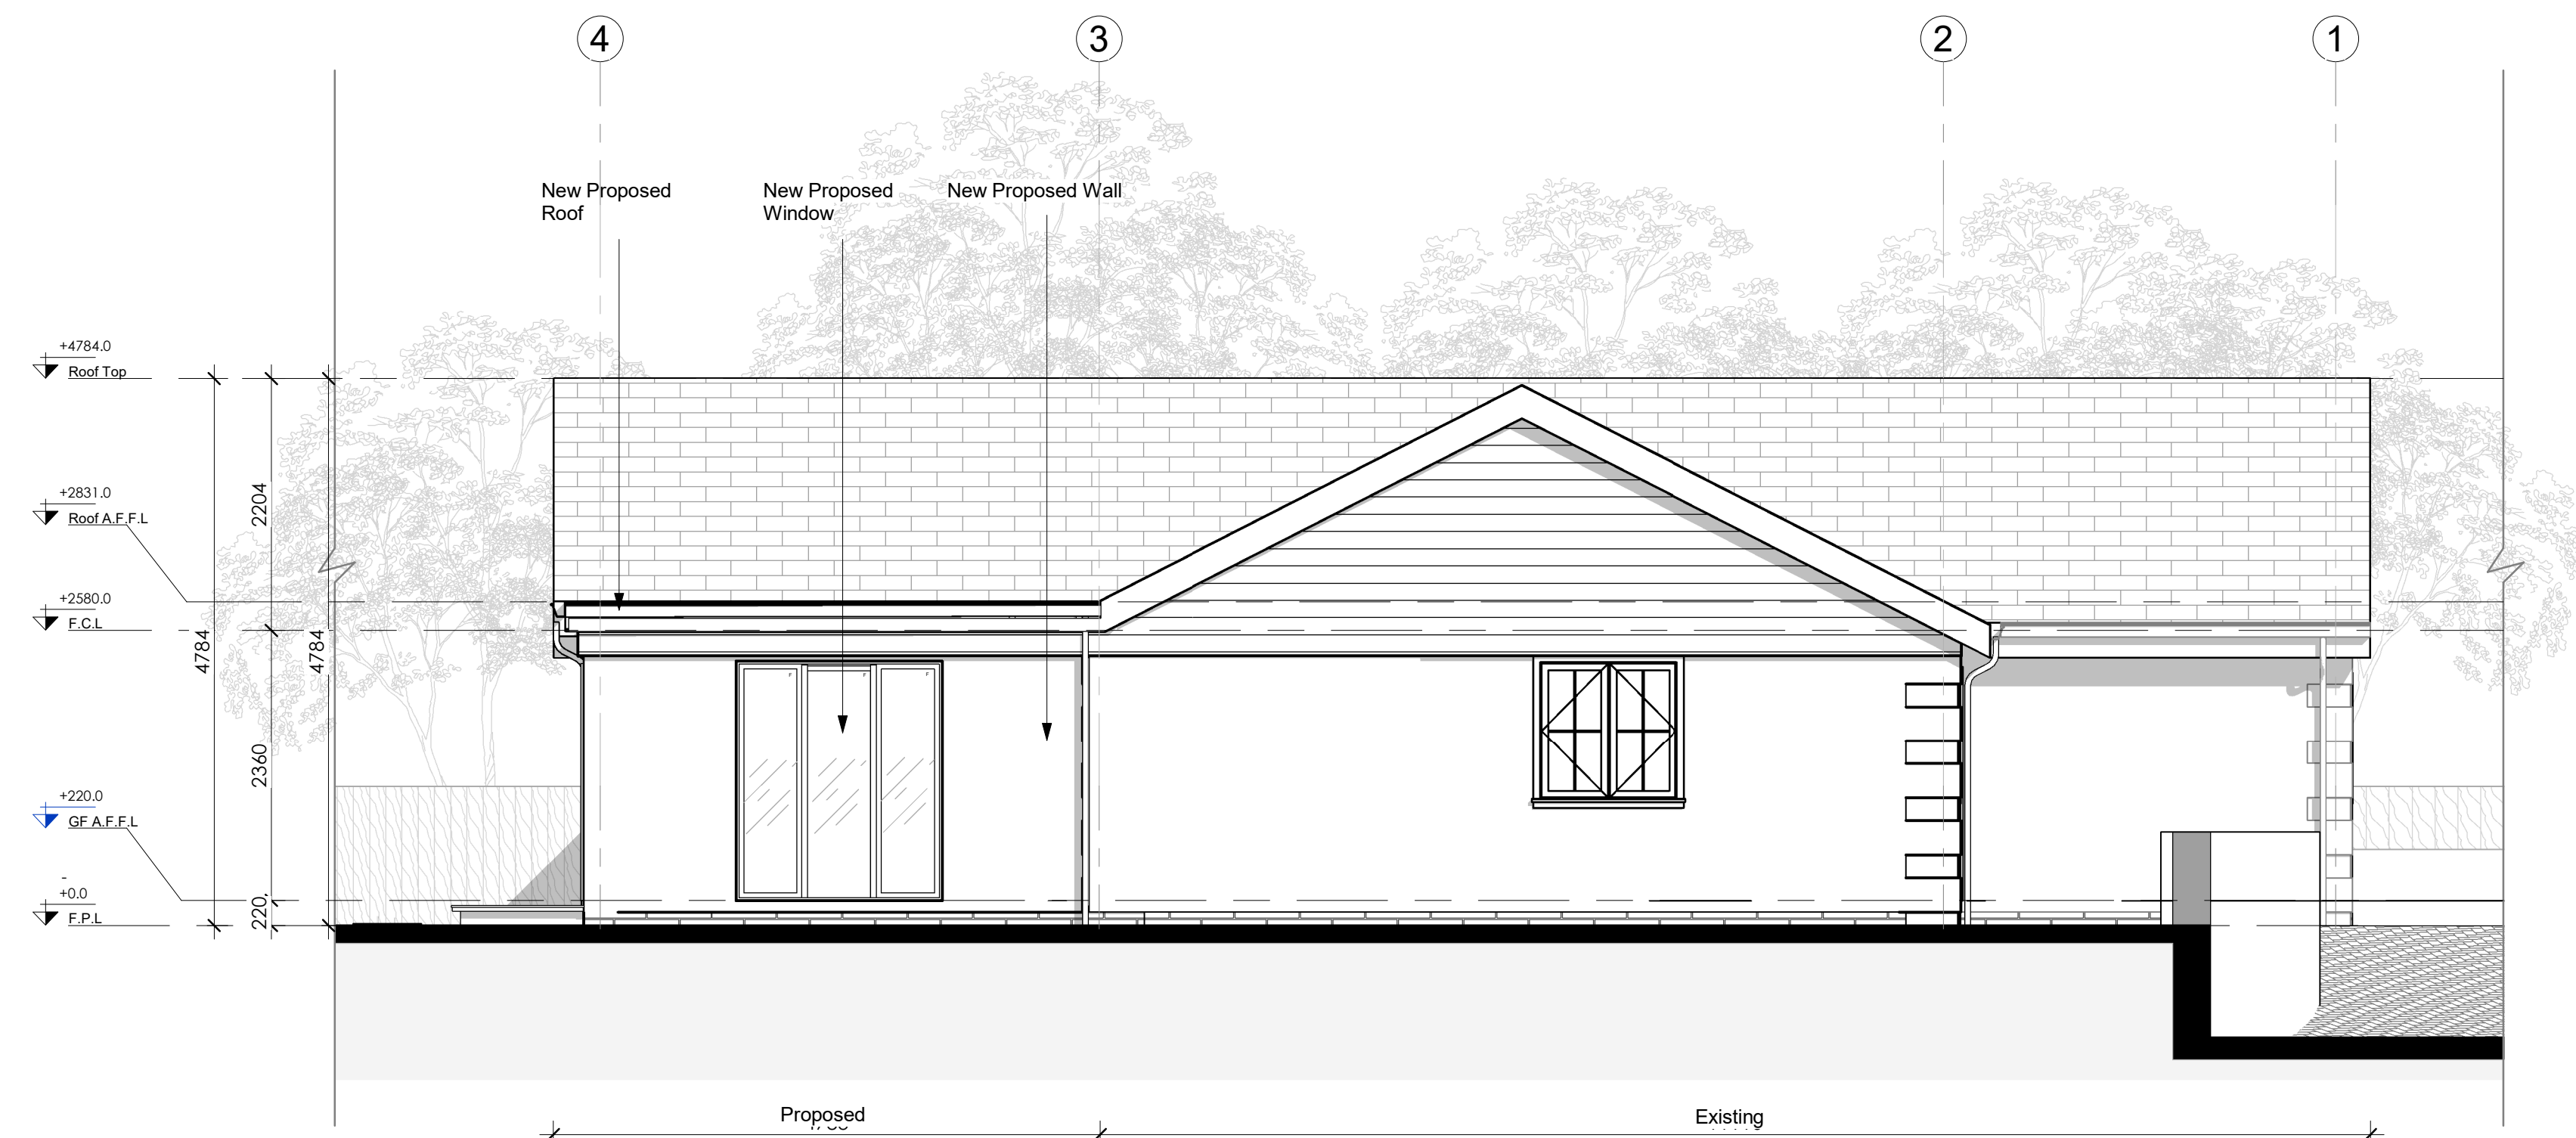

B Proposed side Elevation
21
1 : 50

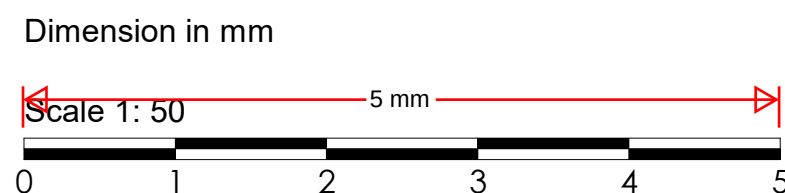


Notes
Designitude Associates LTD take no responsibility for dimensions obtained by scaling from this drawing. Check all dimensions on site before fabrication. If no dimension is shown the recipient must ascertain the dimension specifically from the client or by site measurement and may not rely on the drawing. Supply of the drawing in digital form is solely for convenience and no reliance may be placed on any data in digital form. All data must be checked against hard copy. This drawing is issued for design intent only and should not be used for construction unless stated. Discrepancies or omissions are to be brought to the attention of the design team. This drawing shall not be reproduced in whole or part without prior expressed permission of Designitude Associates LTD.

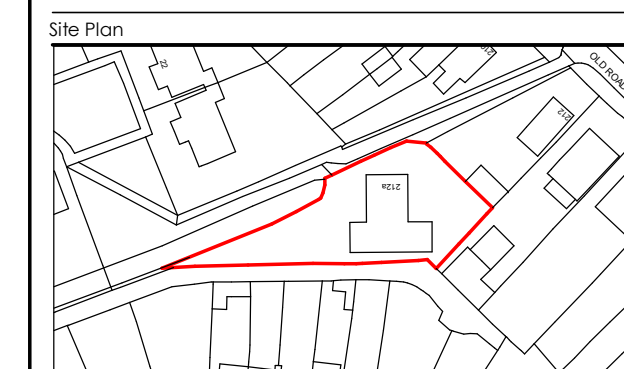


Key:

- Site Boundary
- Existing Walls
- Proposed Walls
- Demolished Walls

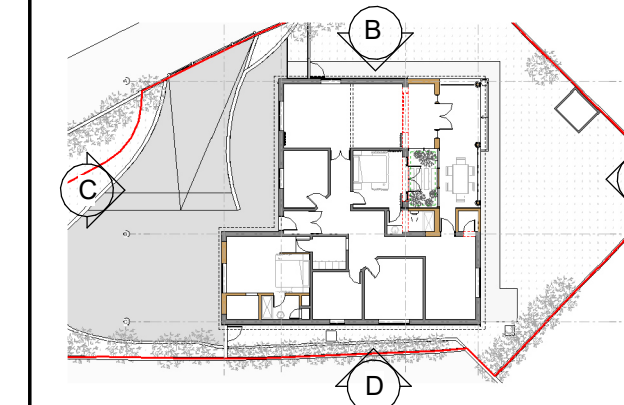

3	Updated Openings & Toilet Arrangement & Court Size	MA	AK	28.11.2023
2	Updated Folding Door & Added Details	MA	AK	31.10.2023
1	Updated Rear Door & Added window On side Elevation	MA	AK	29.10.2023

rev description by check date

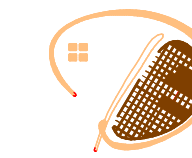

Design-itude Associates
Architecture | Interior Design | Planning
124 City Road - London - EC1V 2NX
+44 (0) 207 459 4964
info@design-itude.com - www.design-itude.com

PROJECT			
212A Old Road East, DA12 1PQ			
DRAWING TITLE			
Proposed Elevations			
LEVEL			STATUS
			Preliminary
SCALE	BY	DATE	REVISION
1 : 50@A1	MA	17.09.2023	
DRAWING NUMBER			
0131-DIA-XX-XX-DR-A-XX-X211			

Protected under copyright 2023. All rights reserved. No part of this drawing may be reproduced or transmitted in any form or by any means, electronic or mechanical, including photocopying, recording, or by any information storage and retrieval system, without the prior written permission of Designitude Associates Ltd. This drawing is issued for design intent only and should not be used for construction unless stated. Discrepancies or omissions are to be brought to the attention of the design team. This drawing shall not be reproduced in whole or part without prior expressed permission of Designitude Associates LTD.