




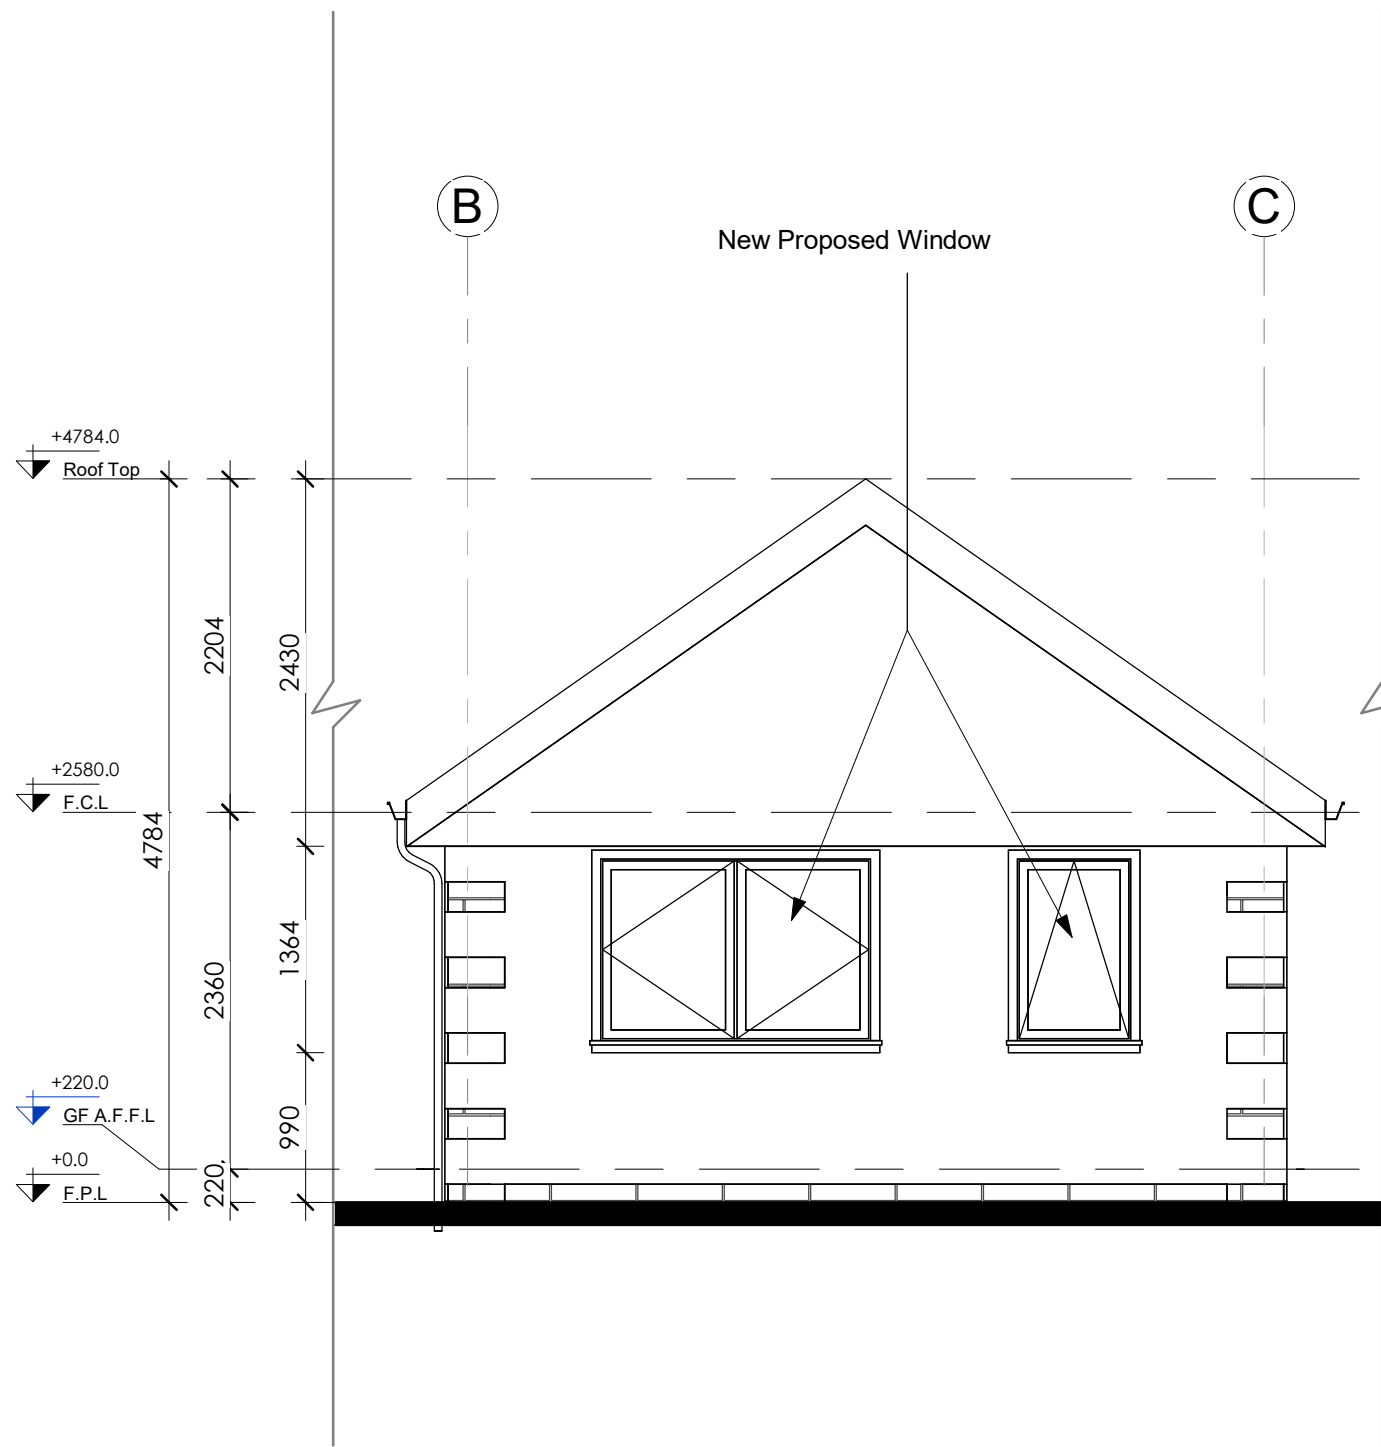

A Proposed Exterior Elevation
213 1 : 50

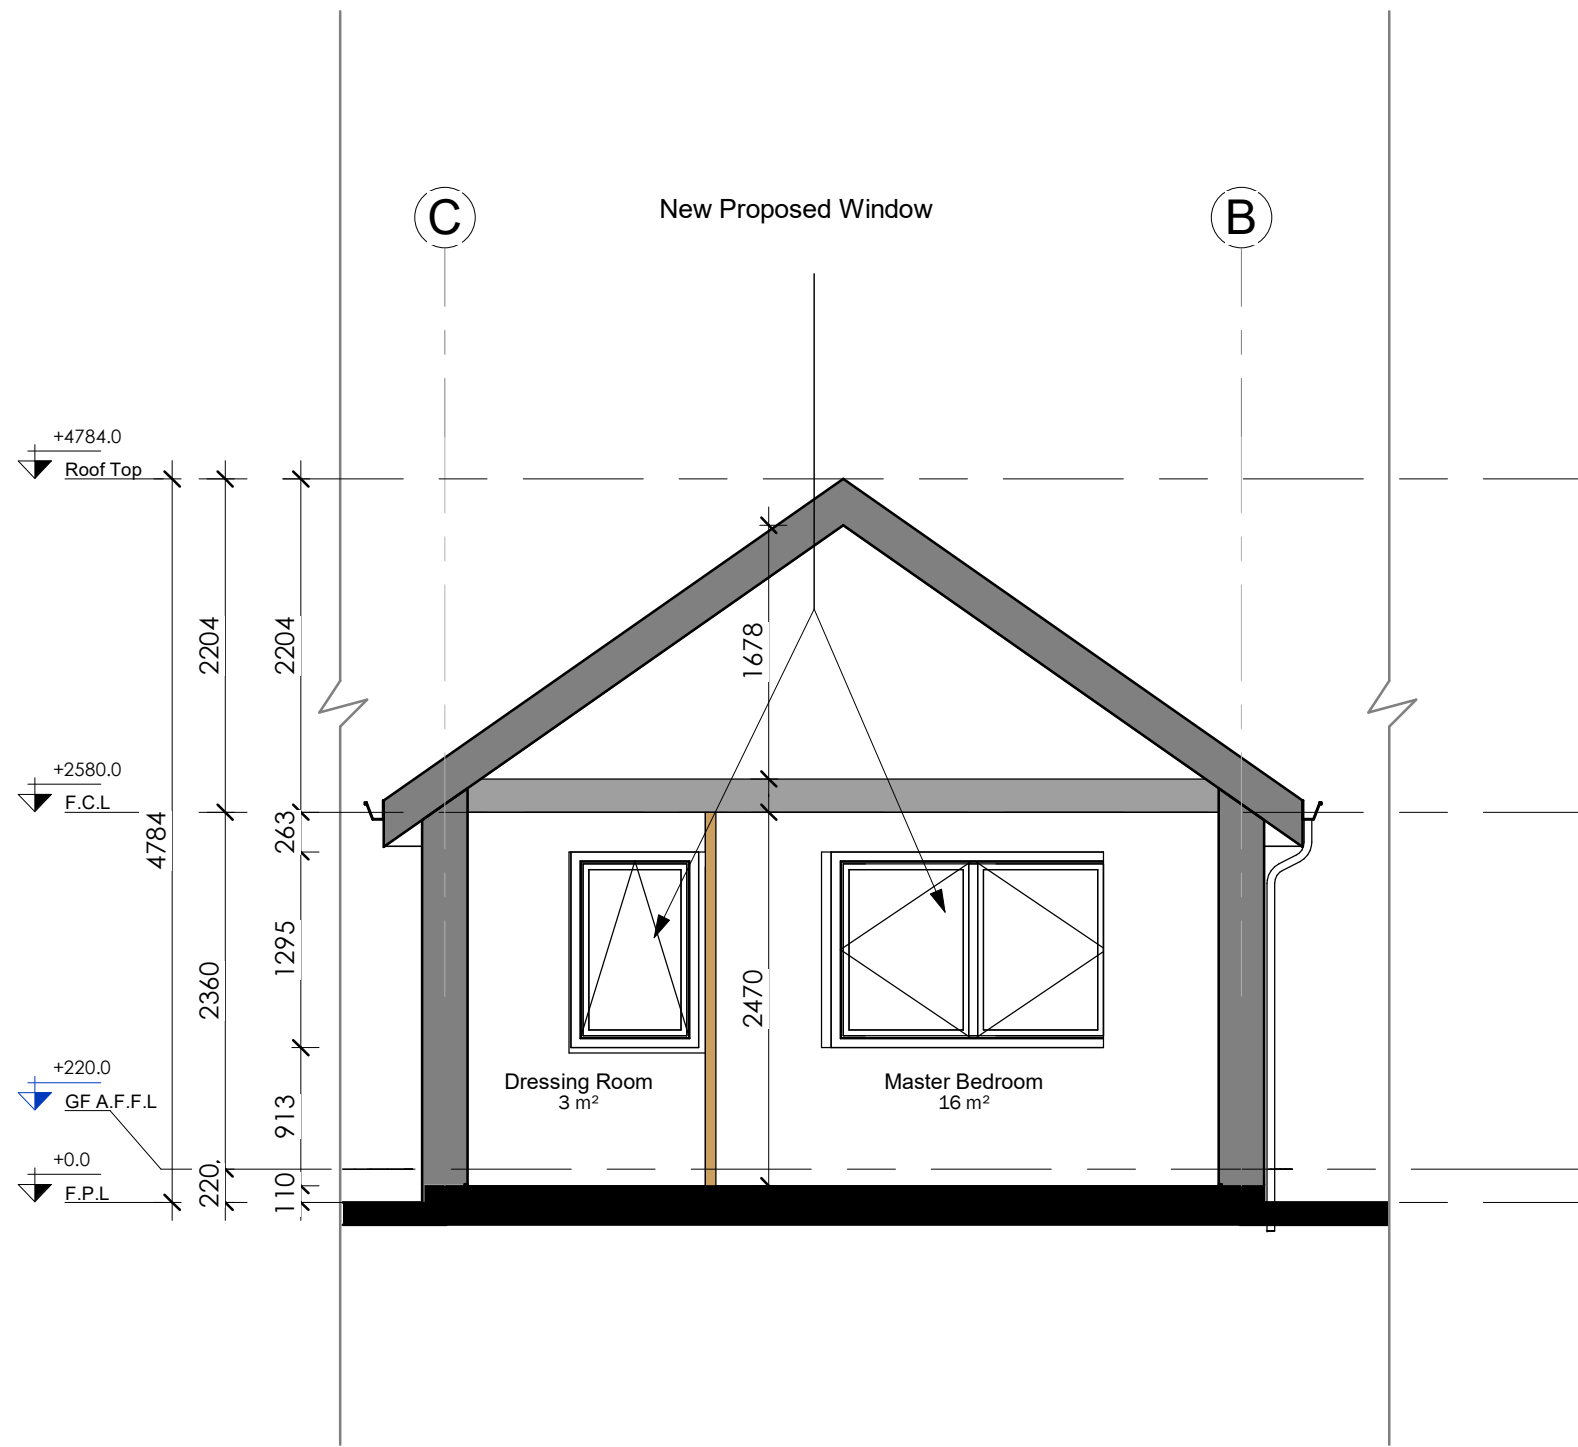


B Proposed Interior Elevation
213 1 : 50

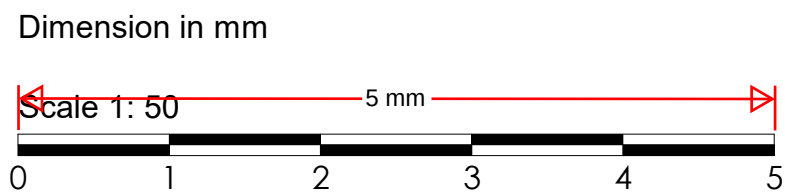


Notes

Designitude Associates LTD take no responsibility for dimensions obtained by scaling from this drawing. Check all dimensions on site before fabrication. If no dimension is shown the recipient must ascertain the dimension specifically from the client or by site measurement and may not rely on the drawing. Supply of the drawing in digital form is solely for convenience and no reliance may be placed on any data in digital form. All data must be checked against hard copy. This drawing is issued for design intent only and should not be used for construction unless stated. Discrepancies or omissions are to be brought to the attention of the design team. This drawing shall not be reproduced in whole or part without prior expressed permission of Designitude Associates LTD.

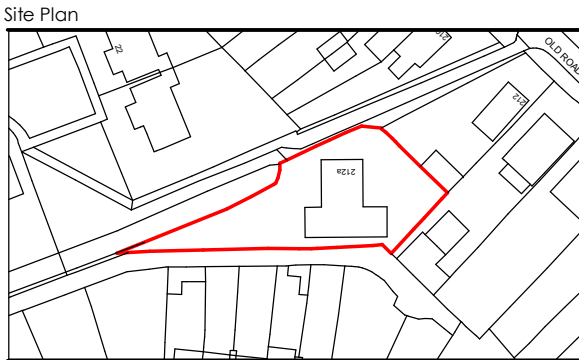


Key:

- Site Boundary
- Existing Walls
- Proposed Walls
- Demolished Walls

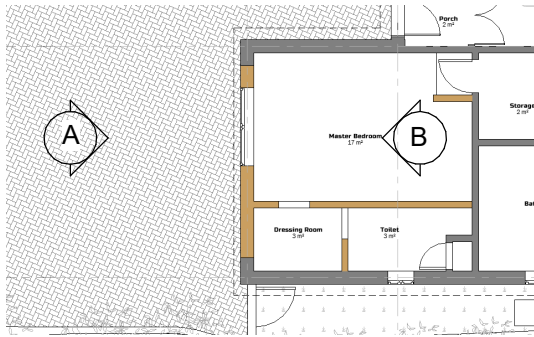

2	Updated Toilet General Arrangement			30.11.2023
1	Updated Openings & Toilet Arrangement & Court Size	MA	AK	28.11.2023

rev description by check date

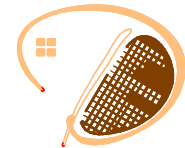

Design-itude Associates
Architecture | Interior Design | Planning
124 City Road - London - EC1V 2NX
+44 (0) 207 459 4964
info@design-itude.com - www.design-itude.com

PROJECT
212A Old Road East, DA12 1PQ

DRAWING TITLE
Proposed Elevations

LEVEL	STATUS		
SCALE	BY	DATE	REVISION
1 : 50@A1	MA	17.09.2023	2
DRAWING NUMBER			
0131-DIA-XX-XX-DR-A-XX-X213			

Protected under copyright 2022. ©
This drawing is the property of Designitude Associates and should not be reproduced or used in any form without the written permission of Designitude Associates. Design-itude Associates is not responsible for any errors or omissions in this drawing. This drawing is for design intent only and should not be used for construction unless stated.